


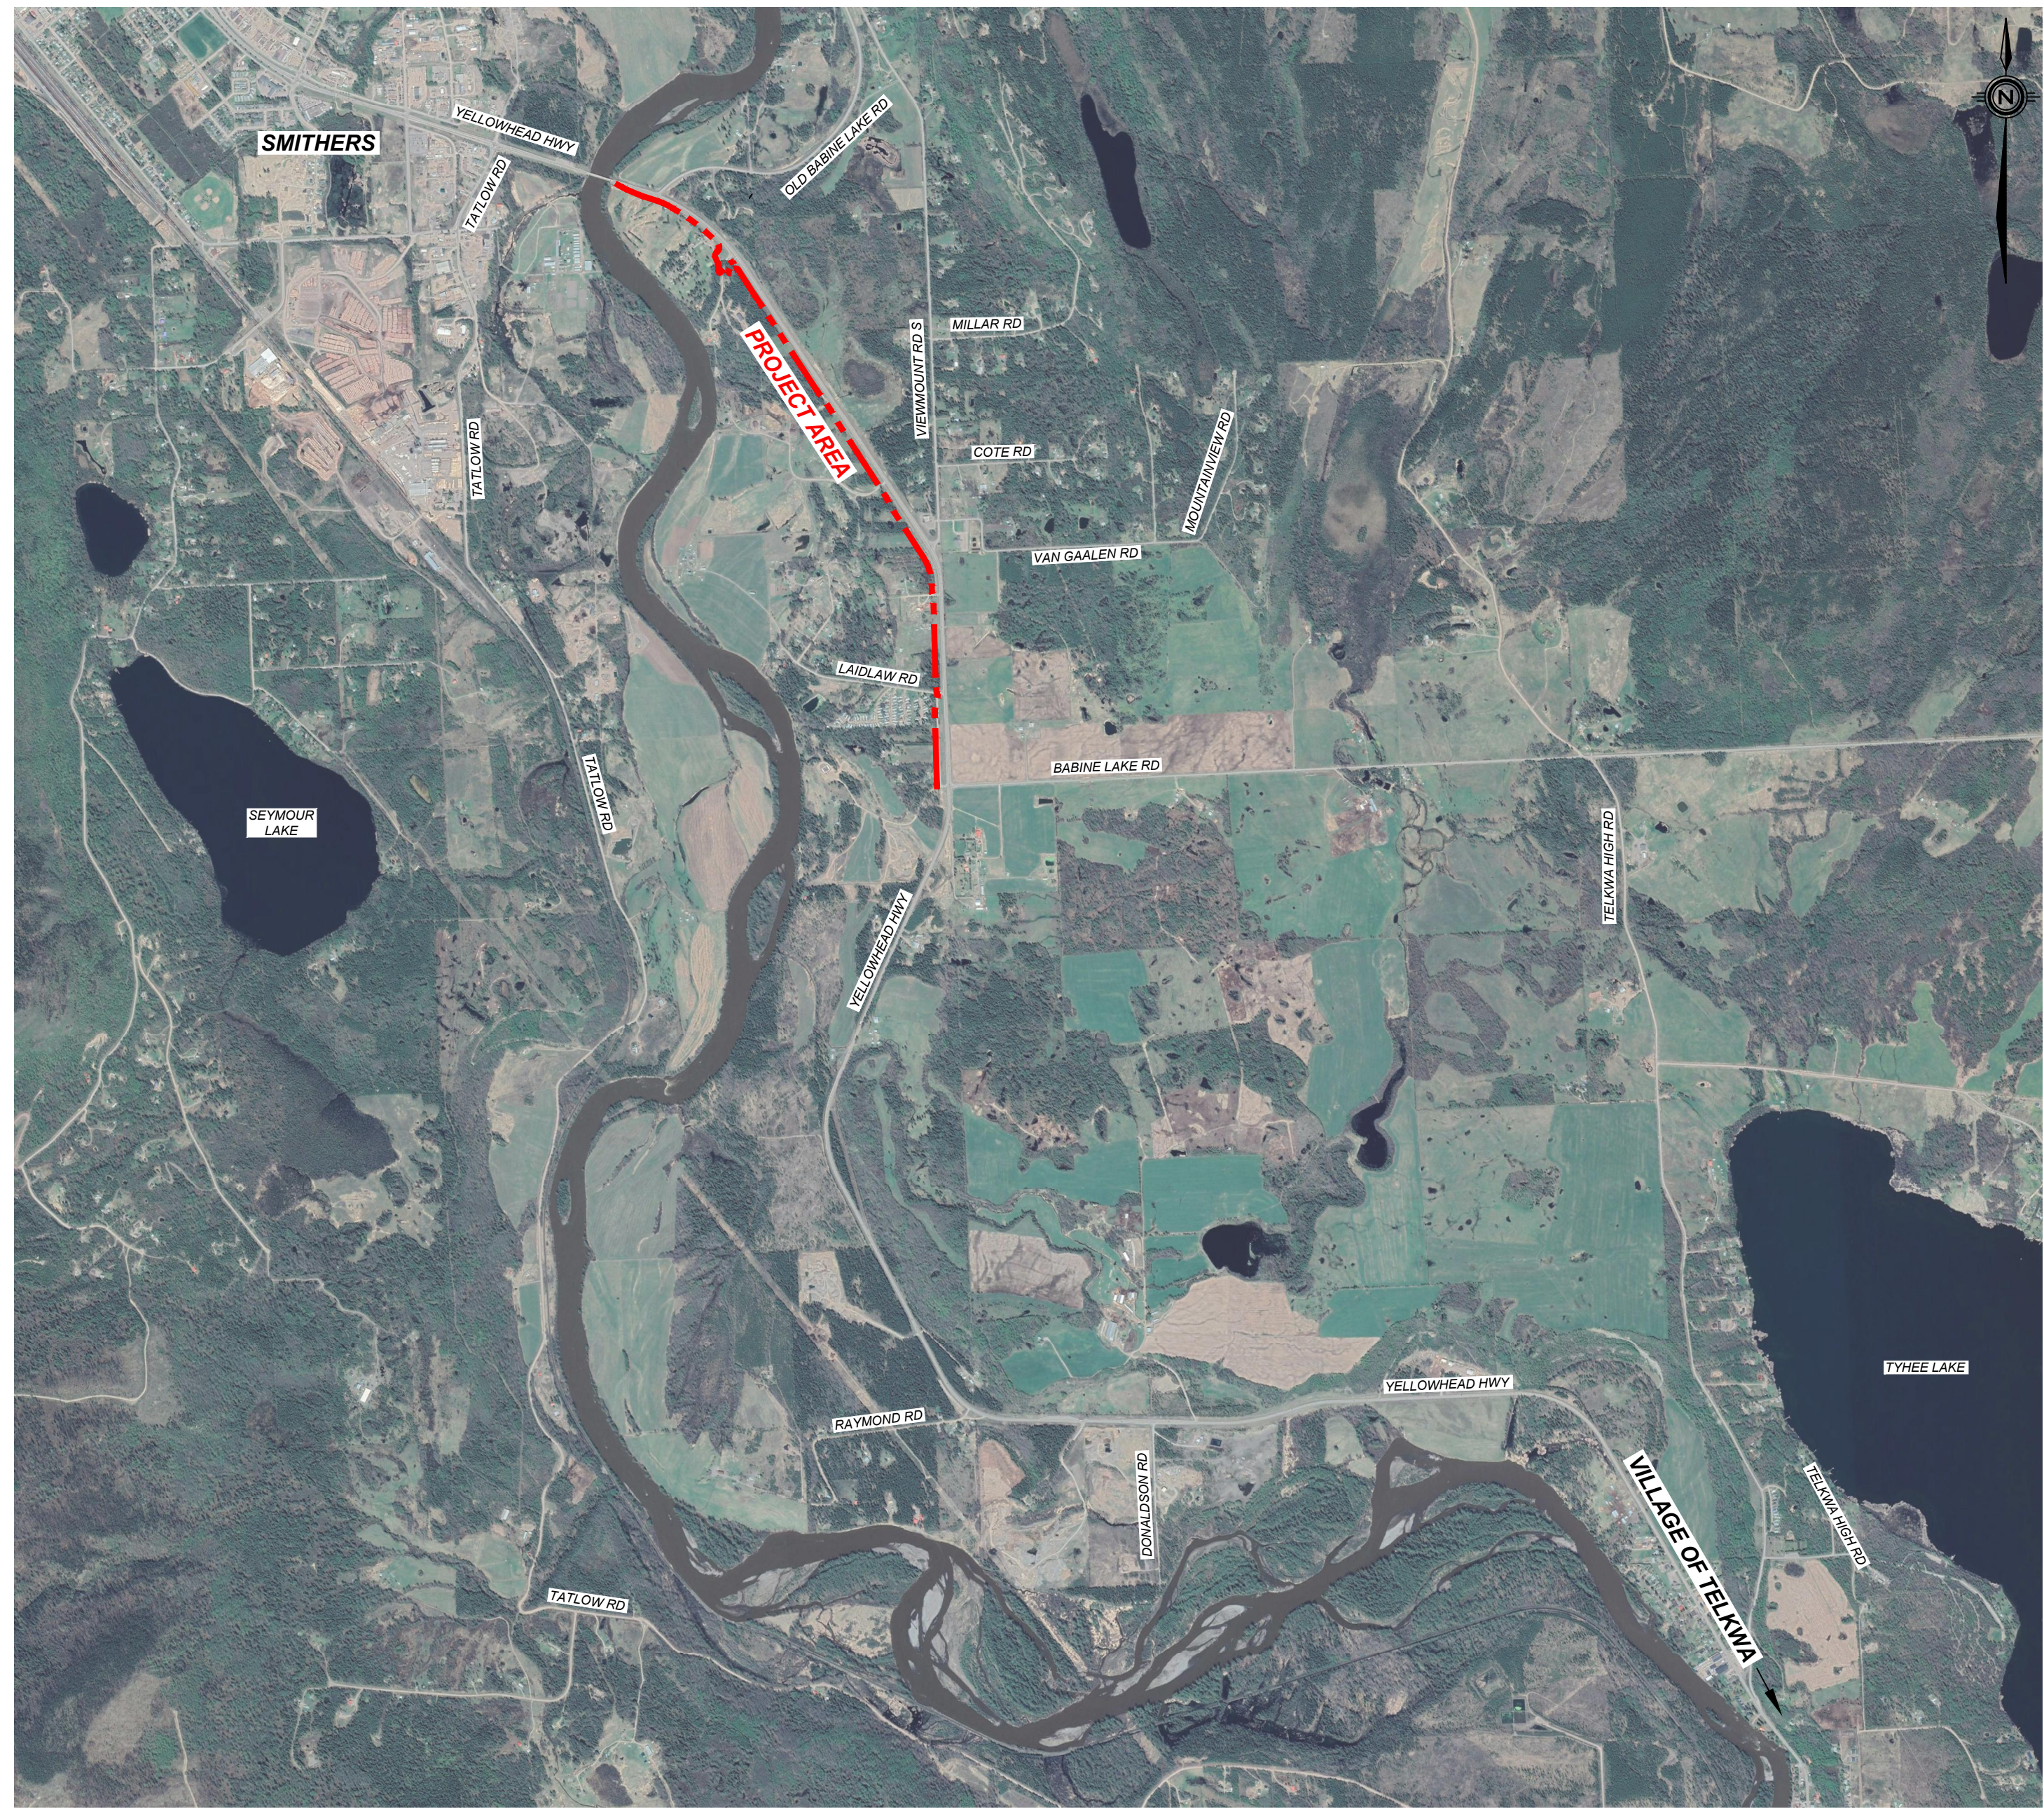

LOCATION PLAN
N.T.S.

MINISTRY OF TRANSPORTATION AND INFRASTRUCTURE

CYCLE 16 DETAILED DESIGN - PHASE 1

DRAWING LIST:

Sheet Number

- 201-11400-01- C000
- 201-11400-01- C001
- 201-11400-01- C101
- 201-11400-01- C102
- 201-11400-01- C103
- 201-11400-01- C104
- 201-11400-01- C105
- 201-11400-01- C106
- 201-11400-01- C107
- 201-11400-01- C108
- 201-11400-01- C109
- 201-11400-01- C110
- 201-11400-01- C201
- 201-11400-01- C202
- 201-11400-01- C203
- 201-11400-01- C204
- 201-11400-01- C205
- 201-11400-01- C301
- 201-11400-01- C302
- 201-11400-01- C303
- 201-11400-01- C304
- 201-11400-01- C305
- 201-11400-01- C306
- 201-11400-01- C307
- 201-11400-01- C308
- 201-11400-01- C309
- 201-11400-01- C310
- 201-11400-01- C311
- 201-11400-01- C312
- 201-11400-01- C313

Sheet Title

- TITLE SHEET
- KEY PLAN
- PLAN & PROFILE - STA 0+000 TO 0+250
- PLAN & PROFILE - STA 0+250 TO STA 0+620
- PLAN & PROFILE - STA 0+620 TO STA 0+960
- PLAN & PROFILE - STA 0+960 TO STA 1+320
- PLAN & PROFILE - STA 1+320 TO STA 1+740
- PLAN & PROFILE - STA 1+740 TO STA 2+160
- PLAN & PROFILE - STA 2+160 TO STA 2+580
- PLAN & PROFILE - STA 2+580 TO STA 2+980
- PLAN & PROFILE - STA 2+980 TO STA 3+380
- PLAN & PROFILE - STA 3+380 TO STA 3+700
- DETAILS - SWITCHBACKS
- DETAILS - CATTLE CROSSING
- DETAILS - WEME ROAD CROSSING
- DETAILS - LAIDLAW ROAD CROSSING
- DETAILS - TYPICAL
- SECTIONS - STA 0+000 TO 0+320
- SECTIONS - STA 0+340 TO 0+580
- SECTIONS - STA 0+600 TO 0+900
- SECTIONS - STA 0+920 TO 1+160
- SECTIONS - STA 1+180 TO 1+460
- SECTIONS - STA 1+480 TO 1+760
- SECTIONS - STA 1+780 TO 2+120
- SECTIONS - STA 2+140 TO 2+480
- SECTIONS - STA 2+500 TO 2+860
- SECTIONS - STA 2+880 TO 3+280
- SECTIONS - STA 3+300 TO 3+660
- SECTIONS - HYDRO ACCESS ROAD
- SECTIONS - CATTLE CROSSING

"NOT FOR CONSTRUCTION"
FOR APPROVAL 2021-08-11

THIS DRAWING AND DESIGN IS PROTECTED UNDER COPYRIGHT, AND ANY USE, REPRODUCTION OR REVISION IS STRICTLY PROHIBITED WITHOUT THE WRITTEN PERMISSION OF WSP. THE ENGINEER DOES NOT GUARANTEE THE ACCURACY OF THE INFORMATION PROVIDED BY OTHERS. THE DRAWINGS HAVE BEEN REVIEWED ONLY FOR GENERAL CONFORMANCE TO THE DRAWING STANDARDS AND INTENT OF THE DESIGN. THE ENGINEER DOES NOT ACCEPT RESPONSIBILITY FOR THEIR ACCURACY. PRIOR TO AND DURING CONSTRUCTION THE CONTRACTOR SHALL FIELD VERIFY THE LOCATIONS, DEPTHS, SIZES, CONDITION AND TYPES OF EXISTING UTILITIES ON THIS DRAWING (INCLUDING UNDERGROUNDS, SURFICIAL AND OVERHEAD) AS WELL AS UTILITIES NOT SO SHOWN. ANY DISCREPANCIES FOUND SHALL BE REPORTED IMMEDIATELY TO THE ENGINEER. THE CONTRACTOR SHALL BE RESPONSIBLE FOR ANY AND ALL DAMAGE TO UTILITIES.

DATE	REV	DESCRIPTION	BY	APPR.	DATE	REV	DESCRIPTION	BY	APPR.
2021-05-12	A	FOR REVIEW - 90%	AIP	AK					
2021-08-11	B	FOR APPROVAL - 100%	AIP	AK					

SCALE	N.T.S.
DATE	2021-08-11
APPROVED	AK
DESIGN BY	AIP
DRAWN BY	AIP
CHECKED BY	AK

	#1-3772, 4TH AVENUE, SMITHERS, BC, V0J 2N0 PHONE: (250) 847-1913
MINISTRY OF TRANSPORTATION AND INFRASTRUCTURE CYCLE 16 DETAILED DESIGN - PHASE 1 TITLE SHEET	

REV. No.	B
PROJECT No.	201-11400-01
DRAWING No.	C000

REV. No.	B
PROJECT No.	201-11400-01
DRAWING No.	C001



"NOT FOR CONSTRUCTION"
FOR APPROVAL 2021-08-11

#1-3772 4TH AVENUE, SMITHERS, BC, V0J 2N0 PHONE (250) 647-1913	REV. No.
	B
TION AND INFRASTRUCTURE DESIGN - PHASE 1	PROJECT No. 201-11400-01
FILE - STA 0+000 TO 0+250	DRAWING No. C101

MINISTRY OF TRANSPORTATION AND INFRASTRUCTURE
CYCLE 16 DETAILED DESIGN – PHASE 1
PLAN & PROFILE – STA 0+000 TO 0+250

[illegible]



THIS DRAWING AND DESIGN IS PROTECTED UNDER COPYRIGHT, AND ANY USE, REPRODUCTION OR REVISION IS STRICTLY PROHIBITED WITHOUT THE WRITTEN PERMISSION OF NSP. THE ENGINEER DOES NOT GUARANTEE THE ACCURACY OF THE INFORMATION PROVIDED BY OTHERS. THE DRAWINGS HAVE BEEN REVIEWED ONLY FOR GENERAL CONFORMITY TO THE DRAWING STANDARDS AND INTENT OF THE DESIGN. THE ENGINEER DOES NOT ACCEPT RESPONSIBILITY FOR THEIR ACCURACY. PRIOR TO AND DURING CONSTRUCTION THE CONTRACTOR SHALL FIELD VERIFY THE LOCATIONS, DEPTHS, SIZES, CONDITION AND TYPES OF EXISTING UTILITIES ON THIS DRAWING (INCLUDING UNDERGROUND, SURFICIAL AND OVERHEAD) AS WELL AS UTILITIES NOT SHOWN. ANY DISCREPANCIES FOUND SHALL BE REPORTED IMMEDIATELY TO THE ENGINEER. THE CONTRACTOR SHALL BE RESPONSIBLE FOR ANY AND ALL DAMAGE TO UTILITIES.



 #1-3772 4TH AVENUE, SMITHERS, BC, V0J 2N0
 PHONE (250) 847-1913
 MINISTRY OF TRANSPORTATION AND INFRASTRUCTURE
 CYCLE 16 DETAILED DESIGN – PHASE 1
 PLAN & PROFILE – STA 0+620 TO STA 0+960

REV. No. B


PROJECT No. 201-11400-01

DRAWING No. C103

N:\201-11400-01 Cycle 16 Trail\03 Cdc\Cycle 16 Pathway Phase 1\Sheets\C104 PLAN & PROFILE - STA 0+960 TO STA 1+320.dwg Plotted 11 August 2021

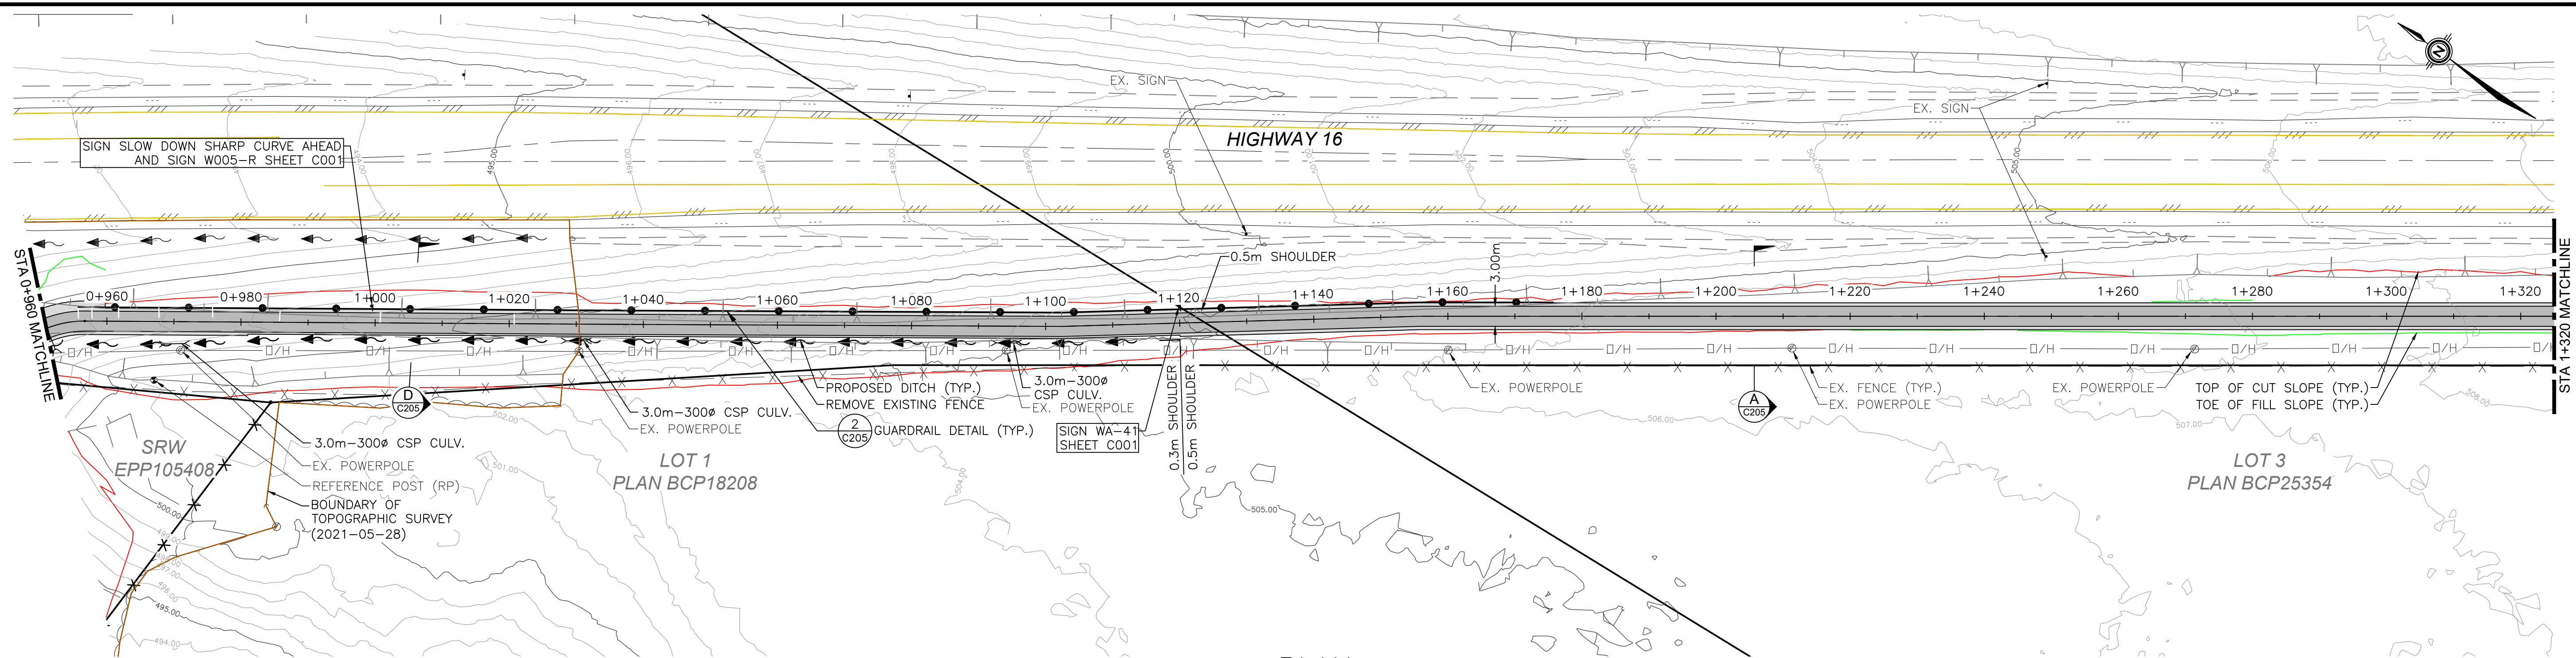

PLAN
1:500

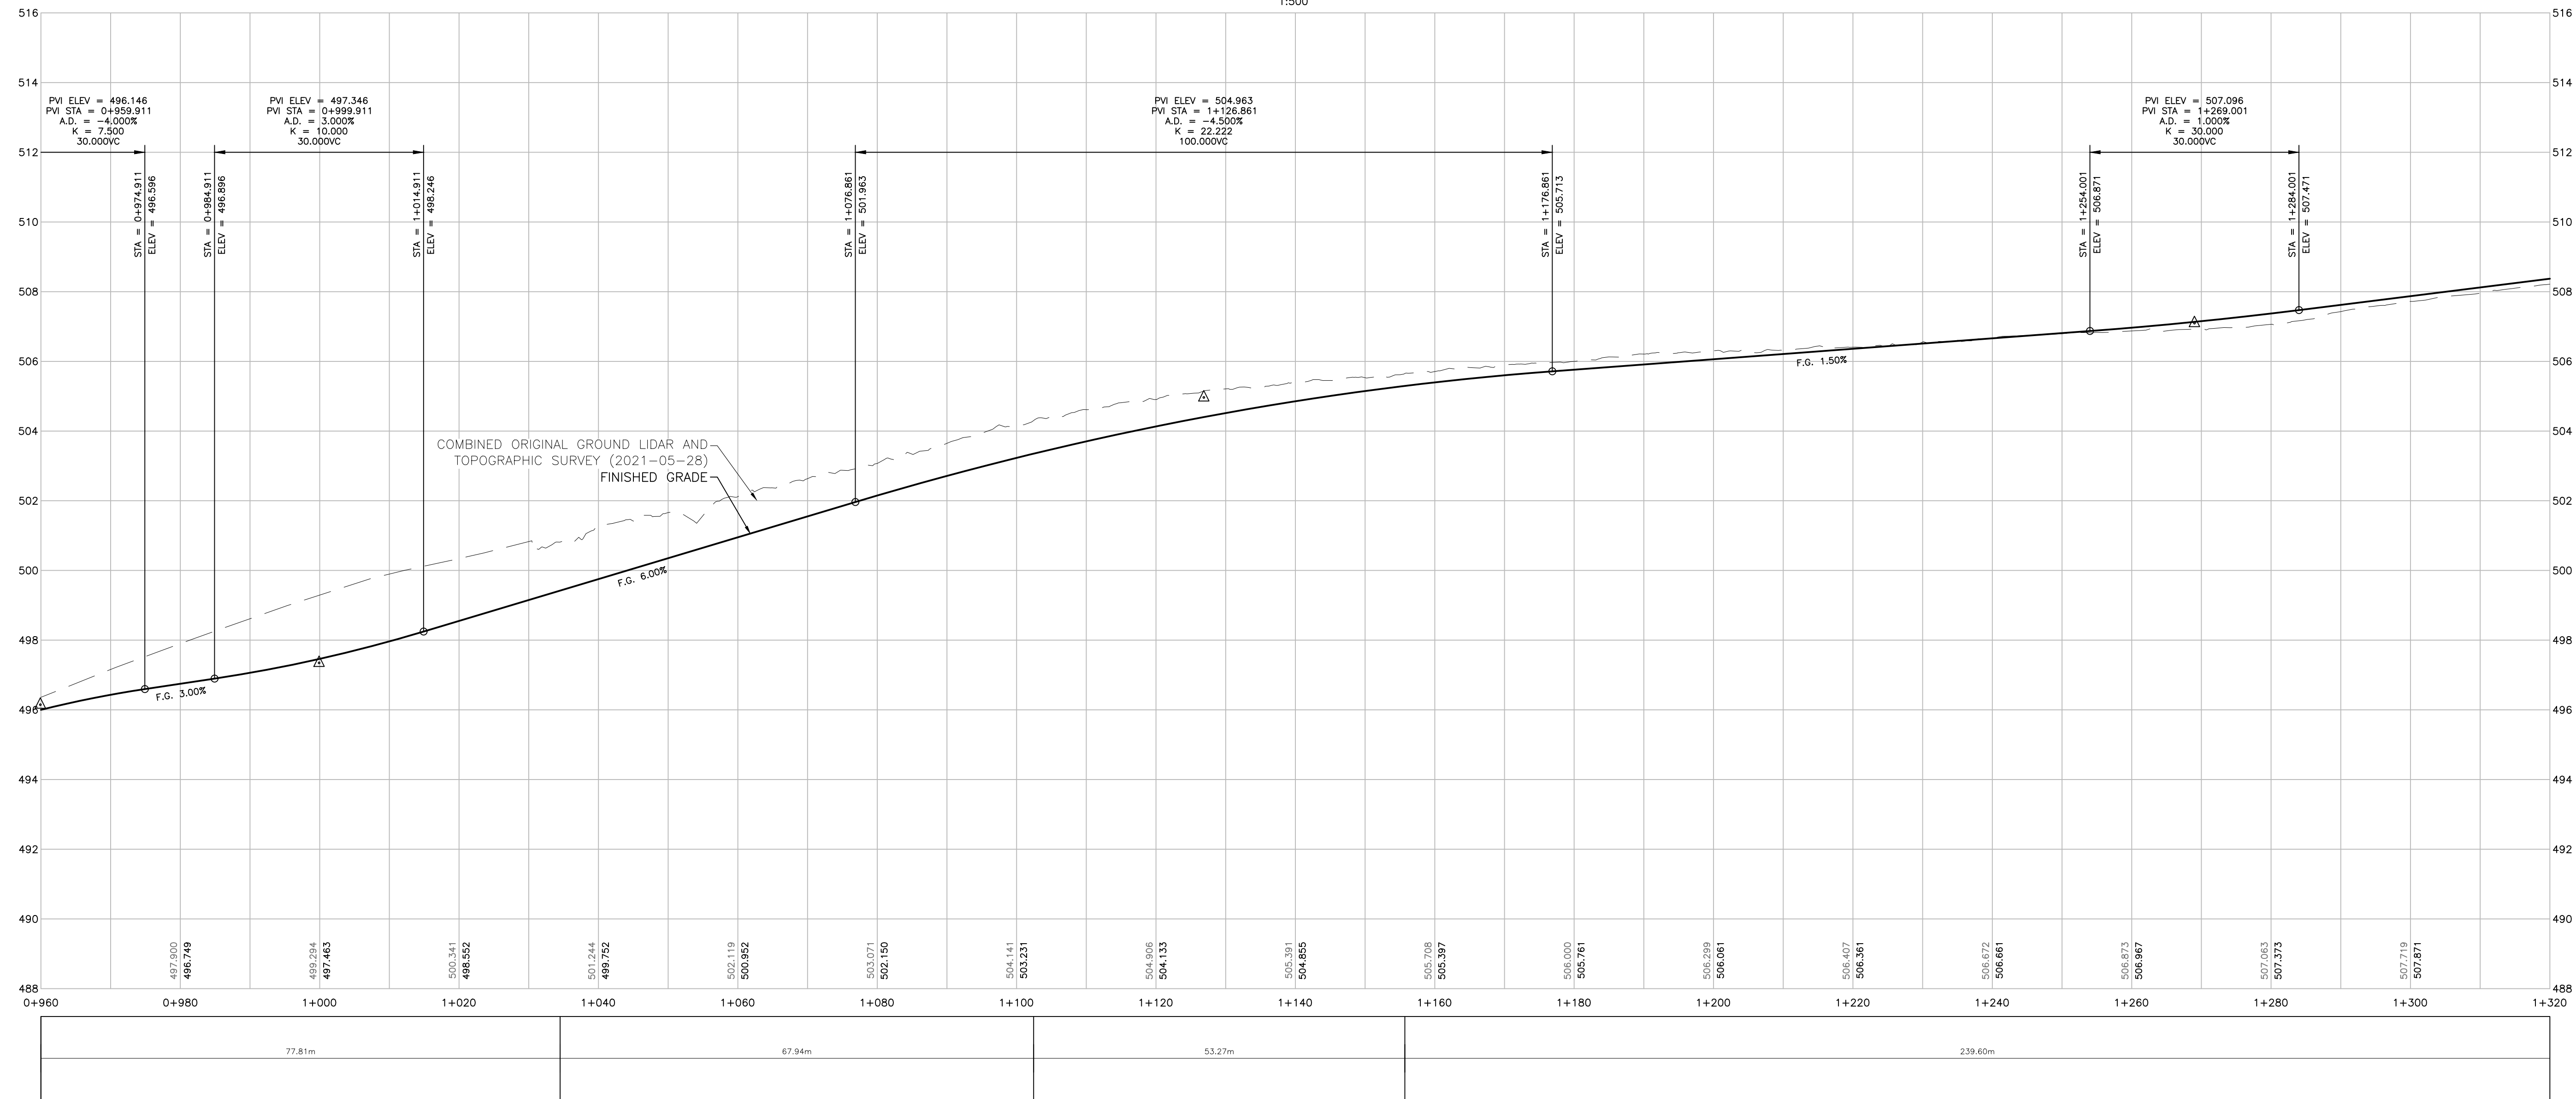

NOTE:
ORIGINAL GROUND LIDAR SHOWN
UNLESS OTHERWISE STATED.

THIS DRAWING AND DESIGN IS PROTECTED UNDER COPYRIGHT, AND ANY USE, REPRODUCTION OR REVISION IS STRICTLY PROHIBITED WITHOUT THE WRITTEN PERMISSION OF WSP. THE ENGINEER DOES NOT GUARANTEE THE ACCURACY OF THE INFORMATION PROVIDED BY OTHERS. THE DRAWINGS HAVE BEEN PREPARED ONLY FOR GENERAL CONFORMANCE TO THE DRAWING STANDARDS AND INTENT OF THE DESIGN. THE ENGINEER DOES NOT ACCEPT RESPONSIBILITY FOR THEIR ACCURACY. PRIOR TO AND DURING CONSTRUCTION THE CONTRACTOR SHALL VERIFY THE LOCATIONS, DEPTHS, SIZES, CONDITIONS AND TYPES OF EXISTING UTILITIES ON THIS DRAWING (INCLUDING UNDERGROUND, SURFICIAL AND OVERHEAD) AS WELL AS UTILITIES NOT SHOWN. ANY DISCREPANCIES FOUND SHALL BE REPORTED IMMEDIATELY TO THE ENGINEER. THE CONTRACTOR WILL BE RESPONSIBLE FOR ANY AND ALL DAMAGE TO UTILITIES.

DATE	REV	DESCRIPTION	BY	APPR.	DATE	REV	DESCRIPTION	BY	APPR.
2021-05-12	A	FOR REVIEW - 90%	AIP	AK					
2021-08-11	B	FOR APPROVAL - 100%	AIP	AK					

EXISTING	PROPOSED
- SANITARY - STORM - WATER - IRRIGATION - FORCEMAIN - FENCE	- UNKN. PIPE - GAS - FIBER OPTIC - HYDRO - TELUS - CABLE - UNKN. PIPE - GAS - FIBER OPTIC - HYDRO - TELUS - CABLE - FENCE
- EDGE OF GUTTER - EDGE OF PAVEMENT - EDGE OF GRAVEL - HEADWALL - SIGNAGE - SPOT ELEV.	- EDGE OF GUTTER - EDGE OF PAVEMENT - EDGE OF GRAVEL - HEADWALL - SIGNAGE - SPOT ELEV.
- SANITARY MANHOLE - LIFTSTATION - SANITARY CLEAOUT - INSPEC. CHAMBER (SAN.) - STORM MANHOLE - CATCHBASIN - STORM CLEAOUT - INSPEC. CHAMBER (STM.) - CURB STOP - MONITORING WELL	- SANITARY MANHOLE - LIFTSTATION - SANITARY CLEAOUT - INSPEC. CHAMBER (SAN.) - STORM MANHOLE - CATCHBASIN - STORM CLEAOUT - INSPEC. CHAMBER (STM.) - CURB STOP - MONITORING WELL
- FIRE HYDRANT - AIR RELEASE - GATE VALVE - CAP W/ BLOW-OFF - TEST PIT - DAINT LAMP - POST-TOP LAMP - POLE W/ GUYWIRE - TEST PIT - MONITORING WELL	- FIRE HYDRANT - AIR RELEASE - GATE VALVE - CAP W/ BLOW-OFF - TEST PIT - DAINT LAMP - POST-TOP LAMP - POLE W/ GUYWIRE - TEST PIT - MONITORING WELL
- SCALE - AS NOTED - DATE 2021-08-11 - APPROVED - AK - DESIGN BY - AIP - DRAWN BY - AIP - CHECKED BY - AK	- SCALE - AS NOTED - DATE 2021-08-11 - APPROVED - AK - DESIGN BY - AIP - DRAWN BY - AIP - CHECKED BY - AK

SCALE	AS NOTED
DATE	2021-08-11
APPROVED	AK
DESIGN BY	AIP
DRAWN BY	AIP
CHECKED BY	AK





#1-3772, 4TH AVENUE, SMITHERS, BC, V0J 2N0
PHONE (250) 847-1913

MINISTRY OF TRANSPORTATION AND INFRASTRUCTURE
CYCLE 16 DETAILED DESIGN - PHASE 1
PLAN & PROFILE - STA 0+960 TO STA 1+320

REV. No.
B

PROJECT No.
201-11400-01

DRAWING No.
C104

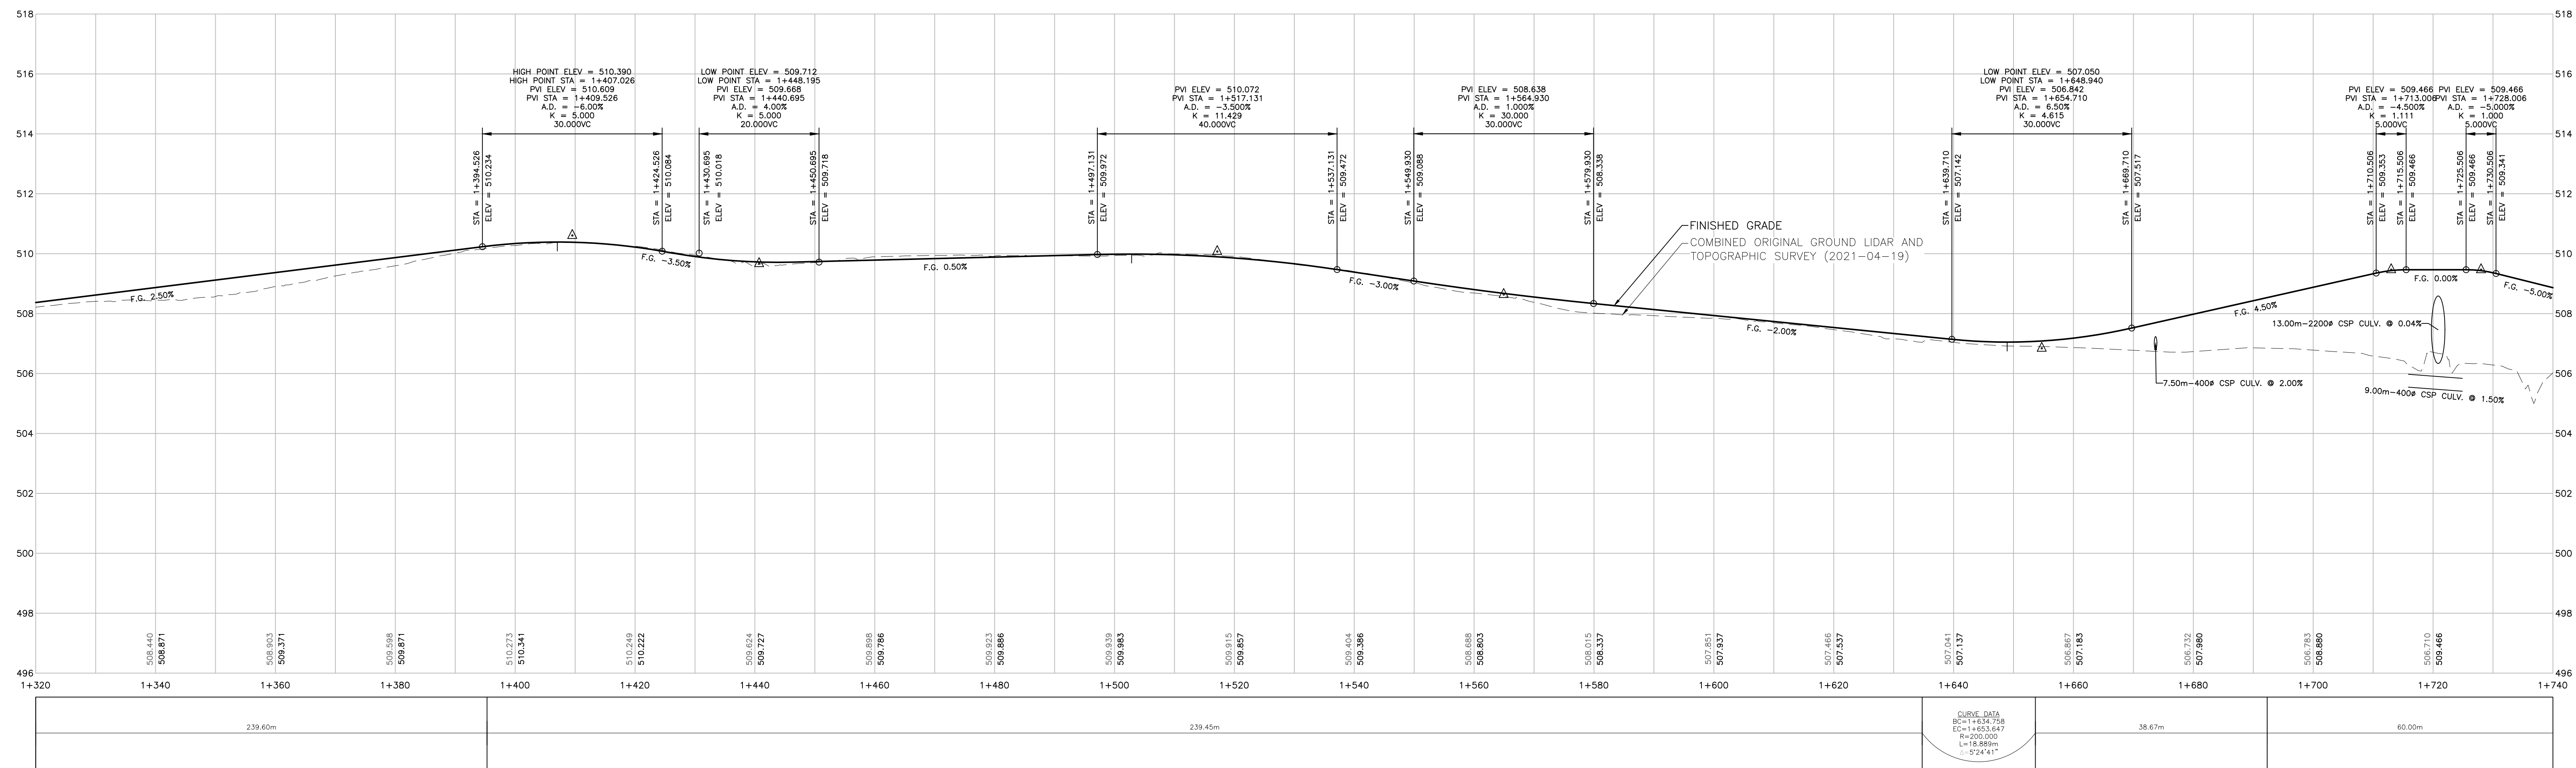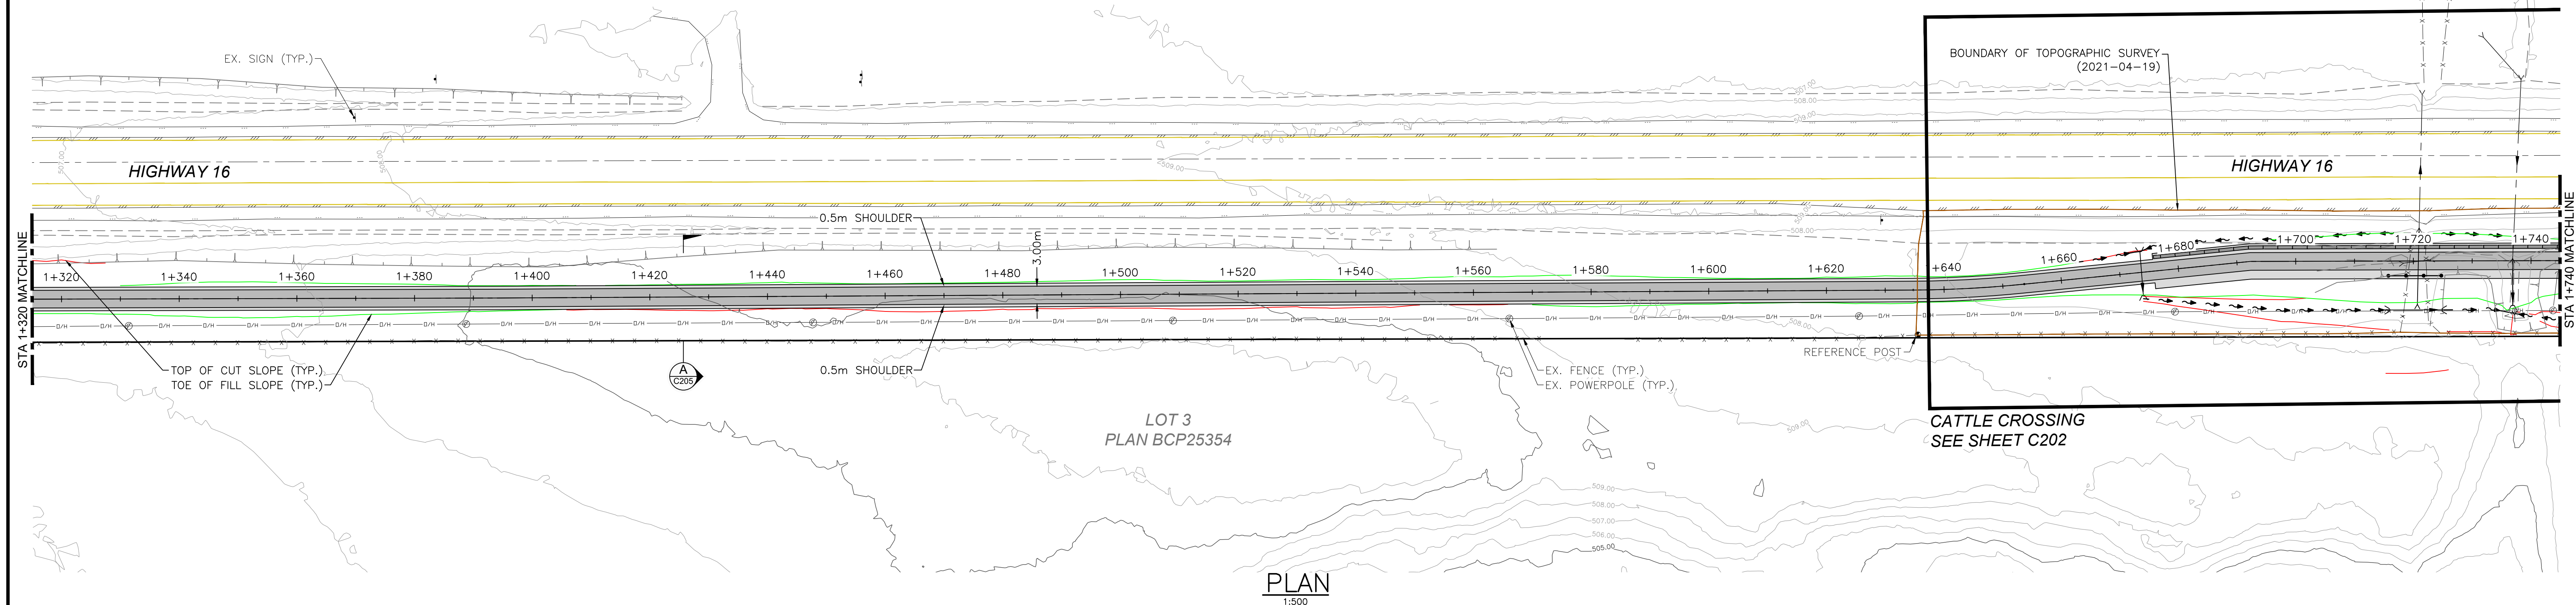

THIS DRAWING AND DESIGN IS PROTECTED UNDER COPYRIGHT, AND ANY USE, REPRODUCTION OR REVISION IS STRICTLY PROHIBITED WITHOUT THE WRITTEN PERMISSION OF WSP. THE ENGINEER DOES NOT GUARANTEE THE ACCURACY OF THE INFORMATION PROVIDED BY OTHERS. THE DRAWINGS HAVE BEEN PREPARED ONLY FOR GENERAL CONFORMANCE TO THE DRAWING STANDARDS AND INTENT OF THE DESIGN. THE ENGINEER DOES NOT ACCEPT RESPONSIBILITY FOR THEIR ACCURACY. PRIOR TO AND DURING CONSTRUCTION THE CONTRACTOR SHALL VERIFY THE LOCATION, DEPTH, SIZE, CONDITION AND TYPE OF EXISTING UTILITIES ON THIS DRAWING (INCLUDING UNDERGROUND, SURFICIAL AND OVERHEAD) AS WELL AS UTILITIES NOT SHOWN. ANY DISCREPANCIES FOUND SHALL BE REPORTED IMMEDIATELY TO THE ENGINEER. THE CONTRACTOR WILL BE RESPONSIBLE FOR ANY AND ALL DAMAGE TO UTILITIES.

DATE	REV	DESCRIPTION	BY	APPR.	DATE	REV	DESCRIPTION	BY	APPR.
2021-05-12	A	FOR REVIEW - 90%	AIP	AK					
2021-08-11	B	FOR APPROVAL - 100%	AIP	AK					

PROPOSED	SANITARY	U/O	UNKNOWN PIPE	EDGE OF GUTTER	SWALE	SANITARY MANHOLE	STORM MANHOLE	FIRE HYDRANT	DAVEY LAMP
	STORM	U/O	GAS	EDGE OF PAVEMENT	DITCH	LIFTSTATION	CATCHBASIN MANHOLE	AIR RELEASE	POST-TOP LAMP
	WATER	FIBER OPTIC	EDGE OF GRAVEL	EDGE OF SLOPE	CULVERT	CATCHBASIN	CATCHBASIN	POLE W/ GUYWIRE	MONITORING WELL
	IRIGATION	FIBER OPTIC	TOP OF SLOPE	HEADWALL	SPOT ELEV.	SANITARY CLEANOUT	STORM CLEANOUT	CAP W/ BLOW-OFF	TEST PIT
	TELUS	FIBER OPTIC	BOTTOM OF SLOPE	HEADWALL	INSPEC. CHAMBER (SAN.)	INSPEC. CHAMBER (SAN.)	INSPEC. CHAMBER (STN.)	CURB STOP	MONITORING WELL
	FENCE	CABLE	BUSHLINE	BUSHLINE	STORM MANHOLE	STORM MANHOLE	STORM MANHOLE	CURB STOP	TEST PIT
	UNKNOWN PIPE	CABLE	BUSHLINE	BUSHLINE	STORM MANHOLE	STORM MANHOLE	STORM MANHOLE	CURB STOP	TEST PIT
	GAS	CABLE	BUSHLINE	BUSHLINE	STORM MANHOLE	STORM MANHOLE	STORM MANHOLE	CURB STOP	TEST PIT
	FIBER OPTIC	CABLE	BUSHLINE	BUSHLINE	STORM MANHOLE	STORM MANHOLE	STORM MANHOLE	CURB STOP	TEST PIT
	HYDRO	CABLE	BUSHLINE	BUSHLINE	STORM MANHOLE	STORM MANHOLE	STORM MANHOLE	CURB STOP	TEST PIT
EXISTING	WATER	U/O	UNKNOWN PIPE	EDGE OF GUTTER	SWALE	SANITARY MANHOLE	STORM MANHOLE	FIRE HYDRANT	DAVEY LAMP
	IRIGATION	U/O	GAS	EDGE OF PAVEMENT	DITCH	LIFTSTATION	CATCHBASIN MANHOLE	AIR RELEASE	POST-TOP LAMP
	TELUS	U/O	GAS	EDGE OF GRAVEL	DITCH	CATCHBASIN	CATCHBASIN	POLE W/ GUYWIRE	MONITORING WELL
	FENCE	U/O	GAS	TOP OF SLOPE	CULVERT	CATCHBASIN	CATCHBASIN	POLE W/ GUYWIRE	MONITORING WELL
	UNKNOWN PIPE	U/O	GAS	BOTTOM OF SLOPE	HEADWALL	CATCHBASIN	CATCHBASIN	POLE W/ GUYWIRE	MONITORING WELL
	GAS	U/O	GAS	HEADWALL	SPOT ELEV.	CATCHBASIN	CATCHBASIN	POLE W/ GUYWIRE	MONITORING WELL
	FIBER OPTIC	U/O	GAS	BUSHLINE	INSPEC. CHAMBER (SAN.)	CATCHBASIN	CATCHBASIN	POLE W/ GUYWIRE	MONITORING WELL
	HYDRO	U/O	GAS	BUSHLINE	STORM MANHOLE	CATCHBASIN	CATCHBASIN	POLE W/ GUYWIRE	MONITORING WELL
	CABLE	U/O	GAS	BUSHLINE	STORM MANHOLE	CATCHBASIN	CATCHBASIN	POLE W/ GUYWIRE	MONITORING WELL
	CABLE	U/O	GAS	BUSHLINE	STORM MANHOLE	CATCHBASIN	CATCHBASIN	POLE W/ GUYWIRE	MONITORING WELL
MONUMENT	SANITARY	U/O	UNKNOWN PIPE	EDGE OF GUTTER	SWALE	SANITARY MANHOLE	STORM MANHOLE	FIRE HYDRANT	DAVEY LAMP
	STORM	U/O	GAS	EDGE OF PAVEMENT	DITCH	LIFTSTATION	CATCHBASIN MANHOLE	AIR RELEASE	POST-TOP LAMP
	WATER	U/O	GAS	EDGE OF GRAVEL	DITCH	CATCHBASIN	CATCHBASIN	POLE W/ GUYWIRE	MONITORING WELL
	IRIGATION	U/O	GAS	TOP OF SLOPE	CULVERT	CATCHBASIN	CATCHBASIN	POLE W/ GUYWIRE	MONITORING WELL
	TELUS	U/O	GAS	BOTTOM OF SLOPE	HEADWALL	CATCHBASIN	CATCHBASIN	POLE W/ GUYWIRE	MONITORING WELL
	FENCE	U/O	GAS	HEADWALL	SPOT ELEV.	CATCHBASIN	CATCHBASIN	POLE W/ GUYWIRE	MONITORING WELL
	UNKNOWN PIPE	U/O	GAS	BUSHLINE	INSPEC. CHAMBER (SAN.)	CATCHBASIN	CATCHBASIN	POLE W/ GUYWIRE	MONITORING WELL
	GAS	U/O	GAS	BUSHLINE	STORM MANHOLE	CATCHBASIN	CATCHBASIN	POLE W/ GUYWIRE	MONITORING WELL
	FIBER OPTIC	U/O	GAS	BUSHLINE	STORM MANHOLE	CATCHBASIN	CATCHBASIN	POLE W/ GUYWIRE	MONITORING WELL
	HYDRO	U/O	GAS	BUSHLINE	STORM MANHOLE	CATCHBASIN	CATCHBASIN	POLE W/ GUYWIRE	MONITORING WELL


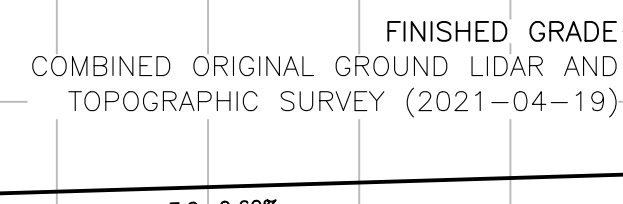


Figure 1.1 shows two scales. The top scale is labeled 'H 1:500' and has markings at 0, 10, and 30m. The bottom scale is labeled 'V 1:100' and has markings at 0, 2, and 6m.


"NOT FOR CONSTRUCTION"
FOR APPROVAL 2021-08-11

 #1-3772 4TH AVENUE, SMITHERS, BC, V0J 2N0 PHONE (250) 847-1913	REV. No. B
	PROJECT No. 201-11400-01
MINISTRY OF TRANSPORTATION AND INFRASTRUCTURE CYCLE 16 DETAILED DESIGN - PHASE 1 PLAN & PROFILE - STA 1+740 TO STA 2+160	DRAWING No. C106

N:\2011-11400-01 Cycle 16 Trail\03 Cof Cycle 16 Highway Phase 1\Sheets\C107 PLAN & PROFILE - STA 2+160 TO STA 2+580.dwg Plotted 11 August 2021

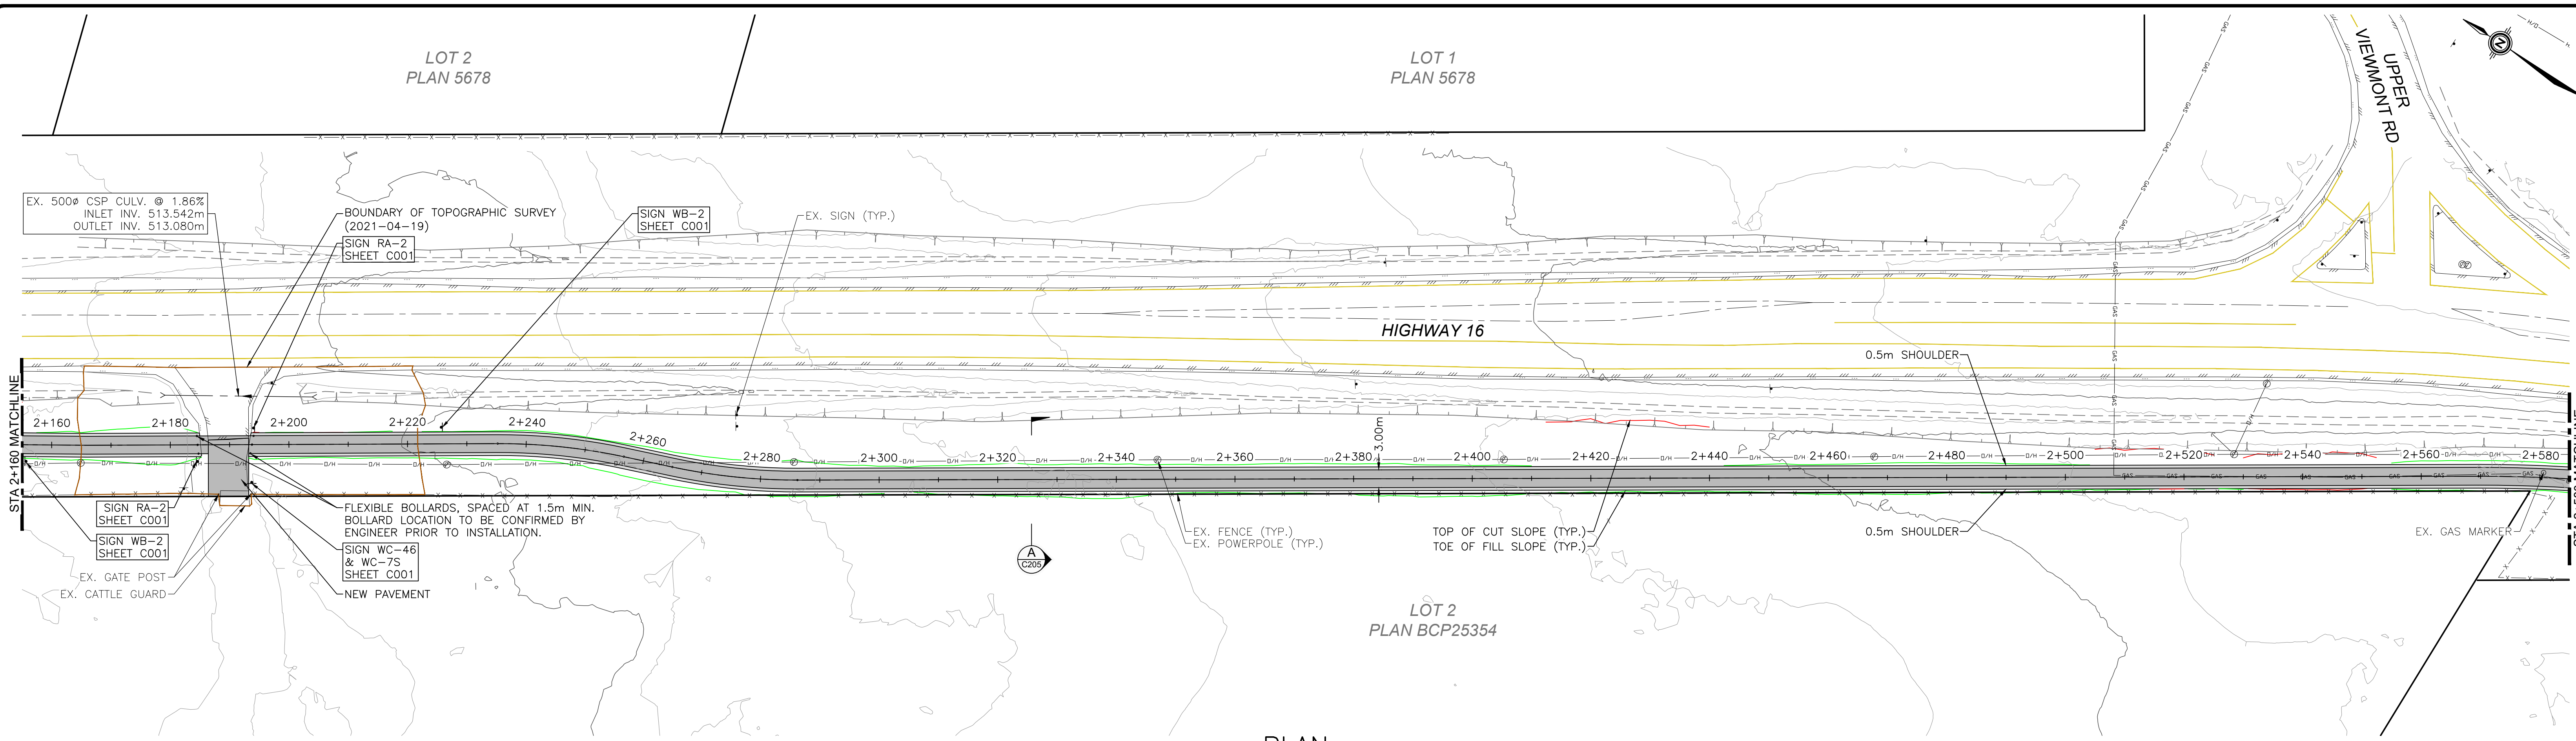

PLAN
1:500

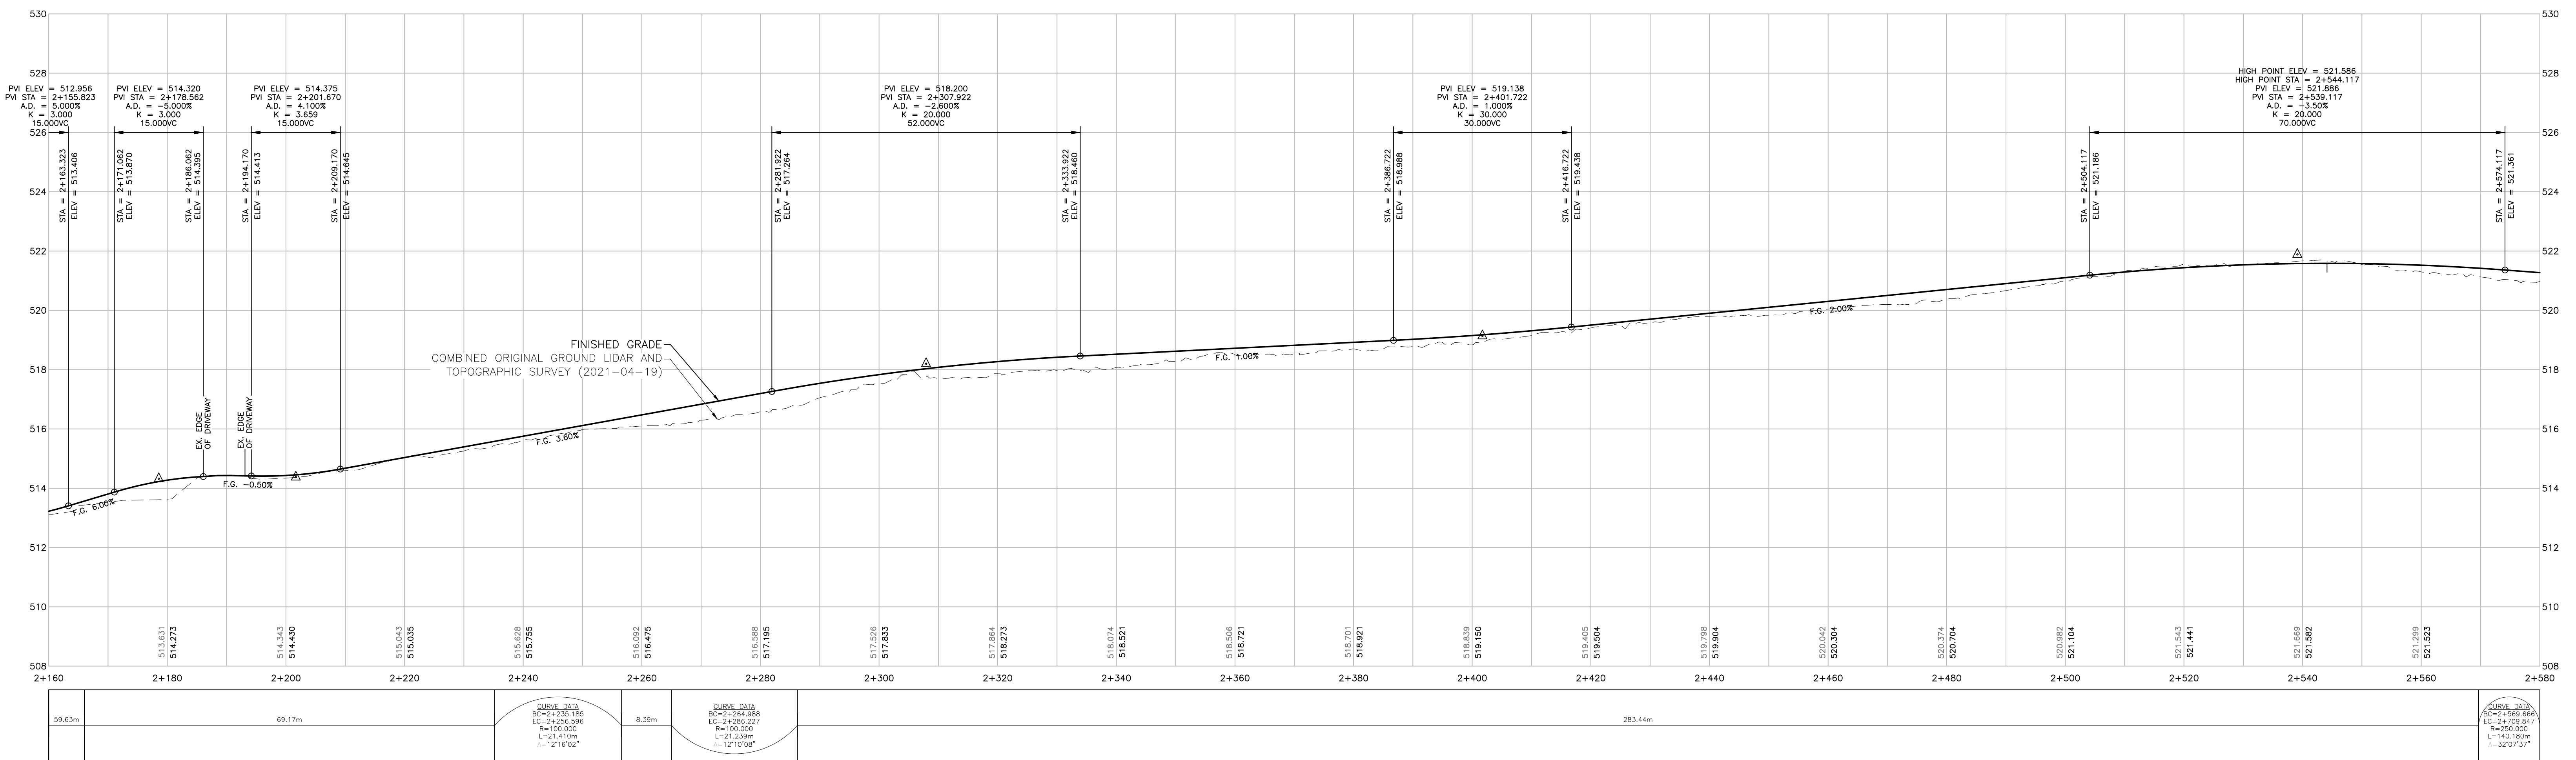

THIS DRAWING AND DESIGN IS PROTECTED UNDER COPYRIGHT, AND ANY USE, REPRODUCTION OR REVISION IS STRICTLY PROHIBITED WITHOUT THE WRITTEN PERMISSION OF WSP. THE ENGINEER DOES NOT GUARANTEE THE ACCURACY OF THE INFORMATION PROVIDED BY OTHERS. THE DRAWINGS HAVE BEEN PREPARED ONLY FOR GENERAL CONFORMANCE TO THE DRAWING STANDARDS AND INTENT OF THE DESIGN. THE ENGINEER DOES NOT ACCEPT RESPONSIBILITY FOR THEIR ACCURACY. PRIOR TO AND DURING CONSTRUCTION THE CONTRACTOR SHALL VERIFY THE LOCATION, OPTICS, SIZE, CONDITION AND TYPE OF EXISTING UTILITIES OR THIS DRAWING (INCLUDING UNDERGROUND, SURFICIAL AND OVERHEAD) AS WELL AS UTILITIES NOT SHOWN. ANY DISCREPANCIES FOUND SHALL BE REPORTED IMMEDIATELY TO THE ENGINEER. THE CONTRACTOR WILL BE RESPONSIBLE FOR ANY AND ALL DAMAGE TO UTILITIES.

DATE	REV	DESCRIPTION	BY	APPR.	DATE	REV	DESCRIPTION	BY	APPR.
2021-05-12	A	FOR REVIEW - 90%	AIP	AK					
2021-08-11	B	FOR APPROVAL - 100%	AIP	AK					

EXISTING	PROPOSED
- SANITARY - STORM - WATER - IRIGATION - FORCEMAIN - FENCE	- UNKNOWN PIPE - GAS - FIBER OPTIC - HYDRO - TELUS - CABLE - PIPE - GAS - FIBER OPTIC - HYDRO - TELUS - CABLE
- EDGE OF GUTTER - EDGE OF PAVEMENT - EDGE OF GRAVEL - TOP OF SLOPE - BOTTOM OF SLOPE - BUSHLINE	- EDGE OF GUTTER - EDGE OF PAVEMENT - EDGE OF GRAVEL - TOP OF SLOPE - BOTTOM OF SLOPE - BUSHLINE
- SANITARY MANHOLE - CATCHBASIN - STORM CLEANOUT - INSPEC. CHAMBER (SAN.) - INSPEC. CHAMBER (STM.) - STORM MANHOLE - CATCHBASIN - STORM CLEANOUT - INSPEC. CHAMBER (STM.)	- SANITARY MANHOLE - CATCHBASIN - STORM CLEANOUT - INSPEC. CHAMBER (SAN.) - INSPEC. CHAMBER (STM.) - STORM MANHOLE - CATCHBASIN - STORM CLEANOUT - INSPEC. CHAMBER (STM.)
- FIRE HYDRANT - AIR RELEASE - GATE VALVE - CAP W/ BLOW-OFF - CURB STOP - TEST PIT - MONITORING WELL	- FIRE HYDRANT - AIR RELEASE - GATE VALVE - CAP W/ BLOW-OFF - CURB STOP - TEST PIT - MONITORING WELL
- DAINT LAMP - POST-TOP LAMP - POLE W/ GUYWIRE - TEST PIT - MONITORING WELL	- DAINT LAMP - POST-TOP LAMP - POLE W/ GUYWIRE - TEST PIT - MONITORING WELL

SCALE	AS NOTED
DATE	2021-08-11
APPROVED	AK
DESIGN BY	AIP
DRAWN BY	AIP
CHECKED BY	AK

#1-3772 4TH AVENUE, SMITHERS, BC, V0J 2N0
PHONE (250) 847-1913

MINISTRY OF TRANSPORTATION AND INFRASTRUCTURE
CYCLE 16 DETAILED DESIGN - PHASE 1
PLAN & PROFILE - STA 2+160 TO STA 2+580

REV. No.
B

PROJECT No.
201-11400-01

DRAWING No.
C107


NOTE: ORIGINAL GROUND LIDAR SHOWN UNLESS OTHERWISE STATED.

"NOT FOR CONSTRUCTION" FOR APPROVAL 2021-08-11



NOTE: ORIGINAL GROUND LIDAR SHOWN UNLESS OTHERWISE STATED.

[illegible]

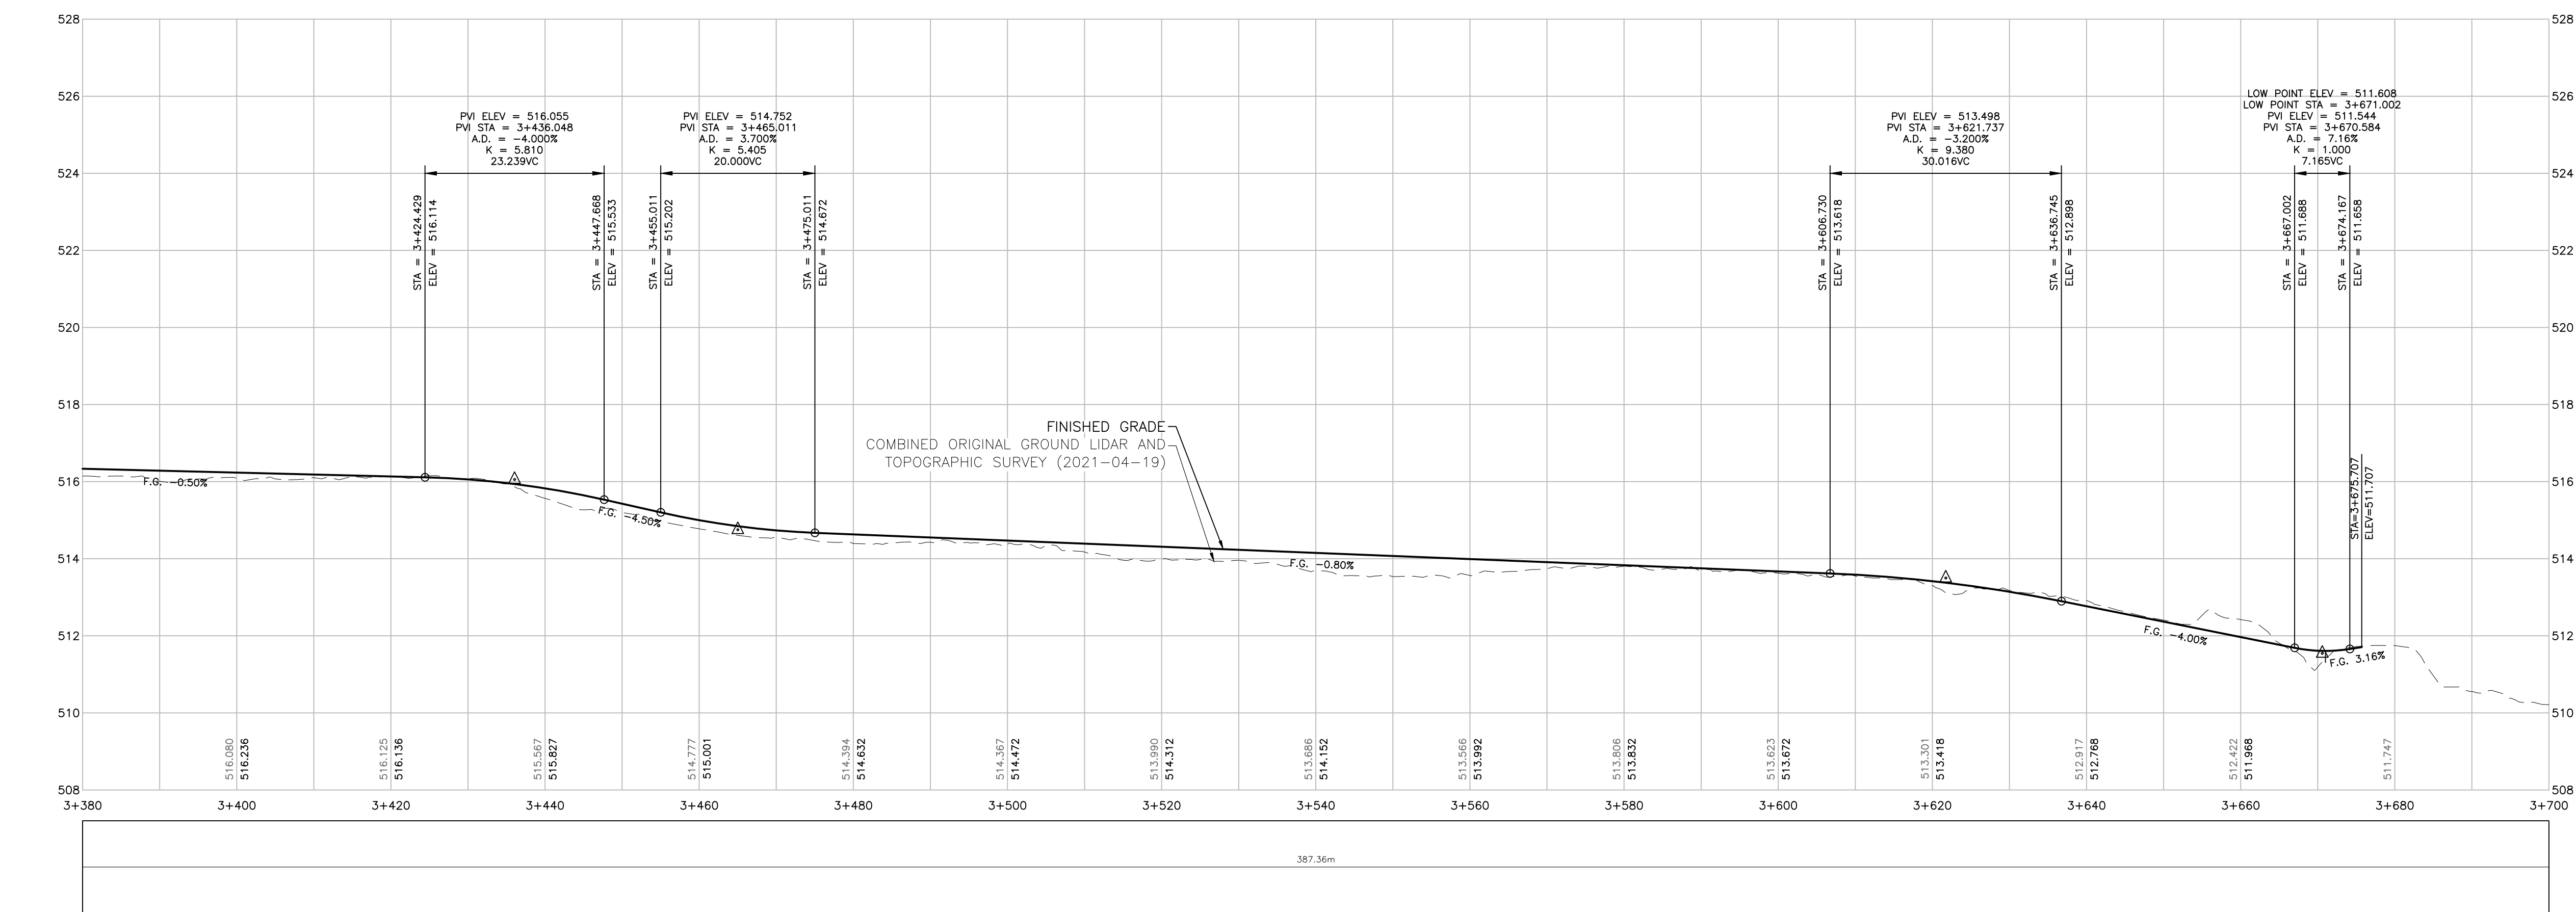

"NOT FOR CONSTRUCTION"
FOR APPROVAL 2021-08-11

 #1-3772 4TH AVENUE, SMITHERS, BC, V6J 2N0 PHONE (250) 847-1913	REV. No. B
	PROJECT No. 201-11400-01
MINISTRY OF TRANSPORTATION AND INFRASTRUCTURE CYCLE 16 DETAILED DESIGN - PHASE 1 PLAN & PROFILE - STA 3+380 TO STA 3+700	DRAWING No. C110

1 2 83

DATE	REV	DESCRIPTION	BY	APPR.
2021-05-12	A	FOR REVIEW - 90%	AIP	AK
2021-08-11	B	FOR APPROVAL - 100%	AIP	AK


[illegible]

 #1-3772 4TH AVENUE, SMITHERS, BC, V0J 2N0 PHONE (250) 847-1913	REV. No. B
	PROJECT No. 201-11400-01
MINISTRY OF TRANSPORTATION AND INFRASTRUCTURE CYCLE 16 DETAILED DESIGN - PHASE 1 DETAILS - SWITCHBACKS	DRAWING No. C201

NOTE:
ORIGINAL GROUND LIDAR SHOWN
UNLESS OTHERWISE STATED.


**"NOT FOR CONSTRUCTION"
FOR APPROVAL 2021-08-11**

N:\201-11400-01 Cycle 16 Trail\03 Cof\Cycle 16 Pathway Phase 1\Sheets\C202 DETAILS - CATTLE CROSSING.dwg Plotted 11 August 2021

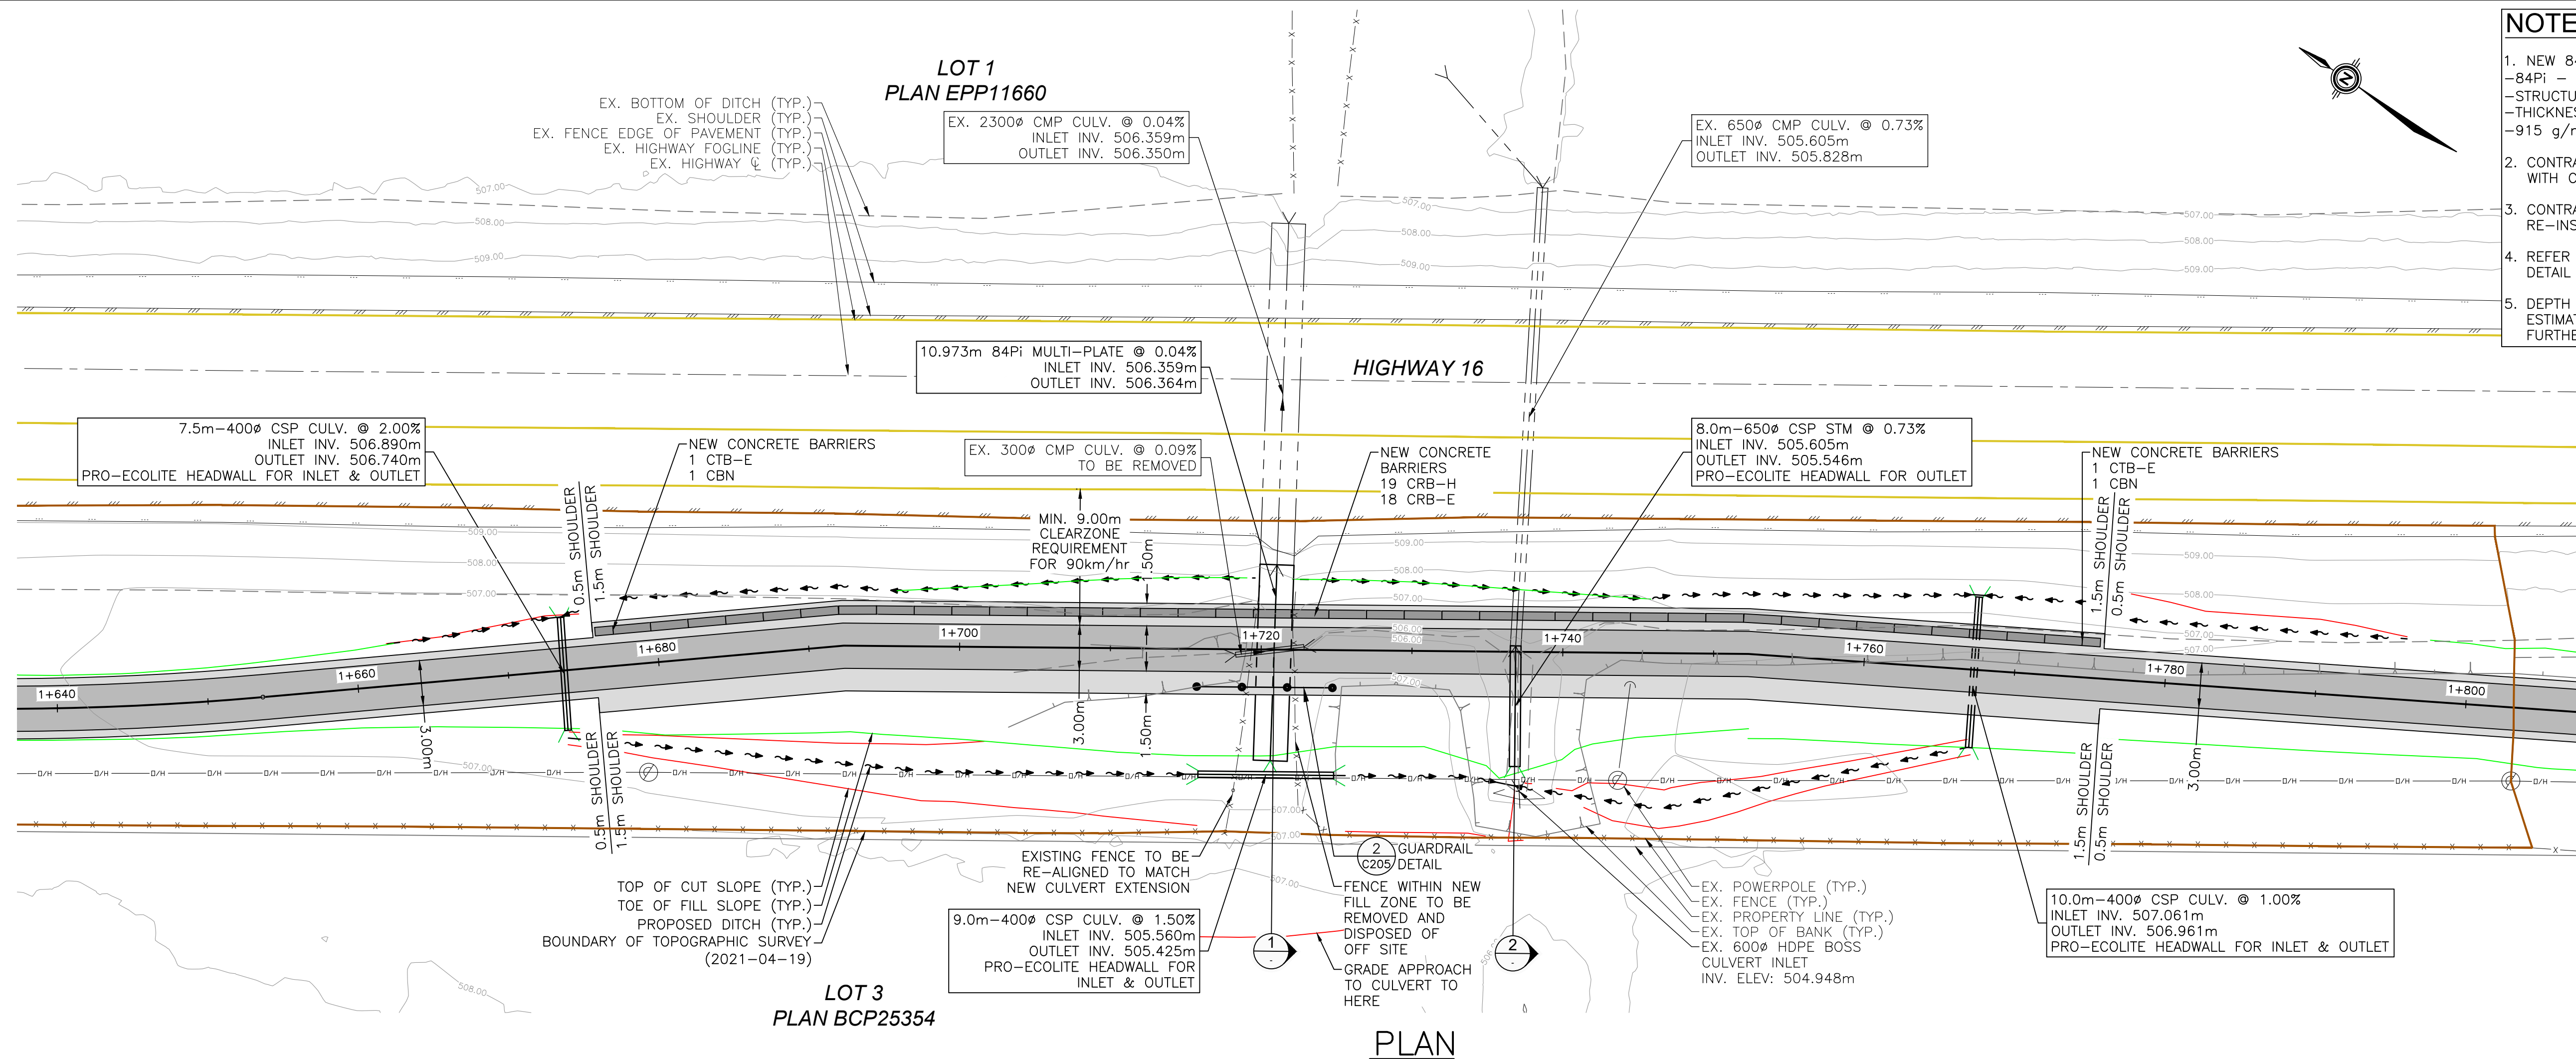

NOTES

1. NEW 84Pi MULTI-PLATE CULVERT TO MEET FOLLOWING REQUIREMENTS:
-84Pi - 79" SPAN X 88" RISE
-STRUCTURAL SHAPE: VERTICAL ELLIPSE (28N - 4x7N PLATES PER RING)
-THICKNESS: 5.0mm
-915 g/m² GALVANIZED COATING
2. CONTRACTOR TO CONFIRM EXISTING MULTI-PLATE CULVERT DETAILS
WITH CULVERT SUPPLIER PRIOR TO PROCUREMENT.
3. CONTRACTOR TO REMOVE EXISTING MULTI-PLATE BEVEL PLATES AND
RE-INSTALL ON THE END OF THE NEW CULVERT SECTION
4. REFER TO SUPPLEMENTAL SPECIFICATIONS SS 3.1 FOR FURTHER
DETAIL REGARDING INSTALLATION OF THE MULTI-PLATE CULVERT.
5. DEPTH OF STRIPPING IN PROXIMITY TO CATTLE UNDERPASS IS
ESTIMATED TO BE 0.3-0.8m. REFER TO GEOTECHNICAL REPORT FOR
FURTHER INFORMATION.

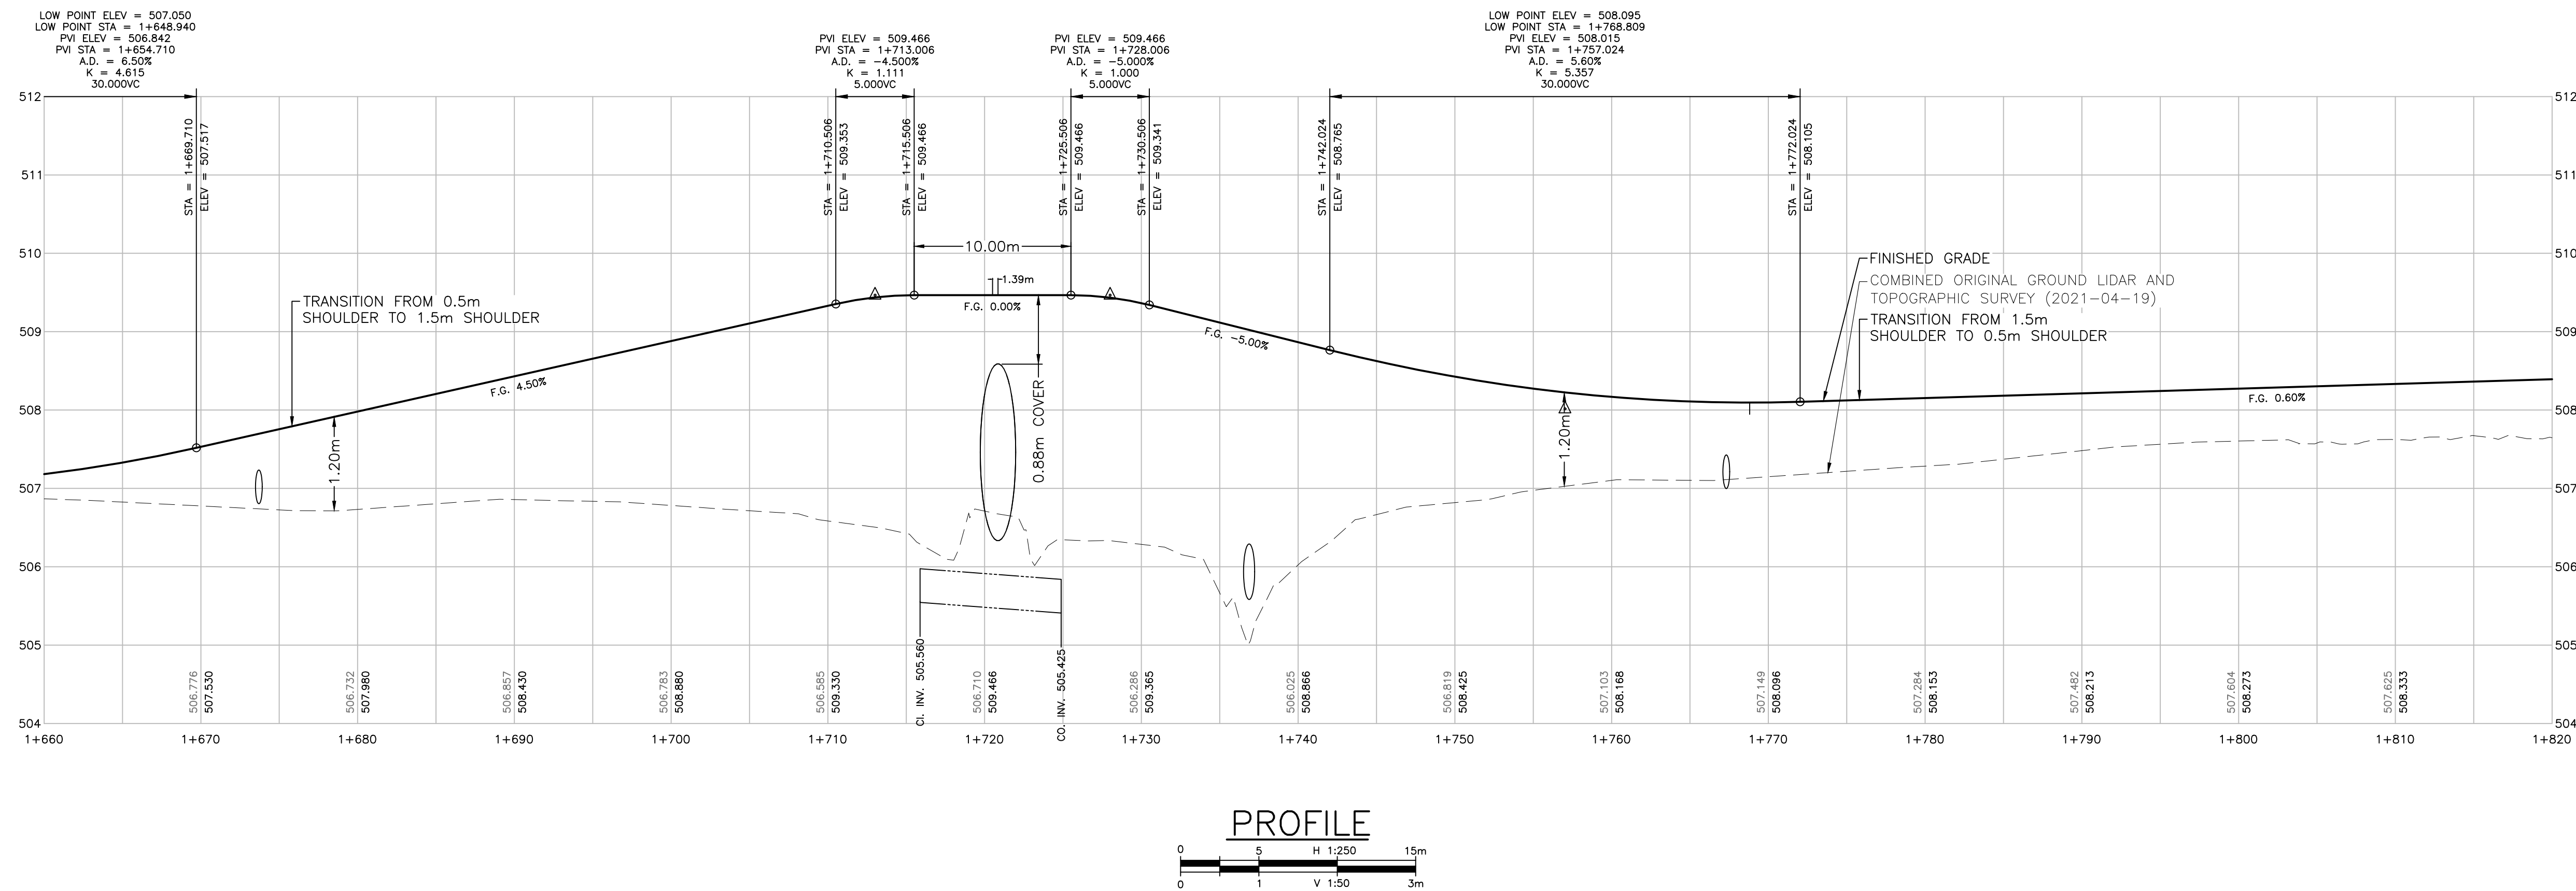

THIS DRAWING AND DESIGN IS PROTECTED UNDER COPYRIGHT, AND ANY USE, REPRODUCTION OR REVISION IS STRICTLY PROHIBITED WITHOUT THE WRITTEN PERMISSION OF WSP. THE ENGINEER DOES NOT GUARANTEE THE ACCURACY OF THE INFORMATION PROVIDED BY OTHERS. THE DRAWING HAS BEEN PREPARED ONLY FOR GENERAL CONFORMANCE TO THE DRAWING STANDARDS AND INTENT OF THE DESIGN. THE ENGINEER DOES NOT ACCEPT RESPONSIBILITY FOR THEIR ACCURACY. PRIOR TO AND DURING CONSTRUCTION THE CONTRACTOR SHALL VERIFY THE LOCATION, DEPTH, SIZE, CONDITION AND TYPE OF EXISTING UTILITIES ON THIS DRAWING (INCLUDING UNDERGROUND, SURFICIAL AND OVERHEAD) AS WELL AS UTILITIES NOT SHOWN. ANY DISCREPANCIES FOUND SHALL BE REPORTED IMMEDIATELY TO THE ENGINEER. THE CONTRACTOR WILL BE RESPONSIBLE FOR ANY AND ALL DAMAGE TO UTILITIES.

NOTE:
ORIGINAL GROUND LIDAR SHOWN
UNLESS OTHERWISE STATED.

**"NOT FOR CONSTRUCTION"
FOR APPROVAL 2021-08-11**


DATE	REV	DESCRIPTION	BY	APPR.	DATE	REV	DESCRIPTION	BY	APPR.
2021-08-11	B	FOR APPROVAL - 100%	AIP	AK					

EXISTING SANITARY STORM WATER IRRIGATION FORCEMAIN FENCE MONUMENT	PROPOSED SANITARY STORM WATER IRRIGATION FORCEMAIN FENCE SURVEY HUB	UNKNOWN PIPE UNKN. GAS FIBER OPTIC HYDRO TELUS CABLE UNKN. GAS FIBER OPTIC HYDRO TELUS CABLE SURVEY HUB	EDGE OF CUTTER EDGE OF PAVEMENT EDGE OF GRAVEL TOP OF SLOPE BOTTOM OF SLOPE BUSHLINE EDGE OF CUTTER EDGE OF PAVEMENT EDGE OF GRAVEL TOP OF SLOPE BOTTOM OF SLOPE BUSHLINE CABLE SERVICE BOX	SWALE DITCH CULVERT HEADWALL SIGNAGE SPOT ELEV. SMILE DITCH CULVERT HEADWALL SIGNAGE SPOT ELEV. CABLE SERVICE BOX	SANITARY MANHOLE LIFTSTATION SANITARY CLEANSOUT INSPEC. CHAMBER (SAN.) LIFTSTATION SANITARY CLEANSOUT INSPEC. CHAMBER (SAN.) HYDRO SERVICE BOX	STORM MANHOLE CATCHBASIN STORM CLEANSOUT INSPEC. CHAMBER (STM.) STORM MANHOLE CATCHBASIN STORM CLEANSOUT INSPEC. CHAMBER (STM.) CURB STOP LOW PROFILE TRANSFORMER	FIRE HYDRANT AIR RELEASE CAP W/ BLOW-OFF CURB STOP FIRE HYDRANT AIR RELEASE CAP W/ BLOW-OFF CURB STOP LOW PROFILE TRANSFORMER	DAINT LAMP POST-TOP LAMP POLE W/ GUYWIRE TEST PIT MONITORING WELL DAINT LAMP POST-TOP LAMP POLE W/ GUYWIRE TEST PIT MONITORING WELL
---	---	---	--	--	--	---	--	---

SCALE AS NOTED DATE 2021-08-11 APPROVED AK DESIGN BY AIP DRAWN BY AIP CHECKED BY AK
--

MINISTRY OF TRANSPORTATION AND INFRASTRUCTURE CYCLE 16 DETAILED DESIGN - PHASE 1 DETAILS - CATTLE CROSSING
--

wsp #420-301 VICTORIA STREET, KAMLOOPS, BC, V2C 2A3 PHONE (250) 374-5252 FAX (250) 372-8336	REV. No. B PROJECT No. 201-11400-01 DRAWING No. C202
--	--

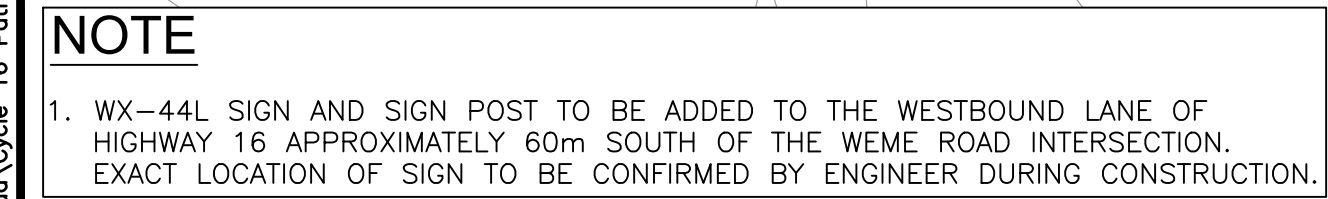

NOTE: ORIGINAL GROUND LIDAR SHOWN UNLESS OTHERWISE STATED.

 #1-3772 4TH AVENUE, SMITHERS, BC, V0J 2N0 PHONE (250) 847-1913	REV. No. B
	PROJECT No. 201-11400-01
MINISTRY OF TRANSPORTATION AND INFRASTRUCTURE CYCLE 16 DETAILED DESIGN - PHASE 1 DETAILS - WEME ROAD CROSSING	DRAWING No. C203

N:\201-11400-01 Cycle 16 Trail\03 Ccd\Cycle 16 Pathway Phase 1_Sheets\C205 DETAILS - TYPICAL.dwg Plotted 11 August 2021

THIS DRAWING AND DESIGN IS PROTECTED UNDER COPYRIGHT, AND ANY USE, REPRODUCTION OR REVISION IS STRICTLY PROHIBITED WITHOUT THE WRITTEN PERMISSION OF WSP. THE ENGINEER DOES NOT GUARANTEE THE ACCURACY OF THE INFORMATION PROVIDED BY OTHERS. THE DRAWINGS HAVE BEEN FORWARDED ONLY FOR GENERAL CONFORMANCE TO THE DRAWING STANDARDS AND INTENT OF THE DESIGN. THE ENGINEER DOES NOT ACCEPT RESPONSIBILITY FOR THEIR ACCURACY. PRIOR TO AND DURING CONSTRUCTION THE CONTRACTOR SHALL VERIFY THE LOCATIONS, DEPTHS, SIZES, CONDITION AND TYPES OF EXISTING UTILITIES ON THIS DRAWING (INCLUDING UNDERGROUND, SURFICIAL AND OVERHEAD) AS WELL AS UTILITIES NOT SO SHOWN. ANY DISCREPANCIES FOUND SHALL BE REPORTED IMMEDIATELY TO THE ENGINEER. THE CONTRACTOR WILL BE RESPONSIBLE FOR ANY AND ALL DAMAGE TO UTILITIES.

DATE	REV	DESCRIPTION	BY	APPR.
2021-05-12	A	FOR REVIEW - 90%	AIP	AK
2021-08-11	B	FOR APPROVAL - 100%	AIP	AK

DATE	REV	DESCRIPTION	BY	APPR.

DATE	REV	DESCRIPTION	BY	APPR.

DATE	REV	DESCRIPTION	BY	APPR.



SCALE	AS NOTED
DATE	2021-08-11
APPROVED	AK
DESIGN BY	AIP
DRAWN BY	AIP
CHECKED BY	AK



#1-3772, 4TH AVENUE, SMITHERS, BC, V0J 2N0
PHONE: (250) 847-1913

MINISTRY OF TRANSPORTATION AND INFRASTRUCTURE
CYCLE 16 DETAILED DESIGN - PHASE 1
DETAILS - TYPICAL

REV. No.	B
PROJECT No.	201-11400-01
DRAWING No.	C205

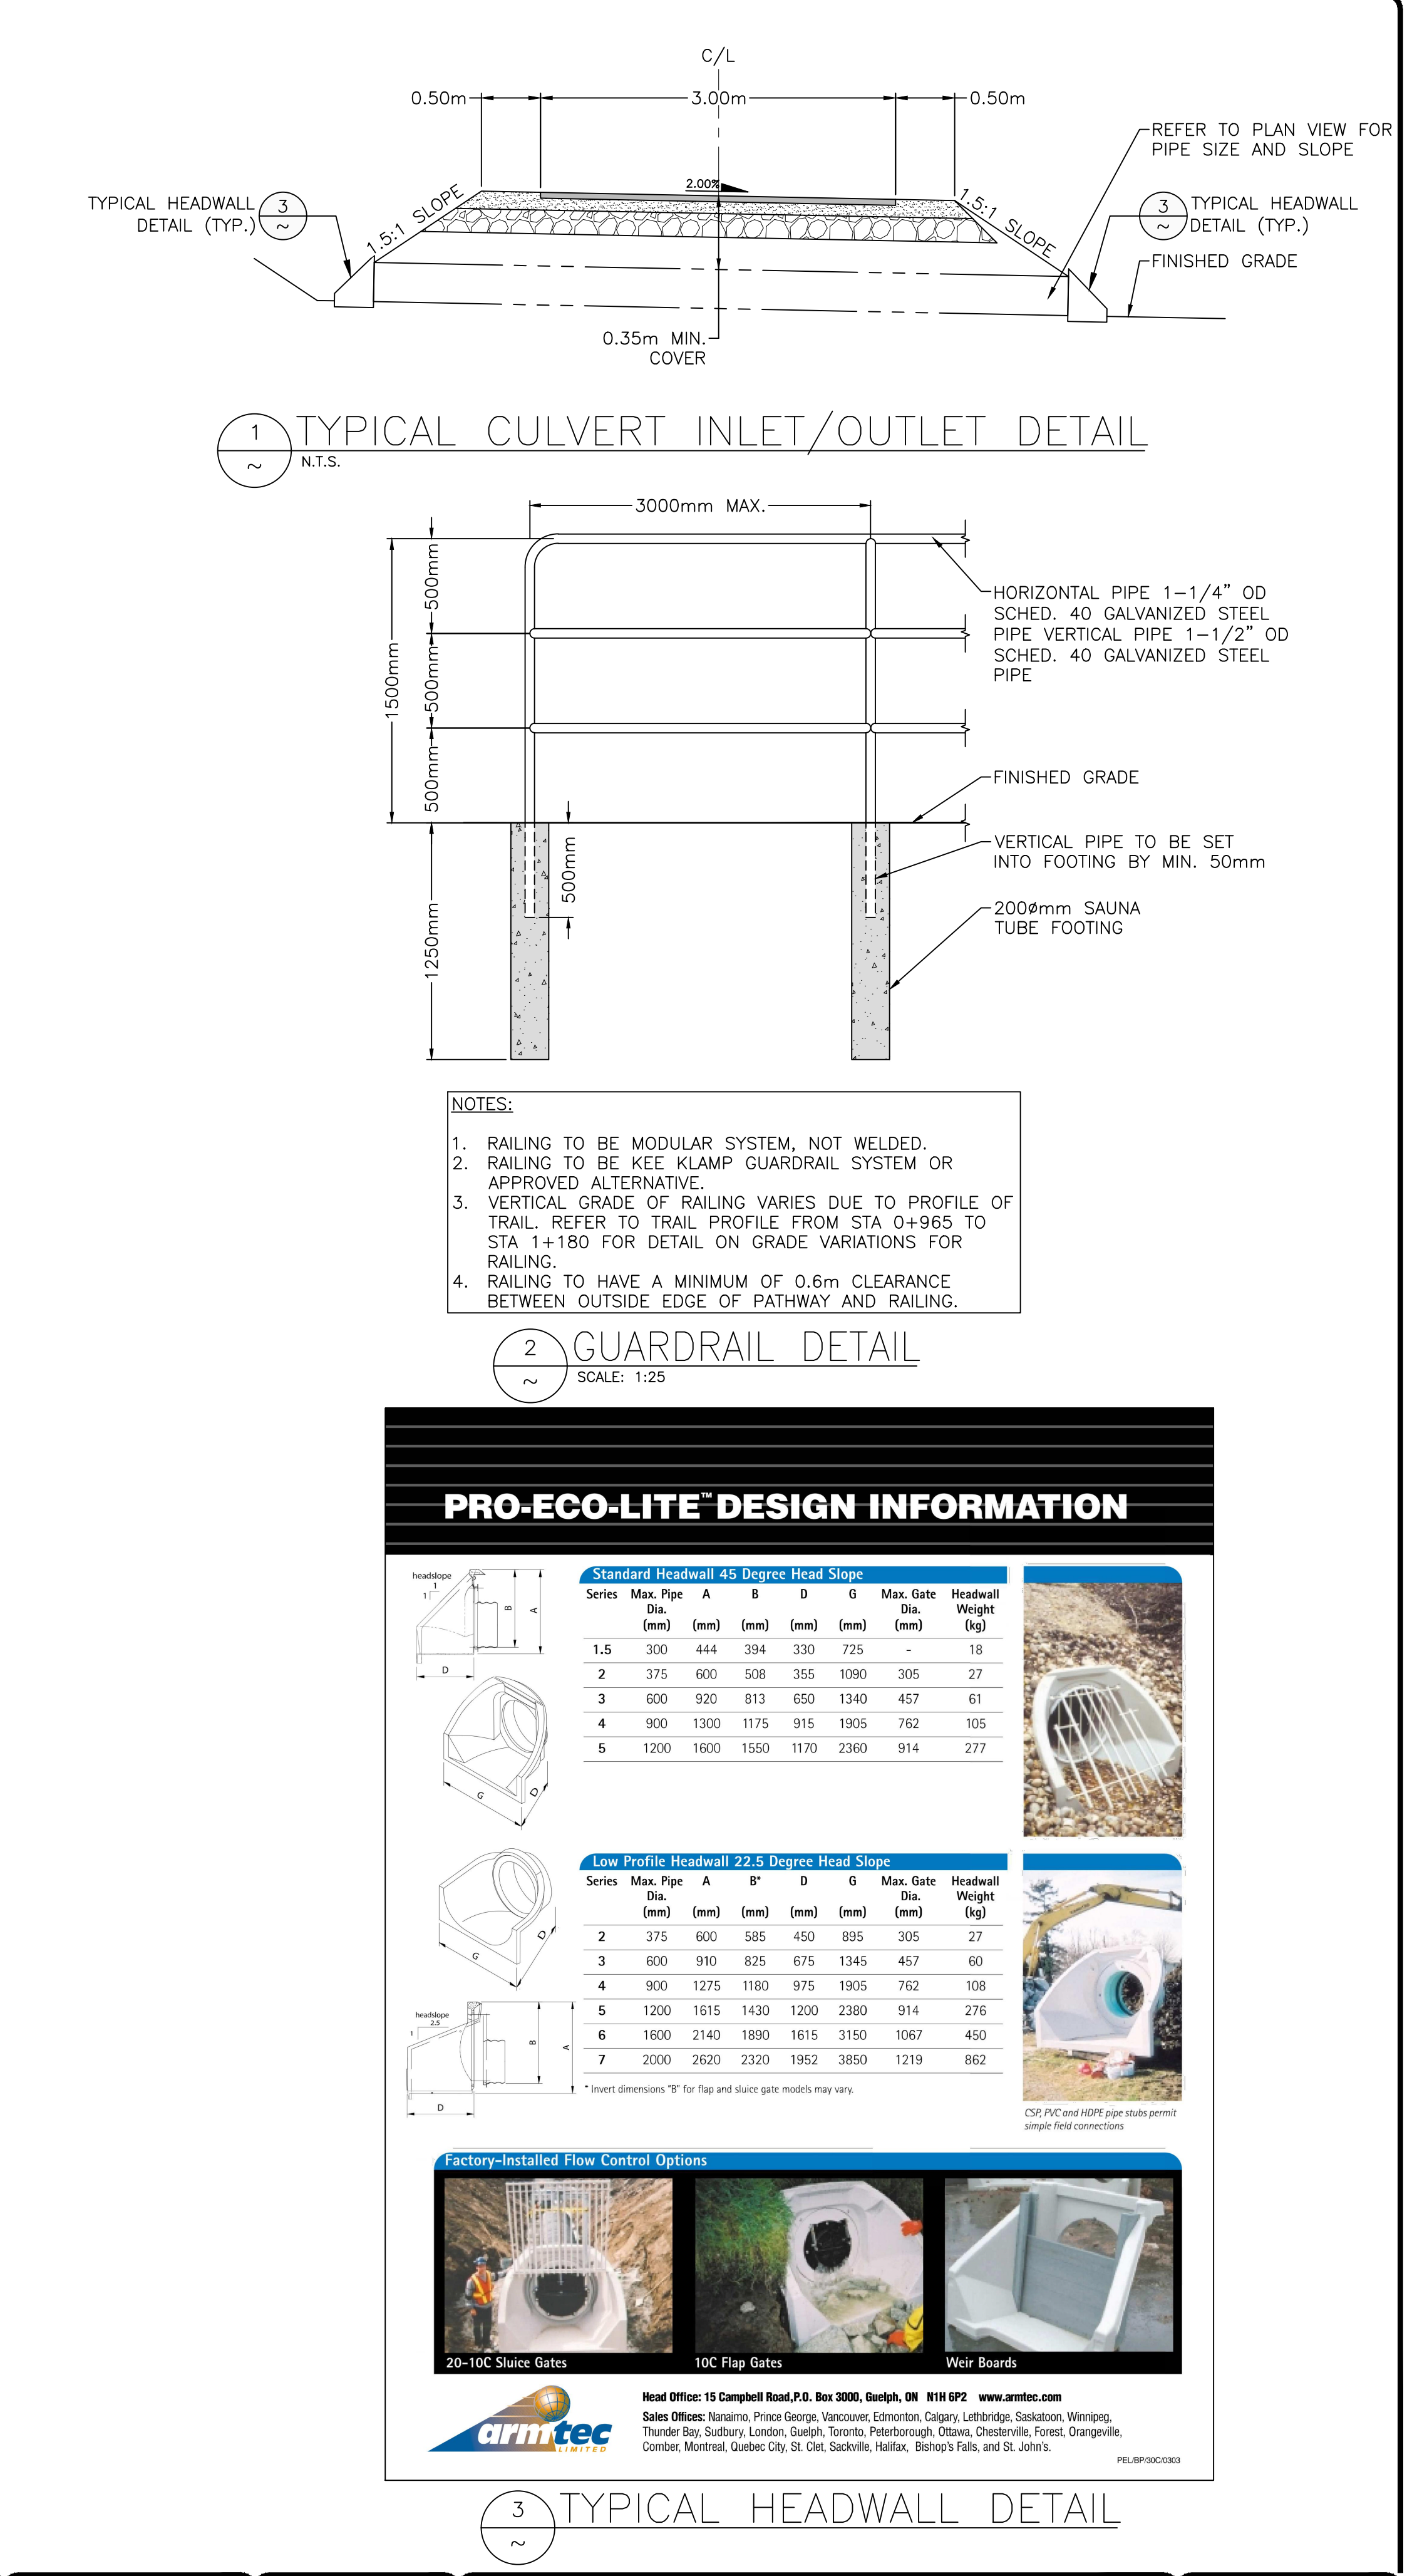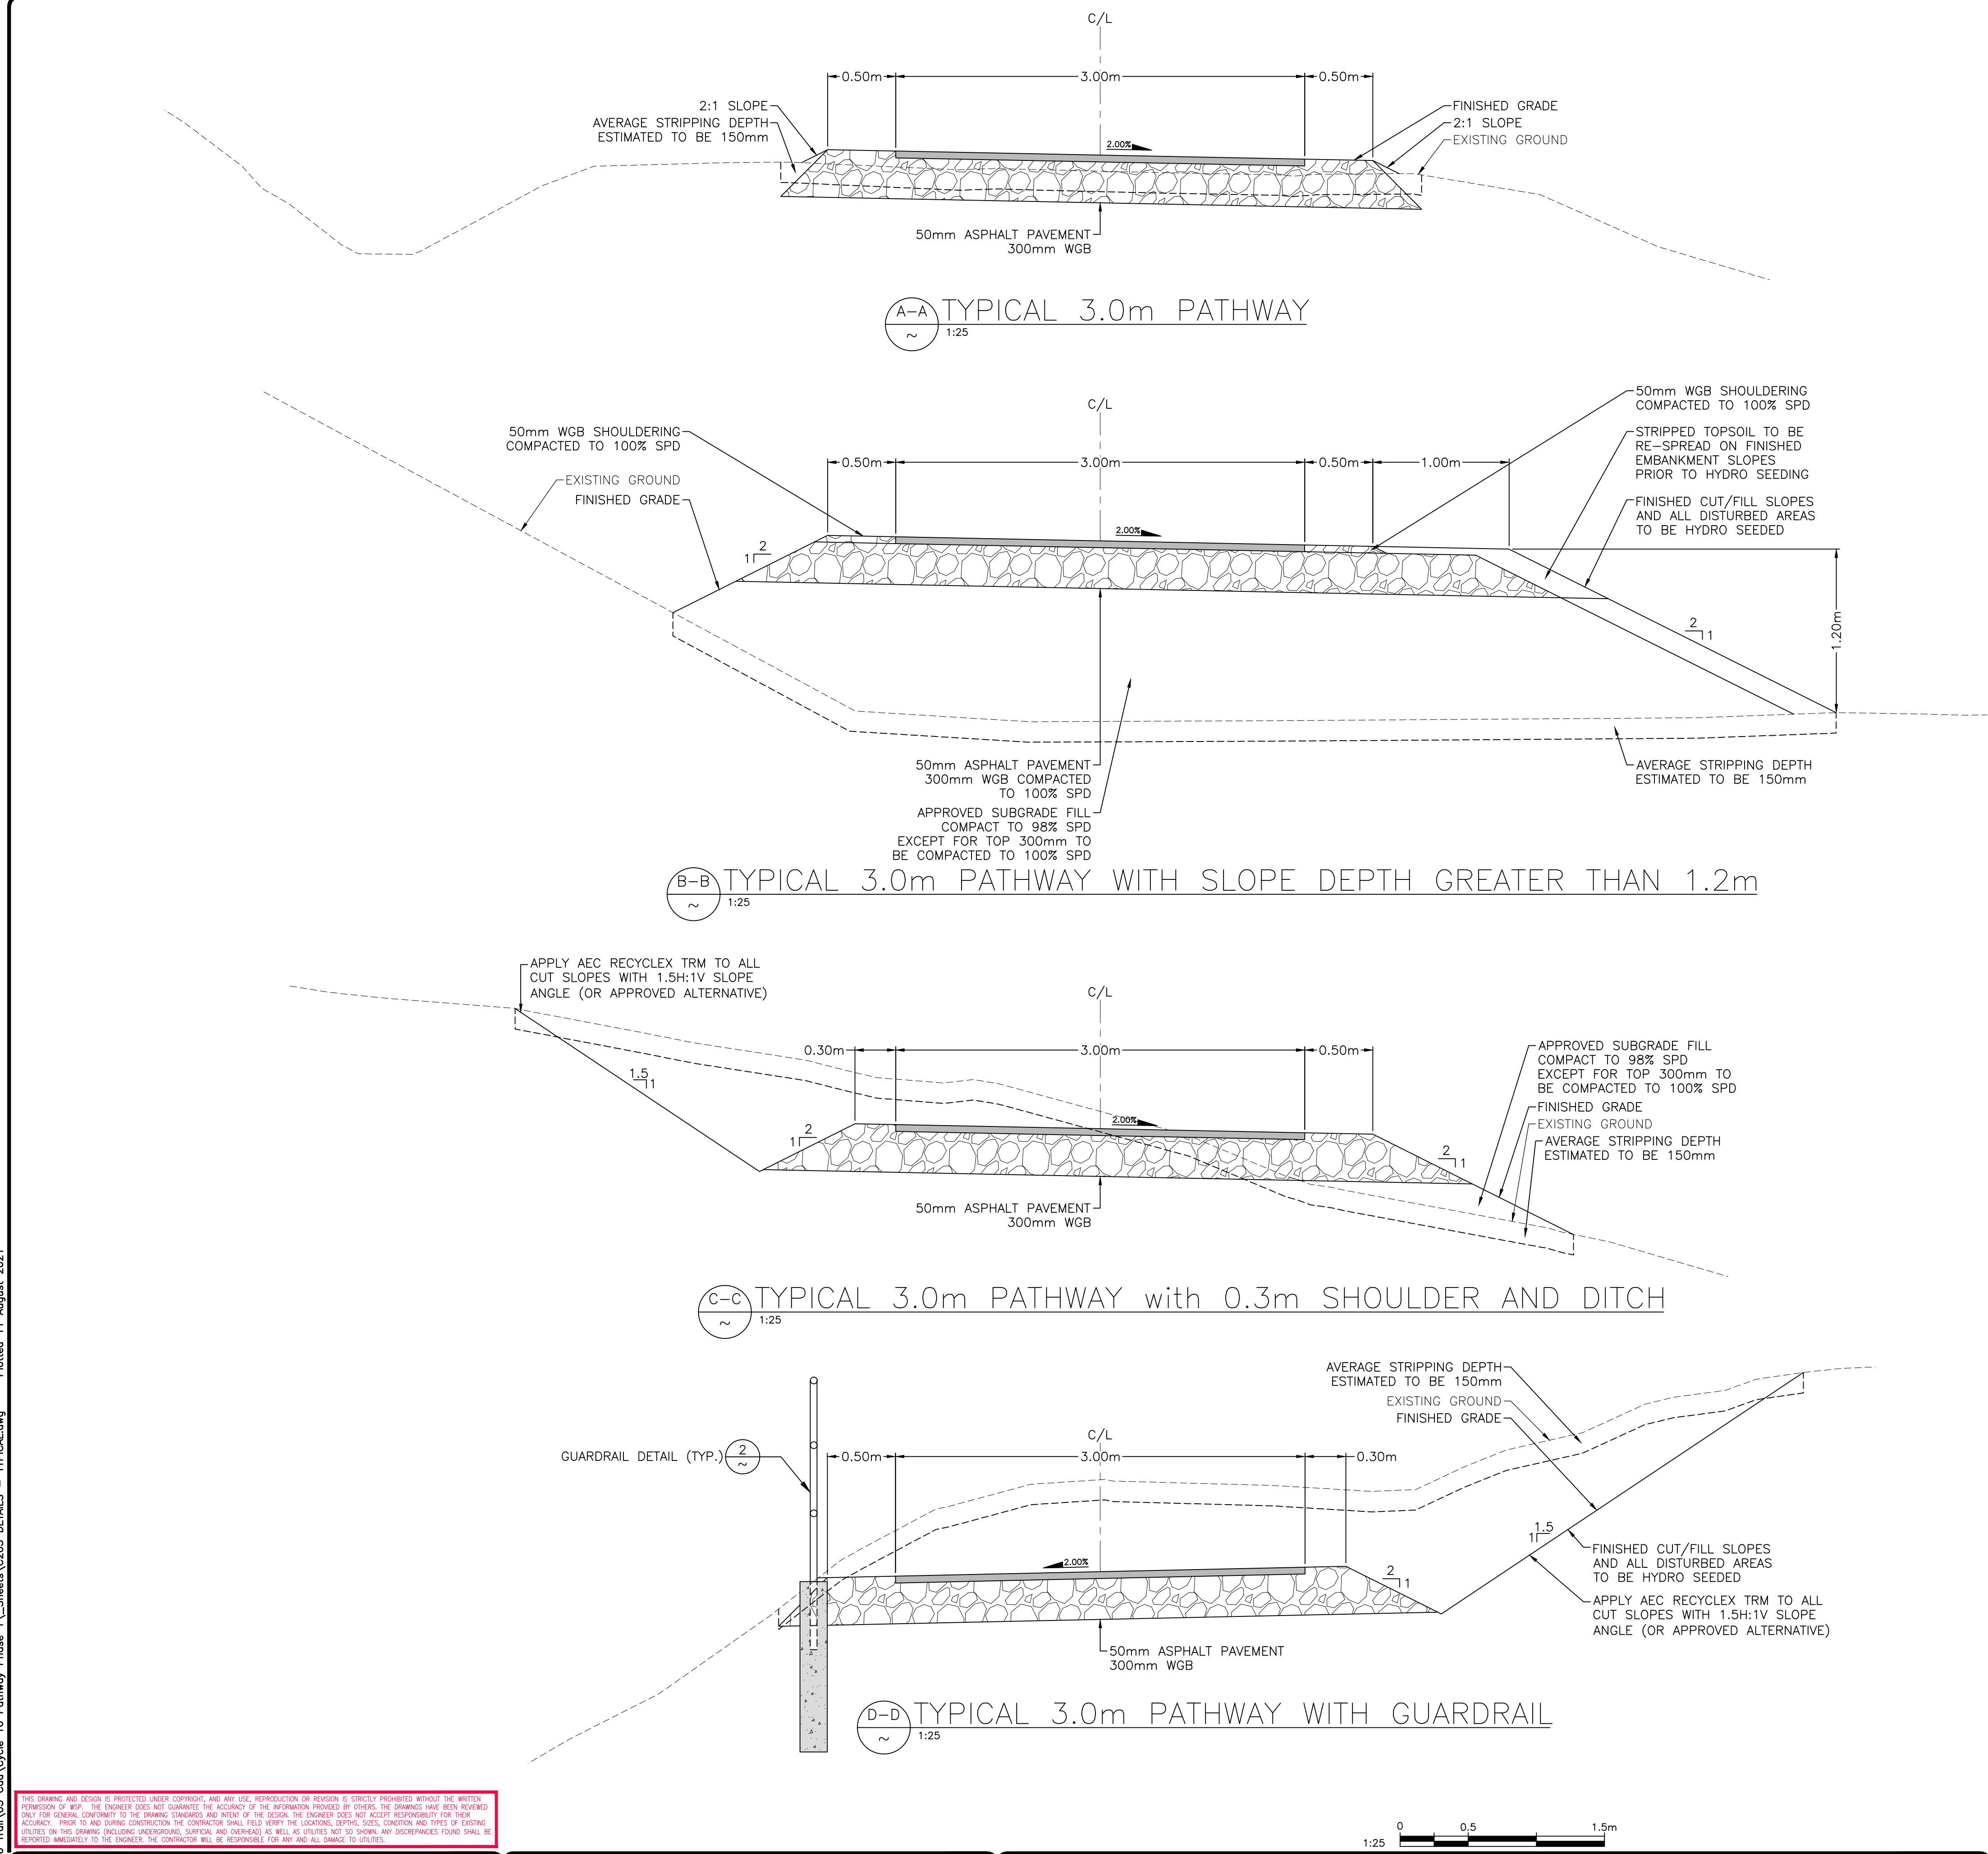

PRO-ECO-LITE™ DESIGN INFORMATION

Standard Headwall 45 Degree Head Slope							
Series	Max. Pipe Dia. (mm)	A (mm)	B (mm)	D (mm)	G (mm)	Max. Gate Dia. (mm)	Headwall Weight (kg)
1.5	300	444	394	330	725	-	18
2	375	600	508	355	1090	305	27
3	600	920	813	650	1340	457	61
4	900	1300	1175	915	1905	762	105
5	1200	1600	1550	1170	2360	914	277

Low Profile Headwall 22.5 Degree Head Slope							
Series	Max. Pipe Dia. (mm)	A (mm)	B* (mm)	D (mm)	G (mm)	Max. Gate Dia. (mm)	Headwall Weight (kg)
2	375	600	585	450	895	305	27
3	600	910	825	675	1345	457	60
4	900	1275	1180	975	1905	762	108
5	1200	1615	1430	1200	2380	914	276
6	1600	2140	1890	1615	3150	1067	450
7	2000	2620	2320	1952	3850	1219	862

* Invert dimensions "B" for flap and sluice gate models may vary.

Factory-Installed Flow Control Options























20-10C Sluice Gates 10C Flap Gates Weir Boards

armtec INCORPORATED

Head Office: 15 Campbell Road, P.O. Box 3000, Guelph, ON N1H 6P2 www.armtec.com
Sales Offices: Nanaimo, Prince George, Vancouver, Edmonton, Calgary, Lethbridge, Saskatoon, Winnipeg, Thunder Bay, Sudbury, London, Guelph, Toronto, Peterborough, Ottawa, Chesherville, Forest, Orangeville, Comber, Montreal, Quebec City, St. Clet, Sackville, Halifax, Bishop's Falls, and St. John's.

PEL 08/10C/0303

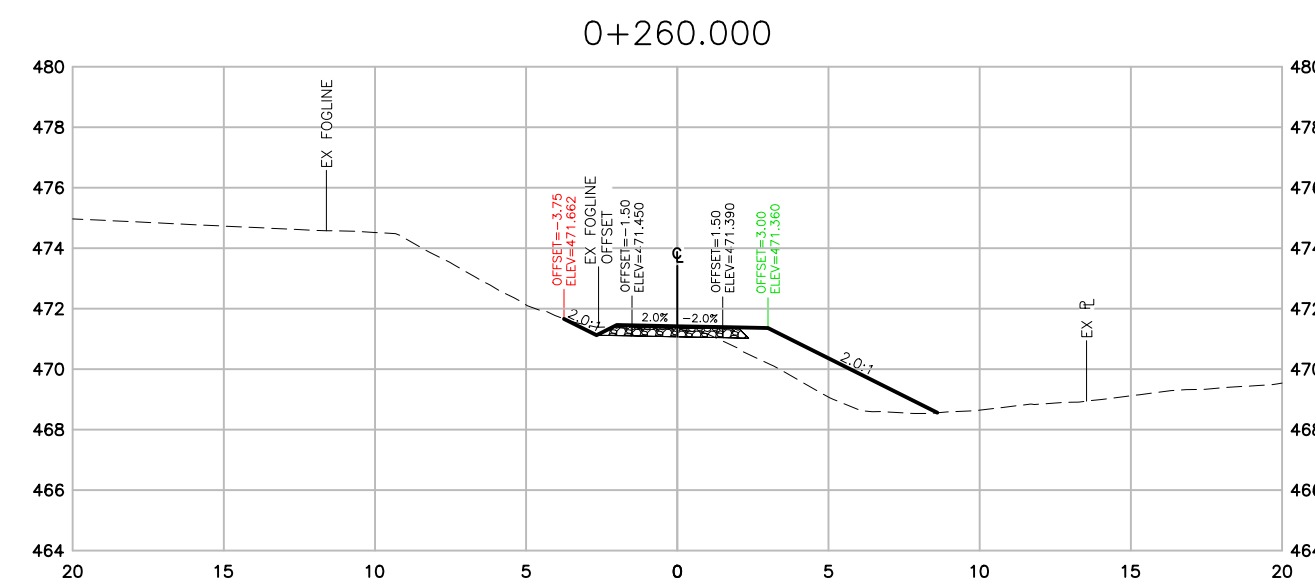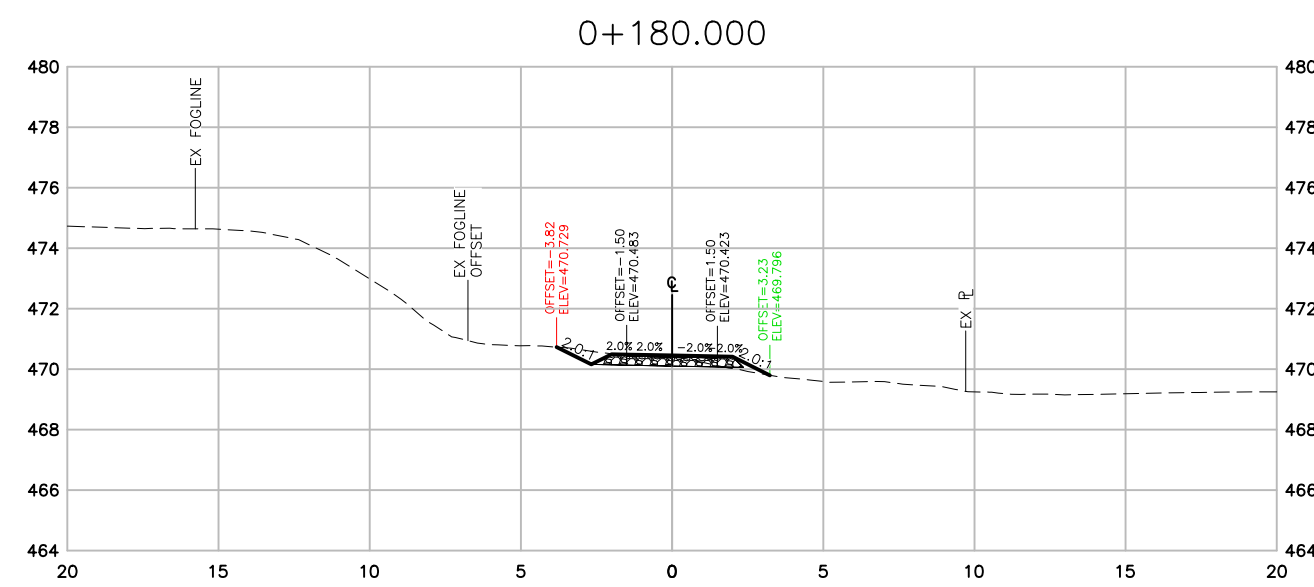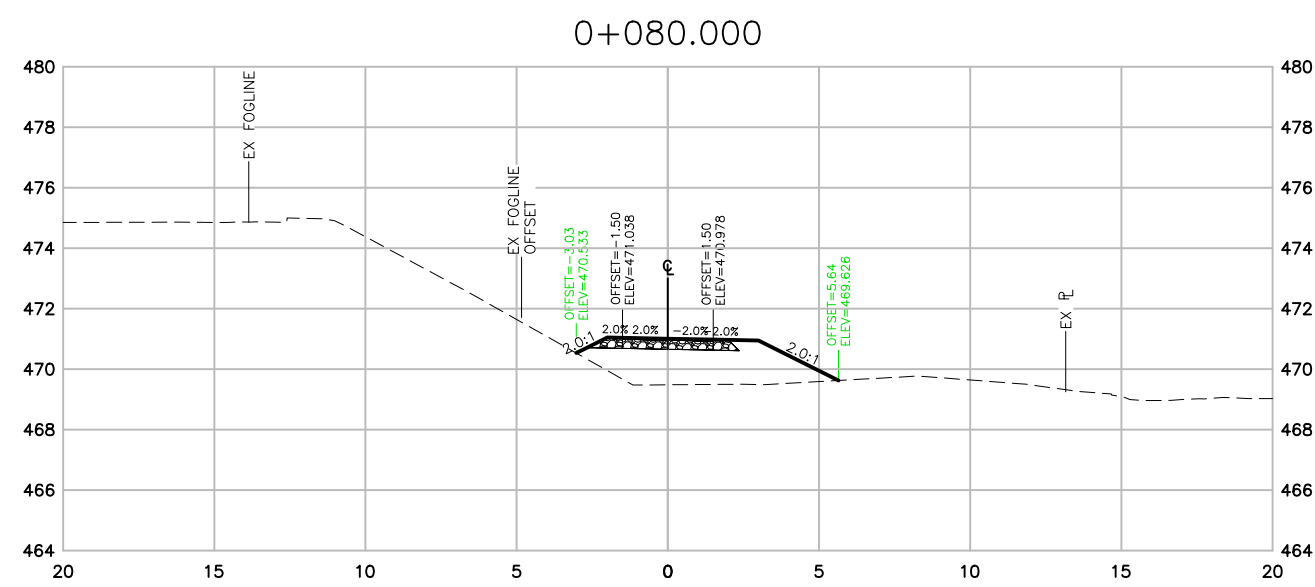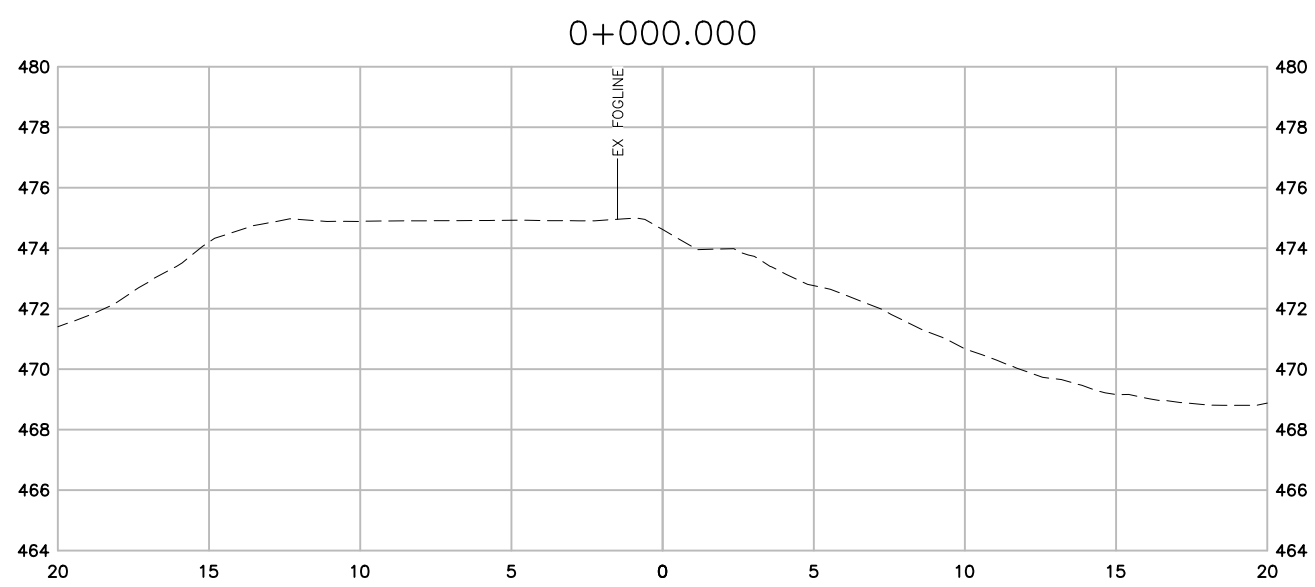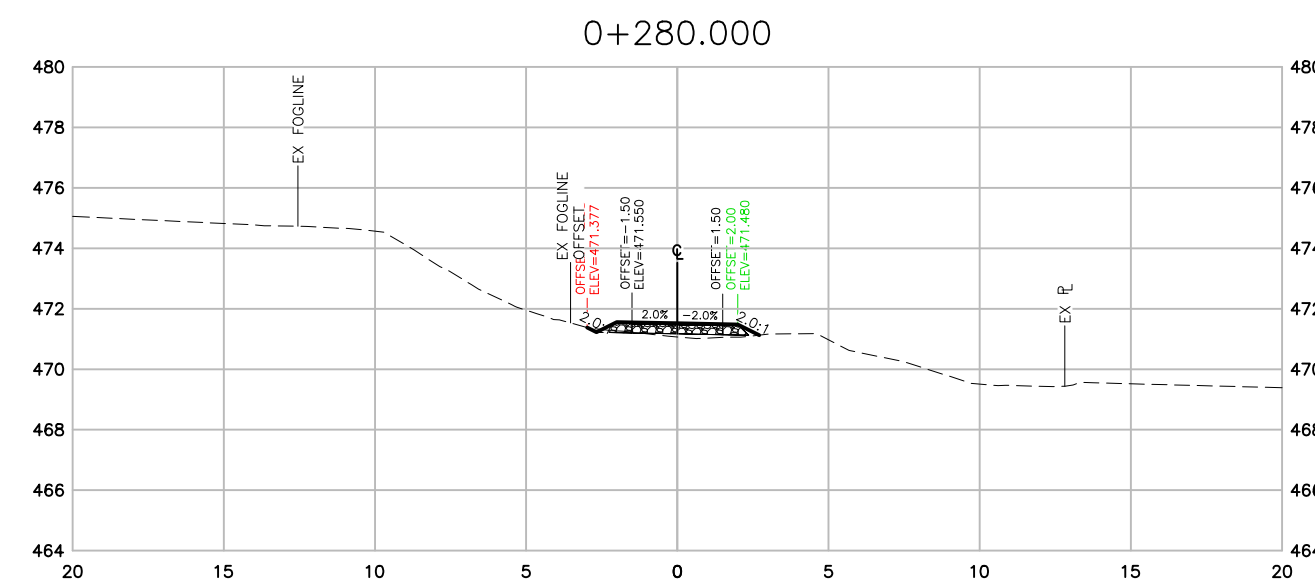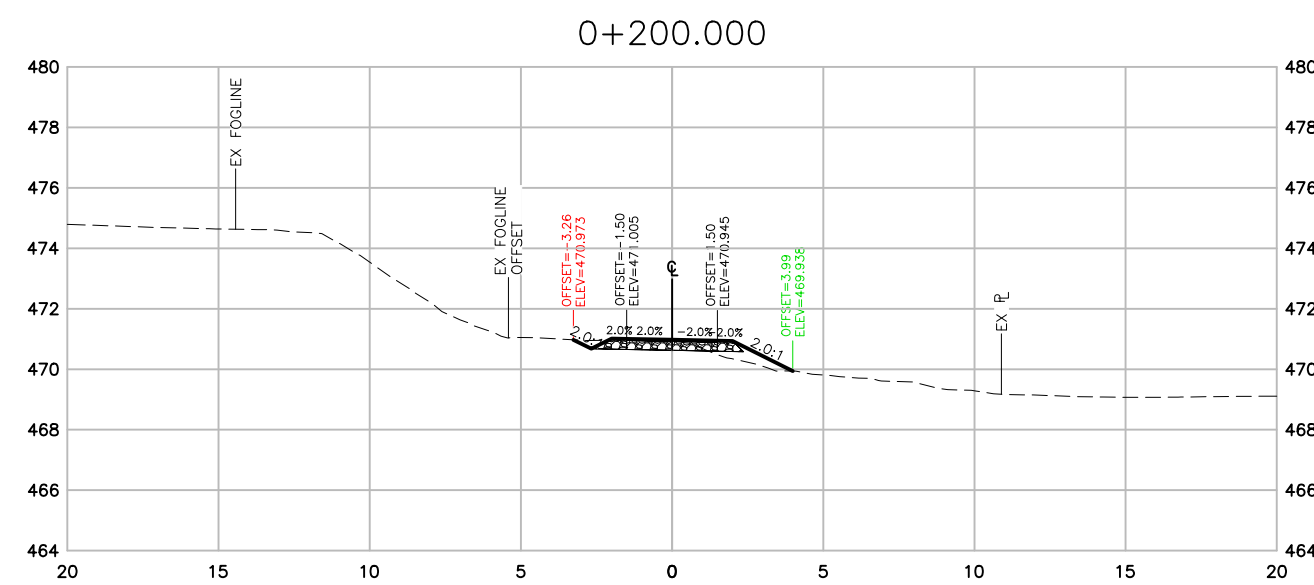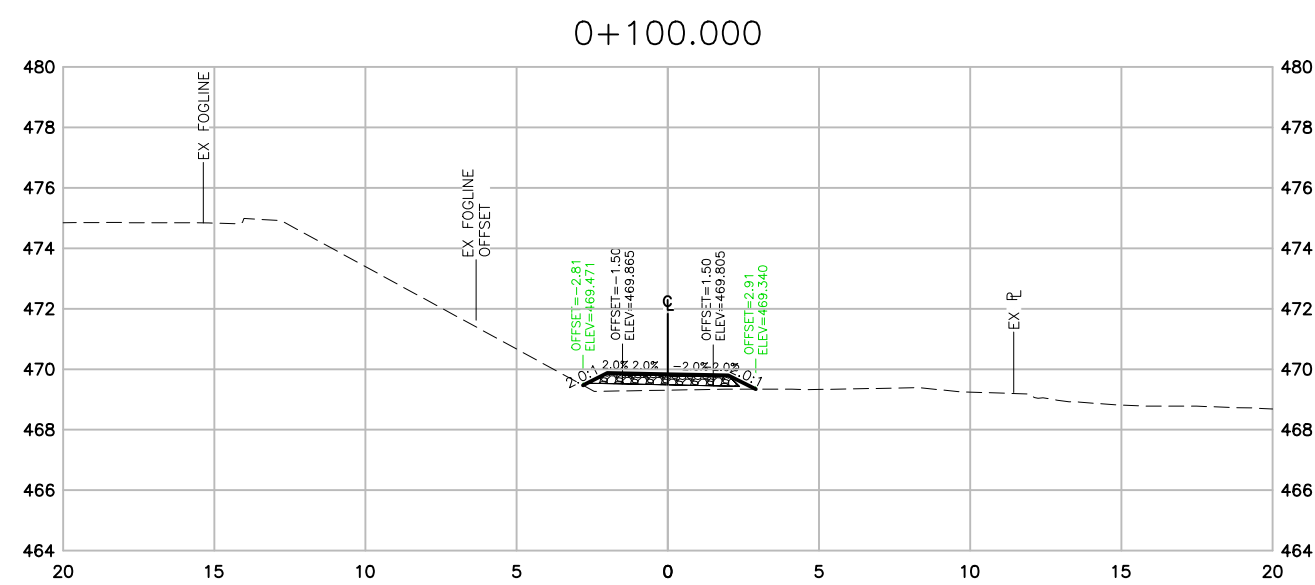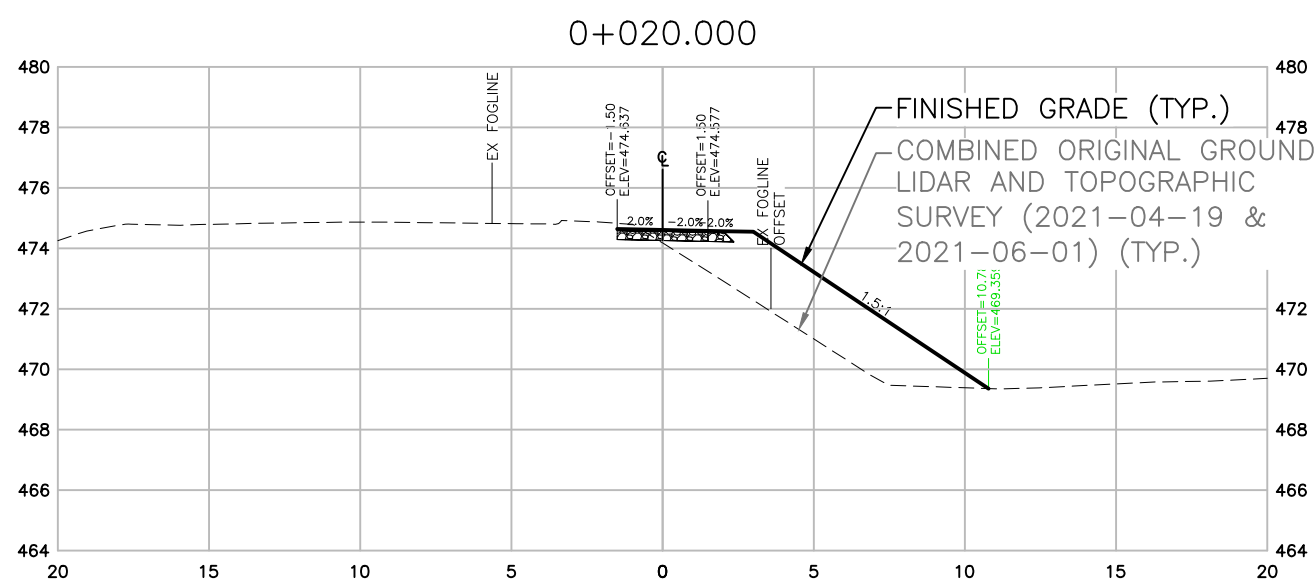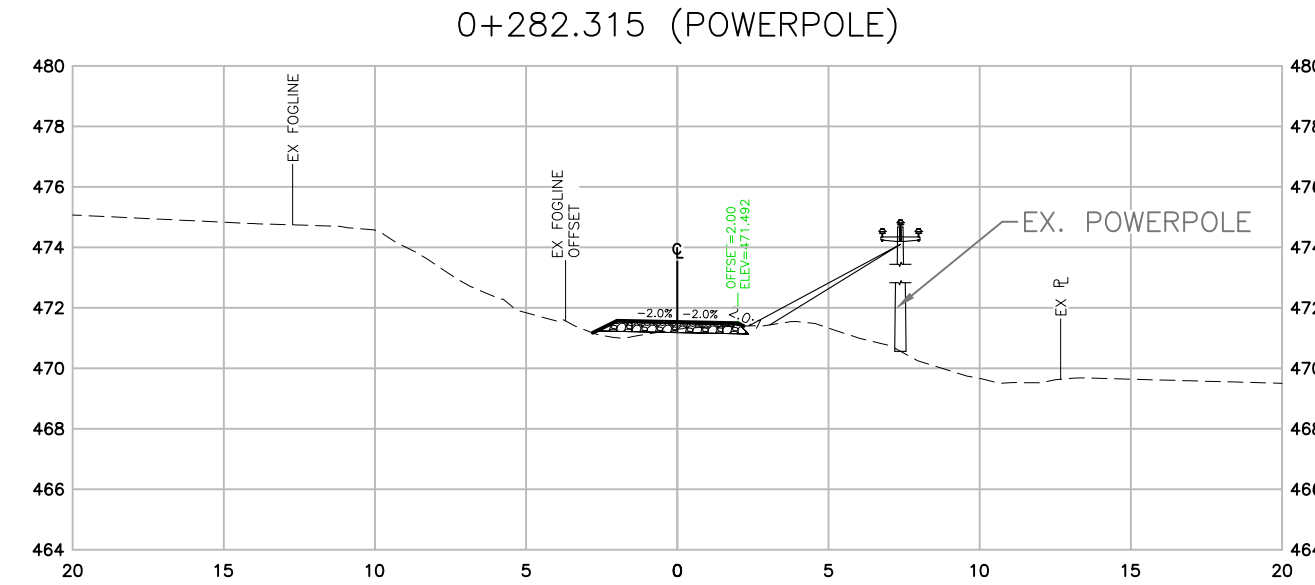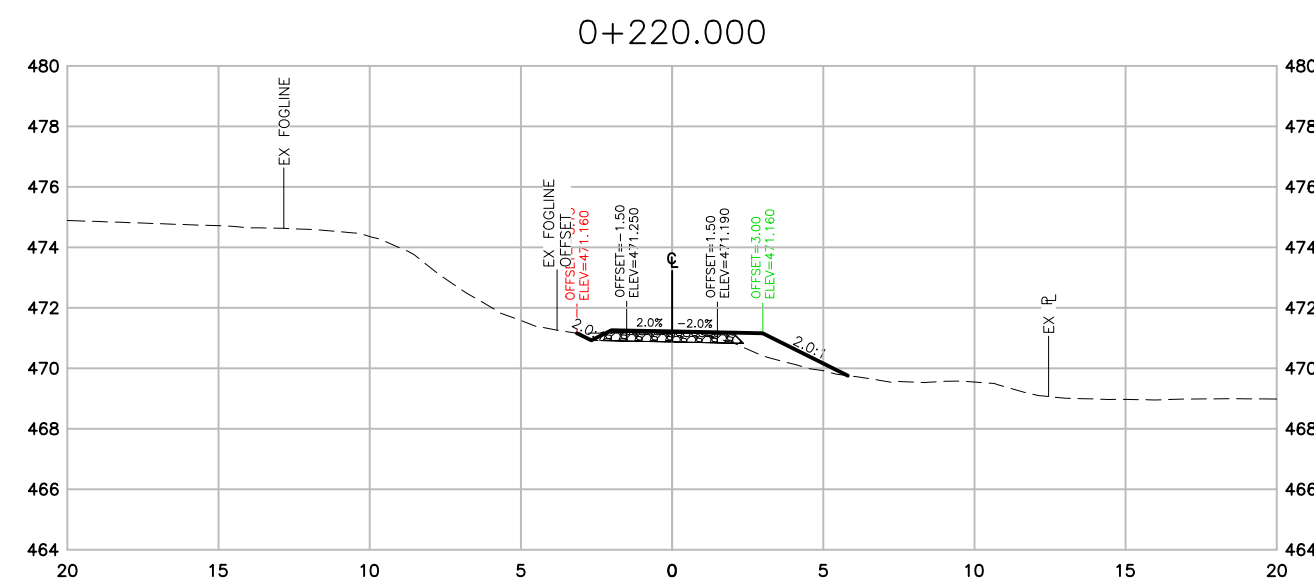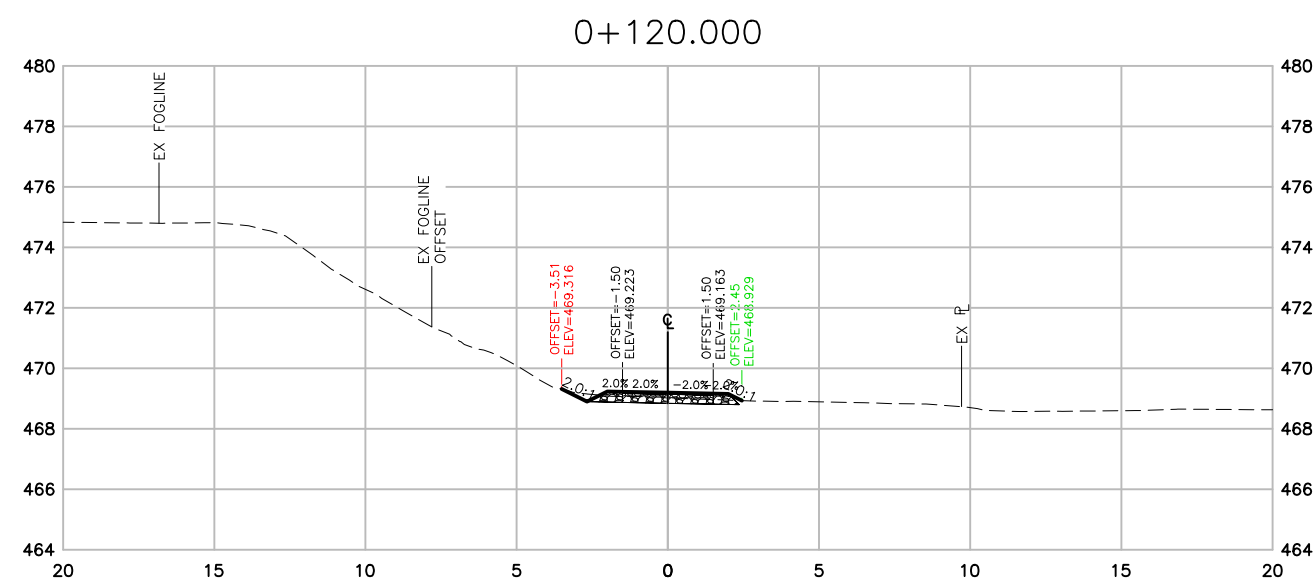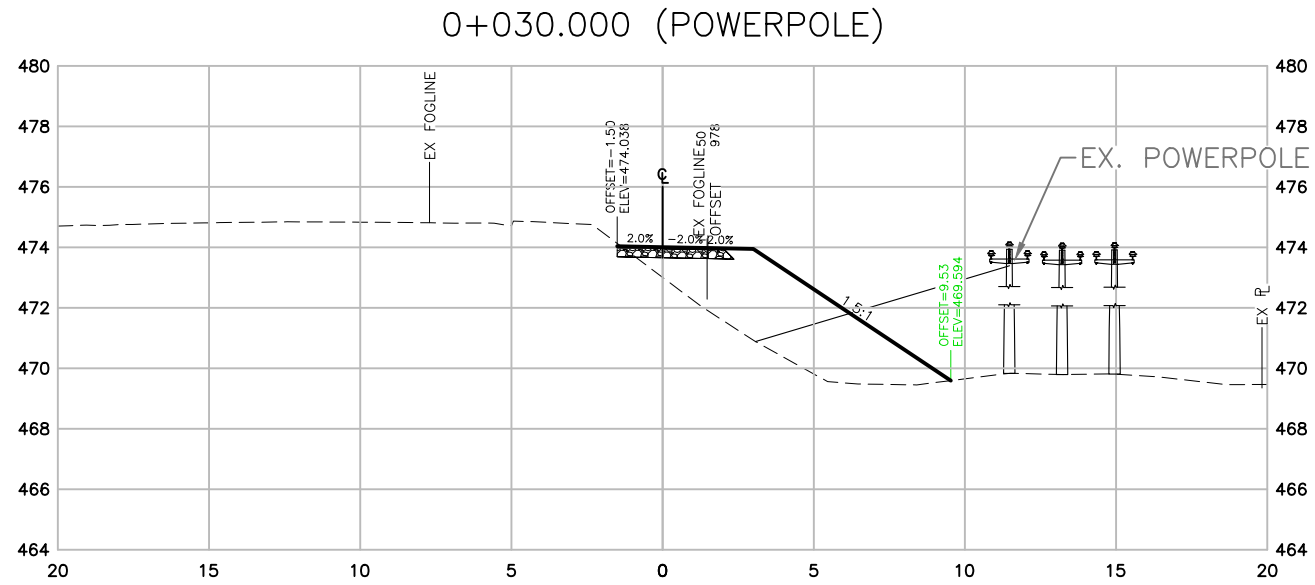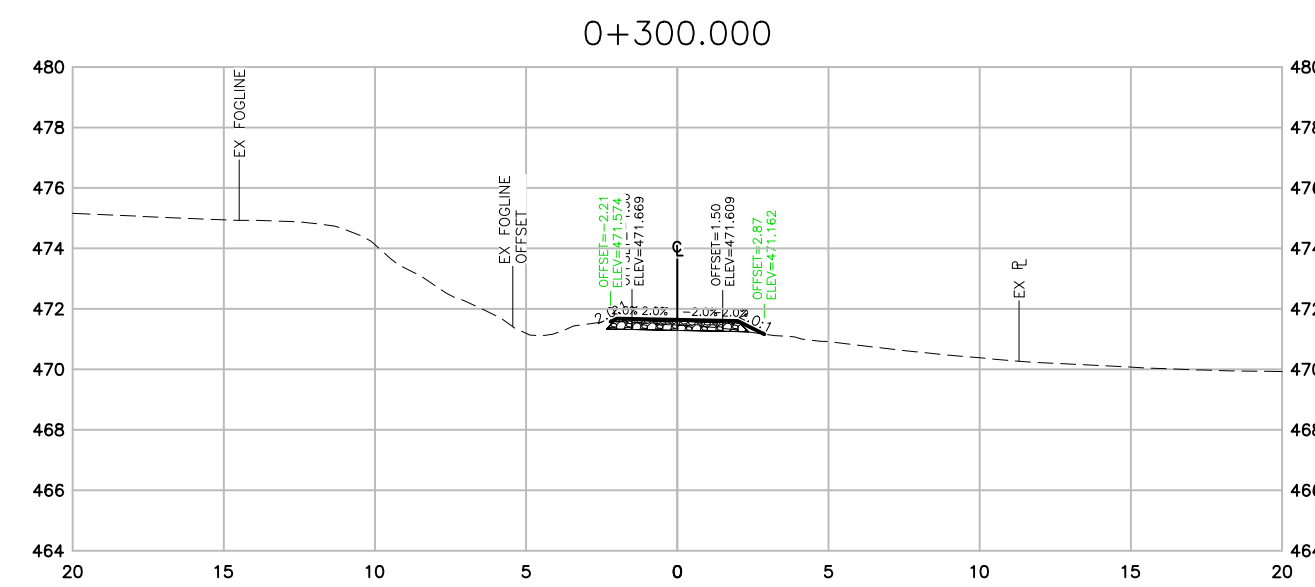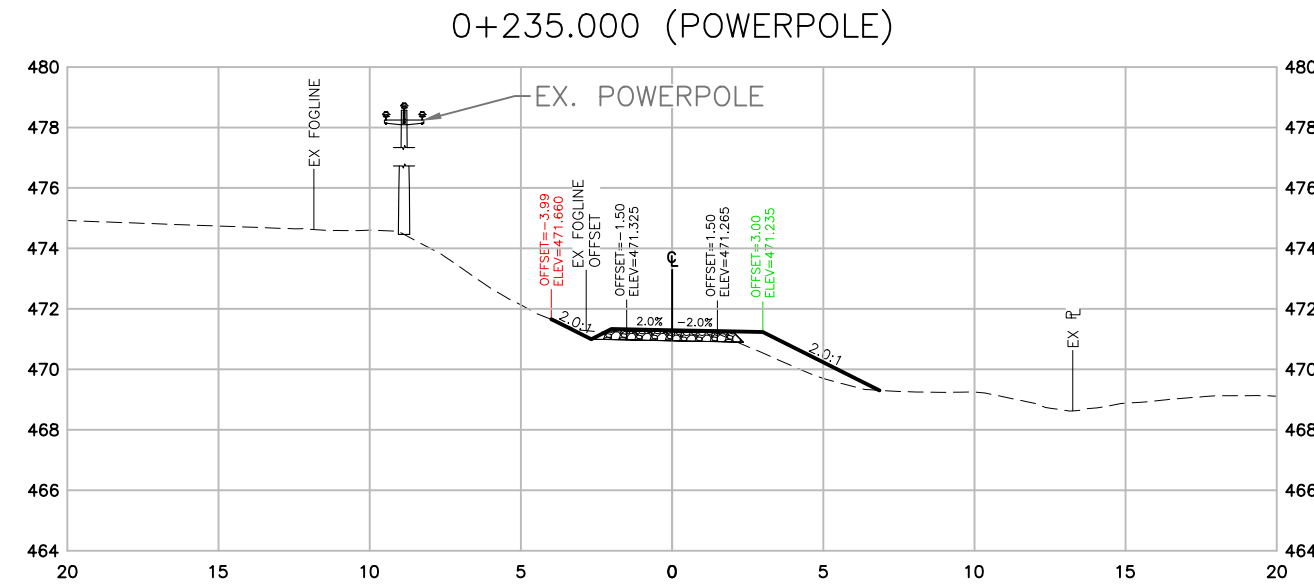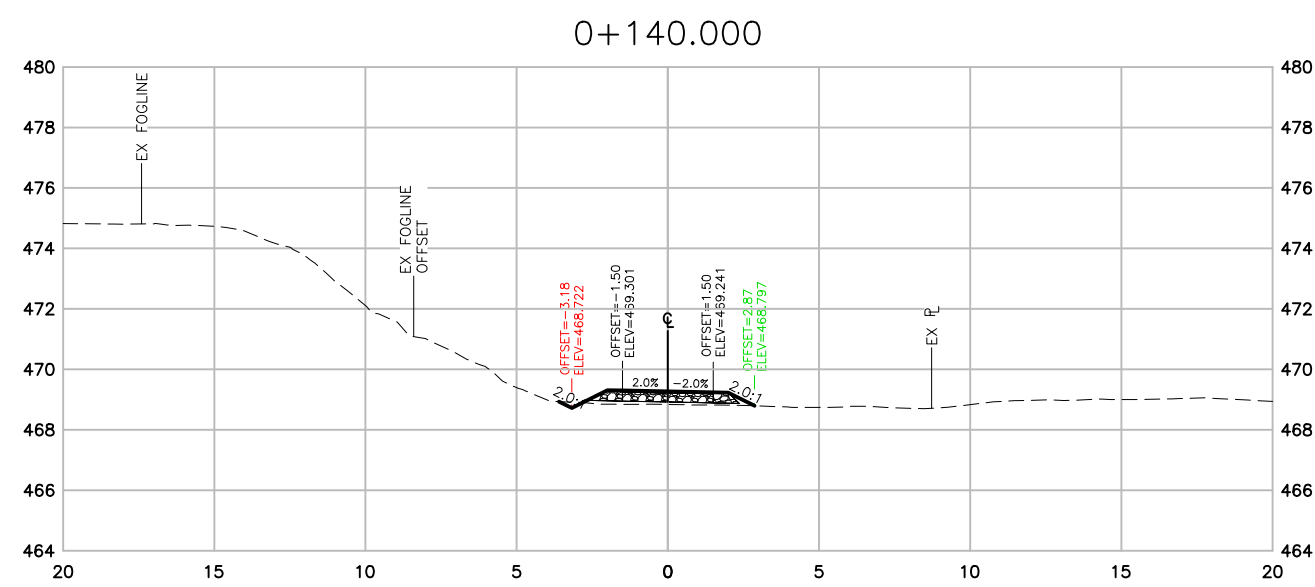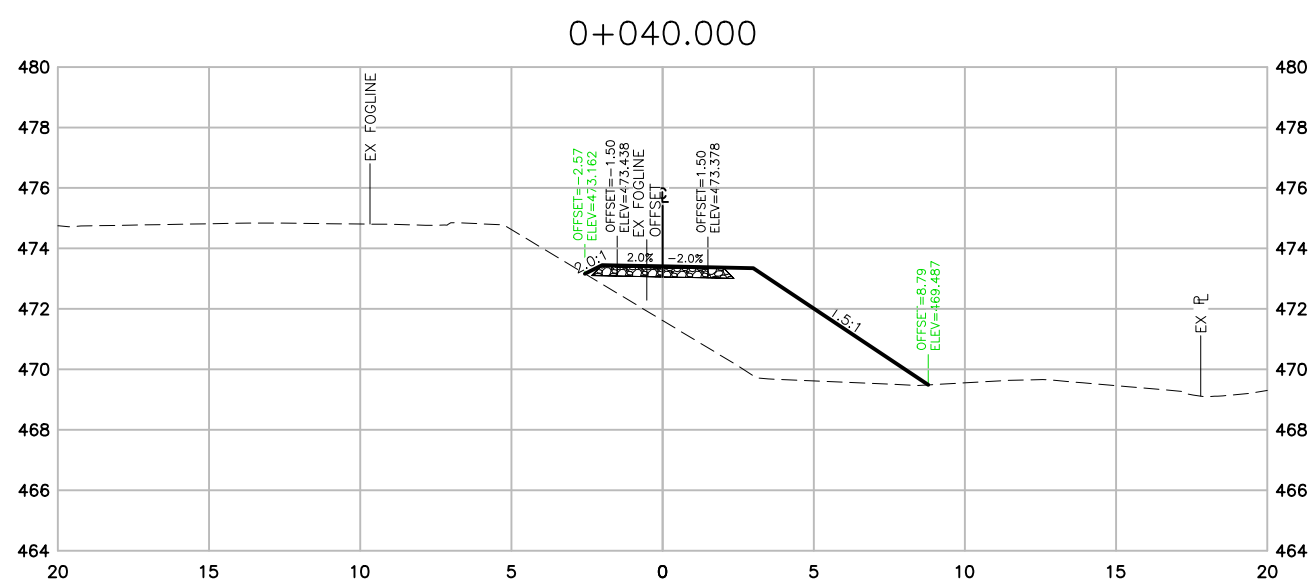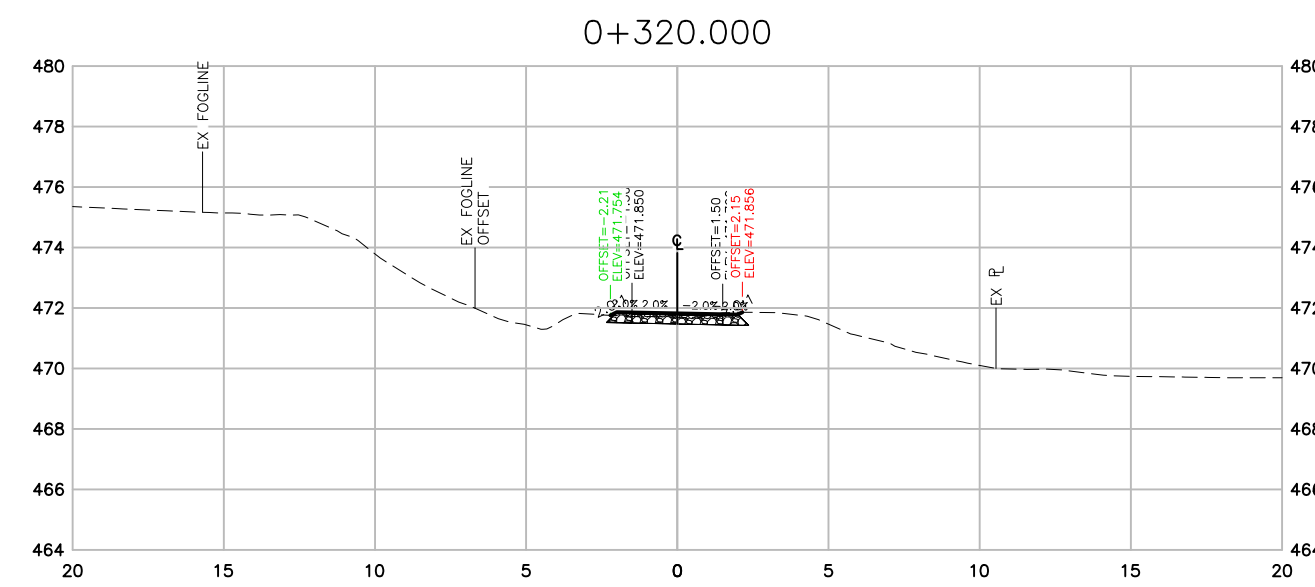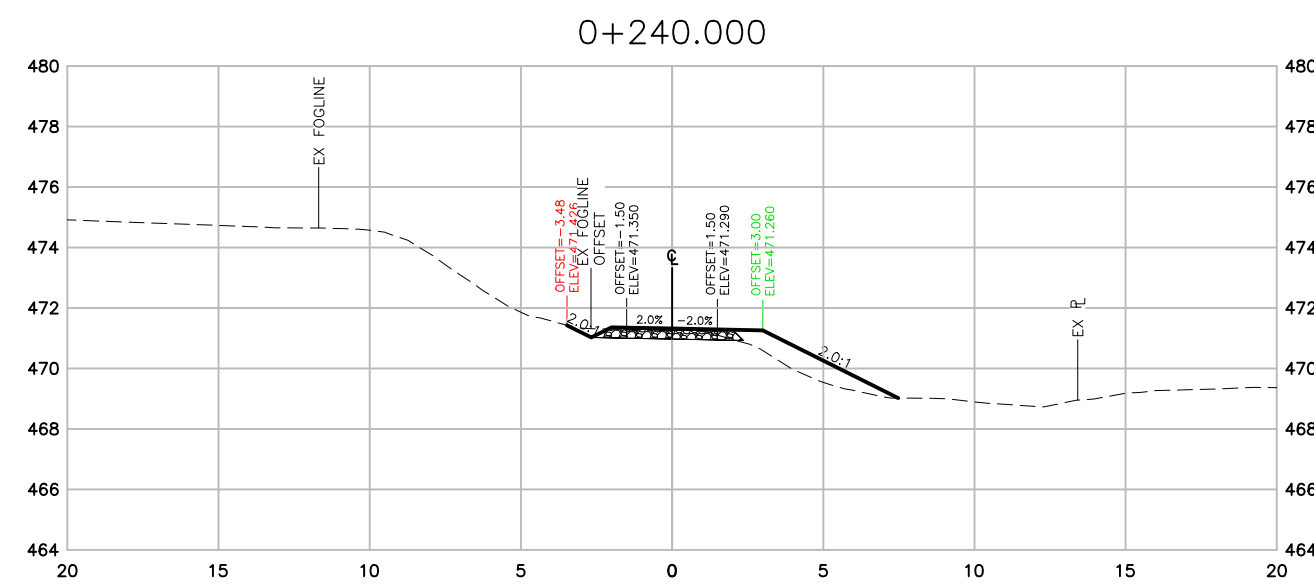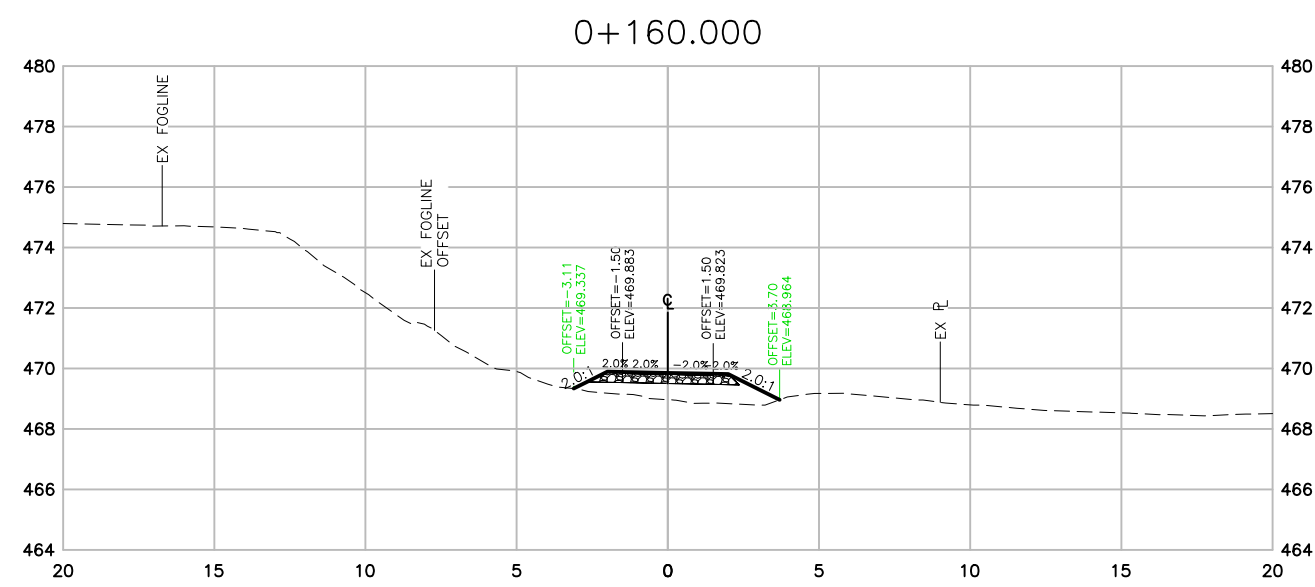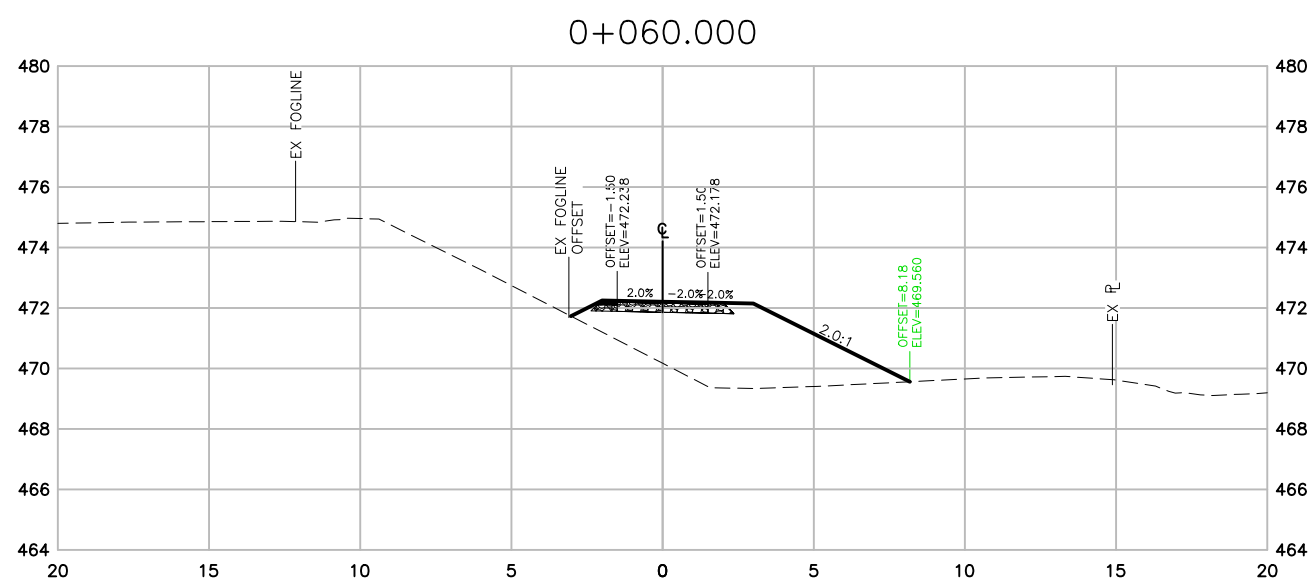

SECTIONS



THIS DRAWING AND DESIGN IS PROTECTED UNDER COPYRIGHT, AND ANY USE, REPRODUCTION OR REVISION IS STRICTLY PROHIBITED WITHOUT THE WRITTEN PERMISSION OF WSP. THE ENGINEER DOES NOT GUARANTEE THE ACCURACY OF THE INFORMATION PROVIDED BY OTHERS. THE DRAWINGS HAVE BEEN PREPARED ONLY FOR GENERAL CONFORMANCE TO THE DRAWING STANDARDS AND INTENT OF THE DESIGN. THE ENGINEER DOES NOT ACCEPT RESPONSIBILITY FOR THEIR ACCURACY. PRIOR TO AND DURING CONSTRUCTION THE CONTRACTOR SHALL VERIFY THE LOCATION, DEPTH, SIZE, CONDITION AND TYPE OF EXISTING UTILITIES ON THIS DRAWING (INCLUDING UNDERGROUND, SURFICIAL AND OVERHEAD) AS WELL AS UTILITIES NOT SO SHOWN. ANY DISCREPANCIES FOUND SHALL BE REPORTED IMMEDIATELY TO THE ENGINEER. THE CONTRACTOR WILL BE RESPONSIBLE FOR ANY AND ALL DAMAGE TO UTILITIES.

"NOT FOR CONSTRUCTION"
FOR APPROVAL 2021-08-11

DATE	REV	DESCRIPTION	BY	APPR.	DATE	REV	DESCRIPTION	BY	APPR.
2021-05-12	A	FOR REVIEW - 90%	AIP	AK					
2021-08-11	B	FOR APPROVAL - 100%	AIP	AK					

SCALE 1:250
DATE 2021-08-11
APPROVED AK
DESIGN BY AIP
DRAWN BY AIP
CHECKED BY AK

wsp
#1-3772, 4TH AVENUE, SMITHERS, BC, V0J 2N0
PHONE (250) 847-1913
MINISTRY OF TRANSPORTATION AND INFRASTRUCTURE
CYCLE 16 DETAILED DESIGN - PHASE 1
SECTIONS - STA 0+000 TO 0+320

REV. No. B
PROJECT No. 201-11400-01
DRAWING No. C301

N:\201-11400-01 Cycle 16 Trail\03 Cof\Cycle 16 Pathway Phase 1\201-11400-01 WD2 SECTIONS.dwg Plotted 11 August 2021


















THIS DRAWING AND DESIGN IS PROTECTED UNDER COPYRIGHT, AND ANY USE, REPRODUCTION OR REVISION IS STRICTLY PROHIBITED WITHOUT THE WRITTEN PERMISSION OF WSP. THE ENGINEER DOES NOT GUARANTEE THE ACCURACY OF THE INFORMATION PROVIDED BY OTHERS. THE DRAWINGS HAVE BEEN PREPARED ONLY FOR GENERAL CONFORMANCE TO THE DRAWING STANDARDS AND INTENT OF THE DESIGN. THE ENGINEER DOES NOT ACCEPT RESPONSIBILITY FOR THEIR ACCURACY. PRIOR TO AND DURING CONSTRUCTION THE CONTRACTOR SHALL VERIFY THE LOCATIONS, DEPTHS, SIZES, CONDITIONS AND TYPES OF EXISTING UTILITIES ON THIS DRAWING (INCLUDING UNDERGROUND, SURFICIAL AND OVERHEAD) AS WELL AS UTILITIES NOT SO SHOWN. ANY DISCREPANCIES FOUND SHALL BE REPORTED IMMEDIATELY TO THE ENGINEER. THE CONTRACTOR WILL BE RESPONSIBLE FOR ANY AND ALL DAMAGES TO UTILITIES.

DATE	REV	DESCRIPTION	BY	APPR.
2021-05-12	A	FOR REVIEW - 90%	AIP	AK
2021-08-11	B	FOR APPROVAL - 100%	AIP	AK

DATE	REV	DESCRIPTION	BY	APPR.

DATE	REV	DESCRIPTION	BY	APPR.

SECTIONS

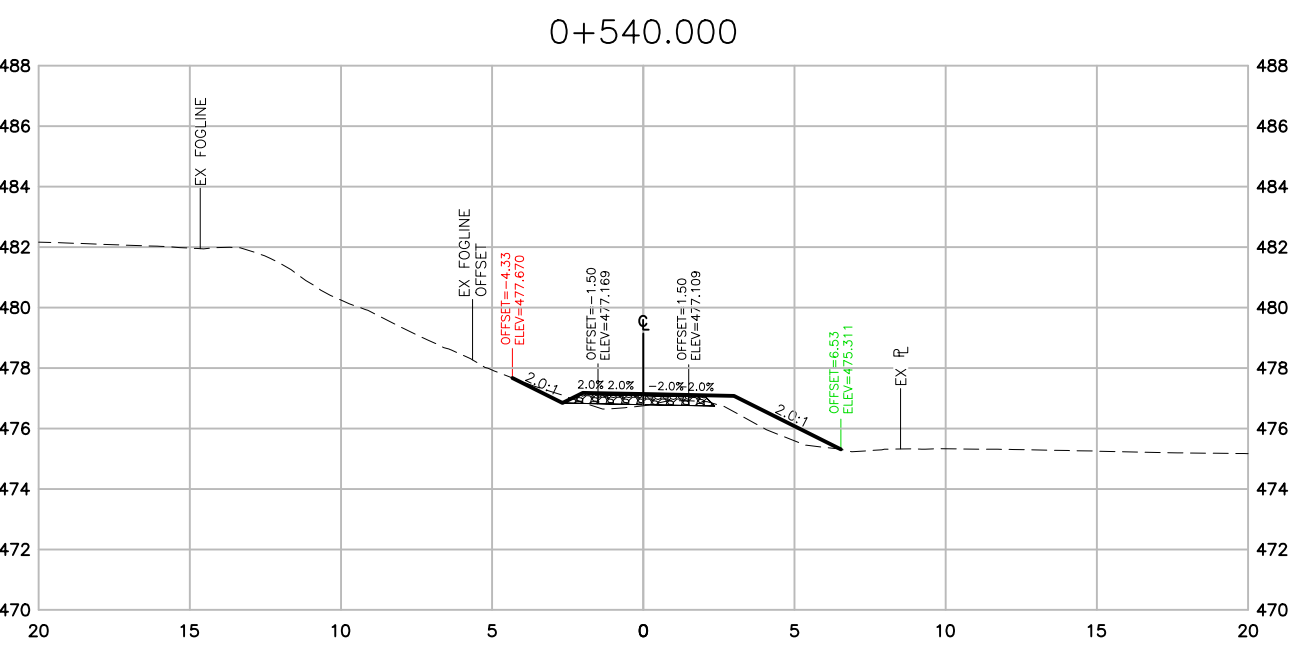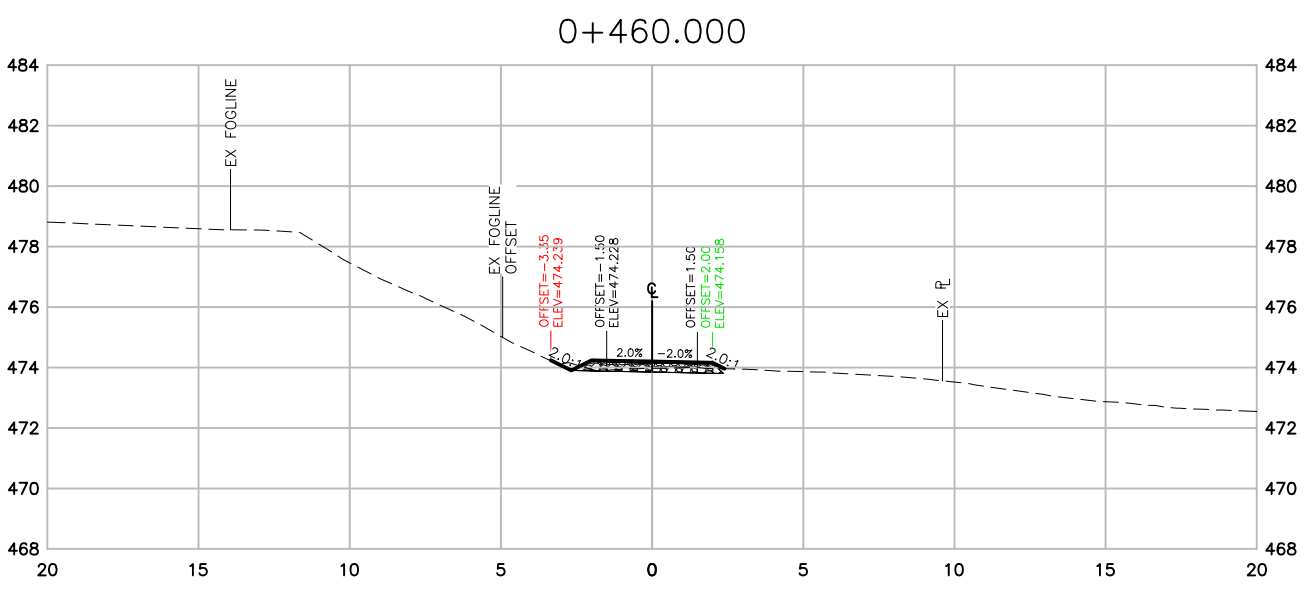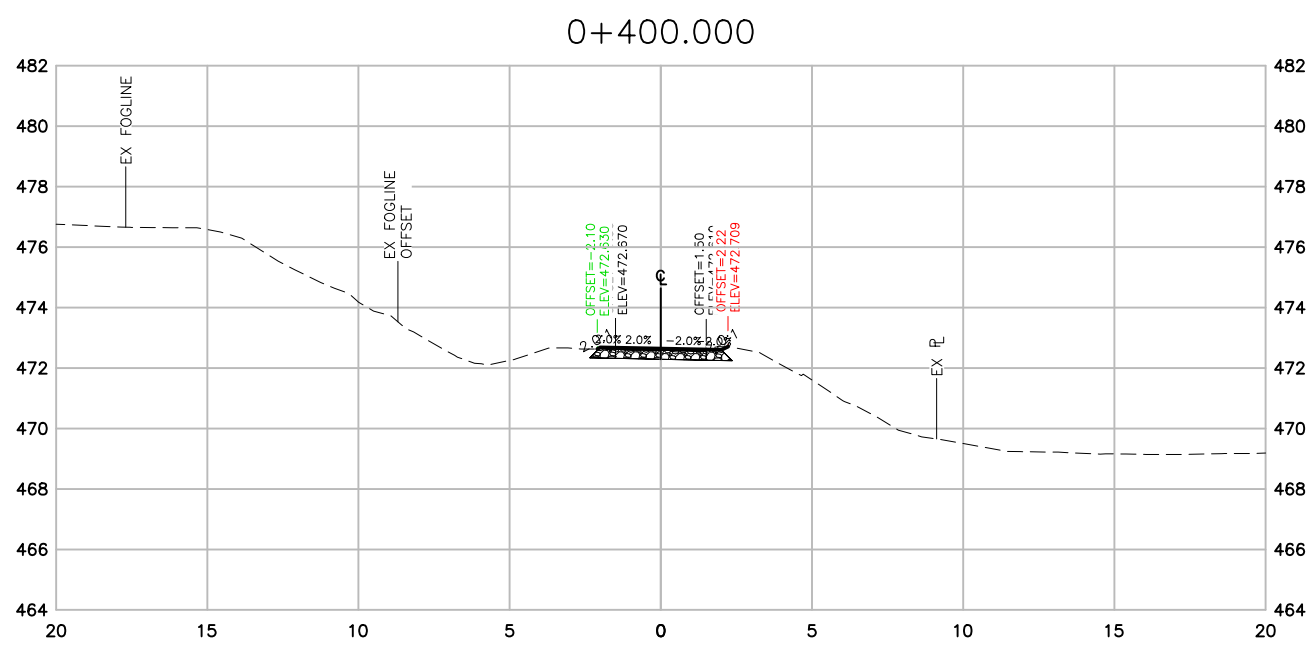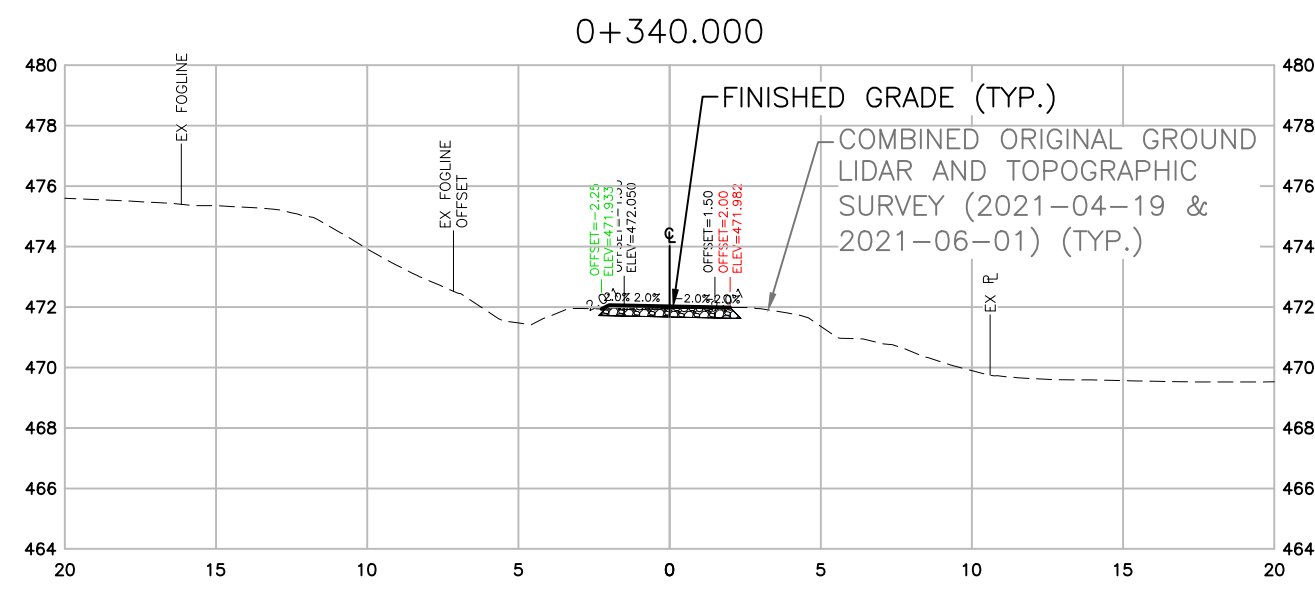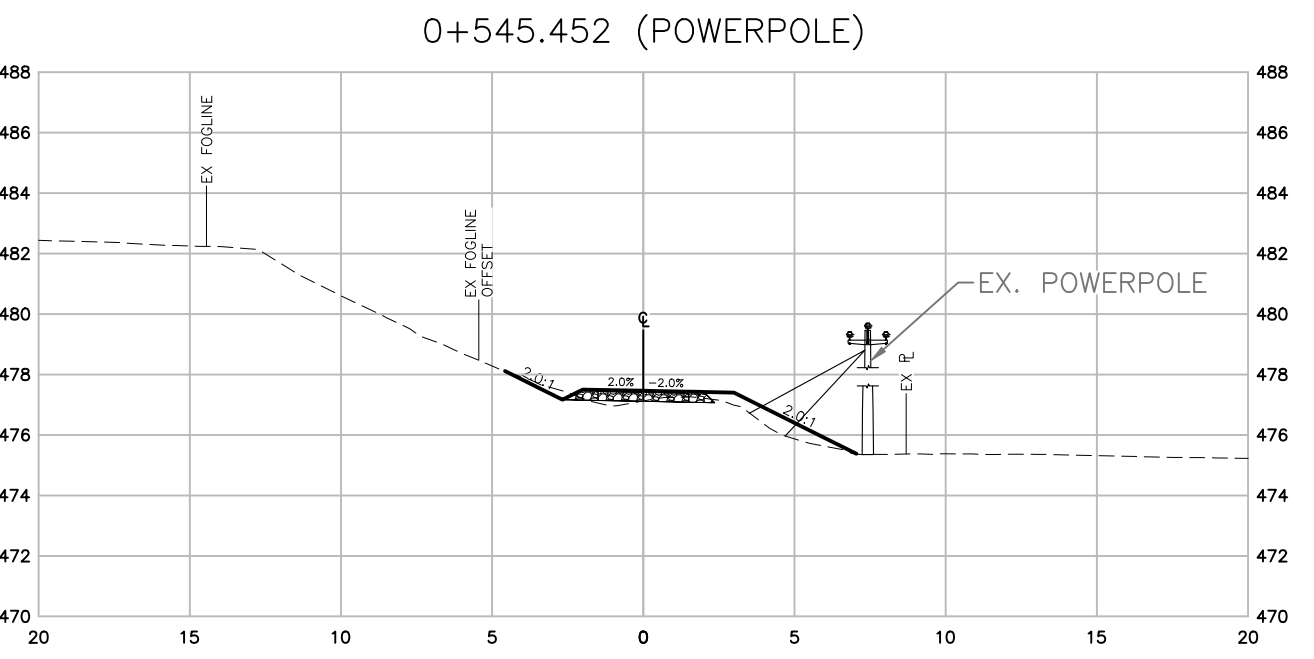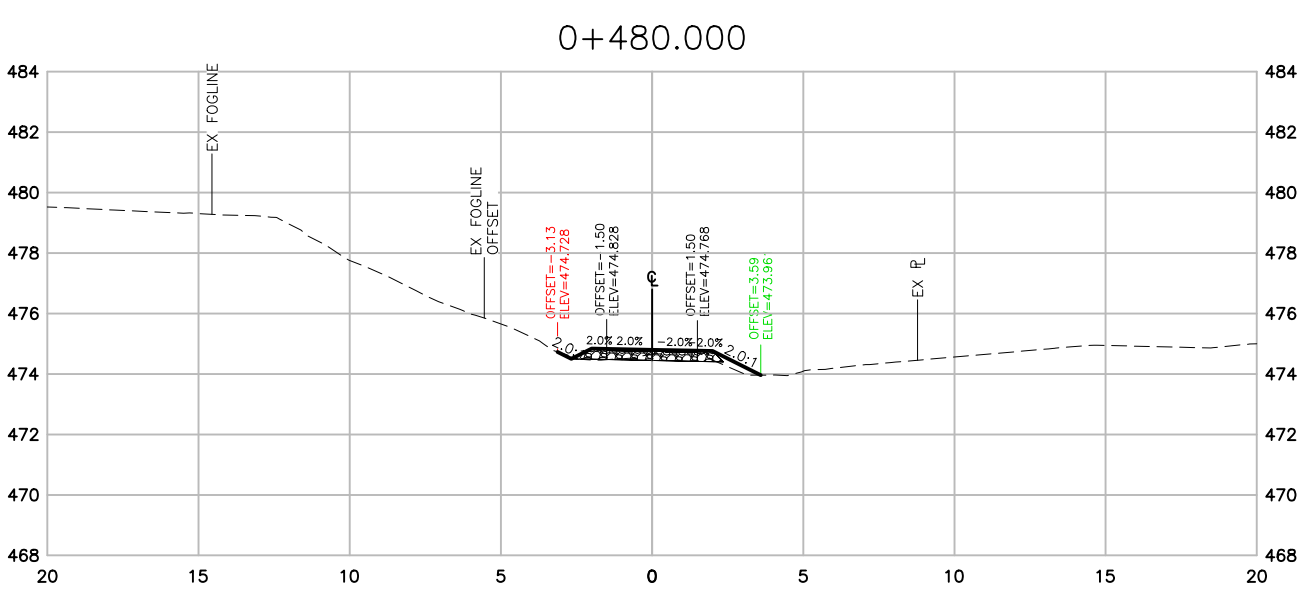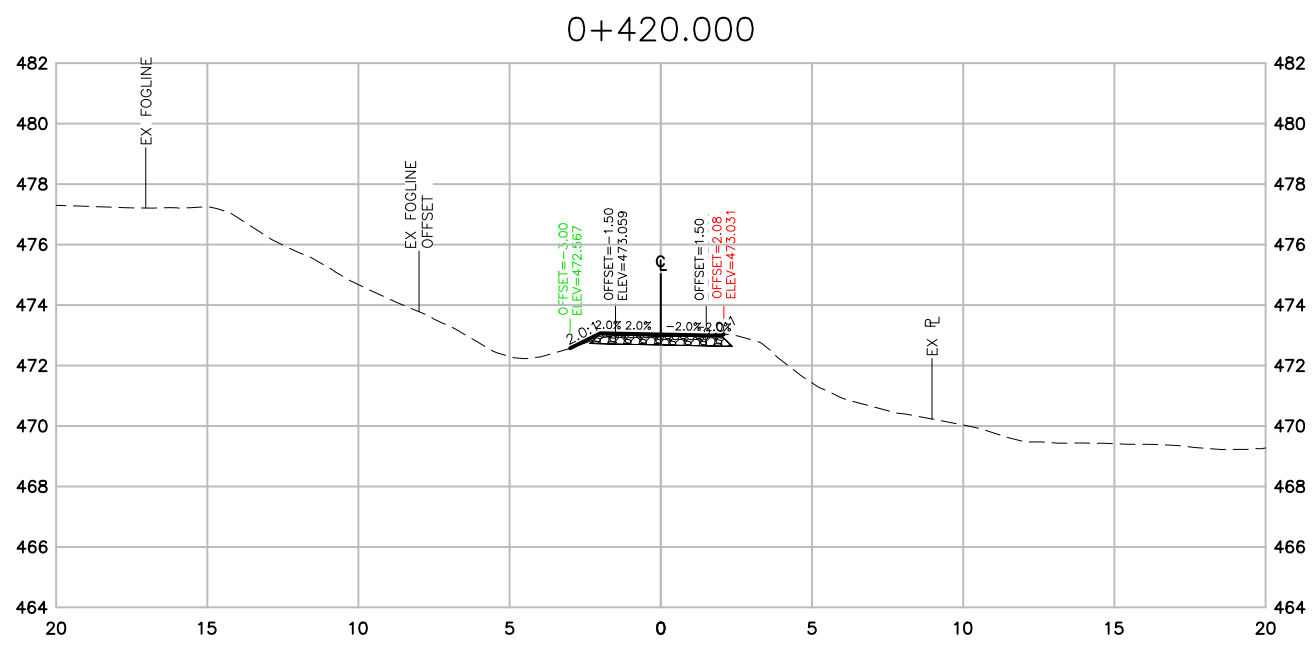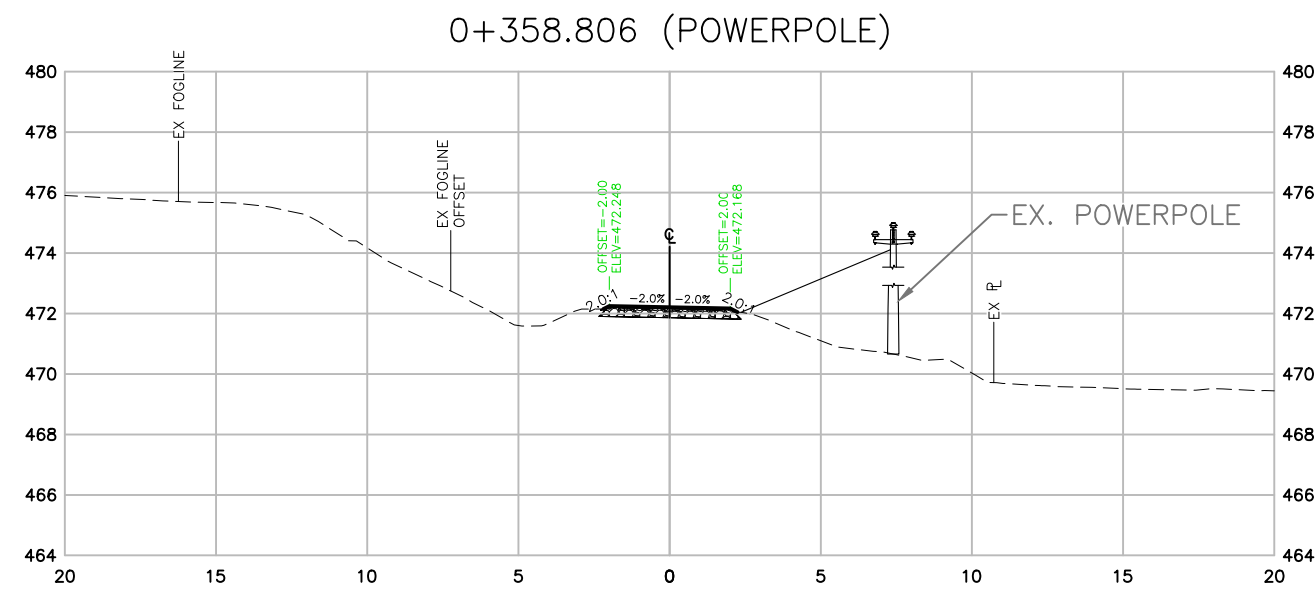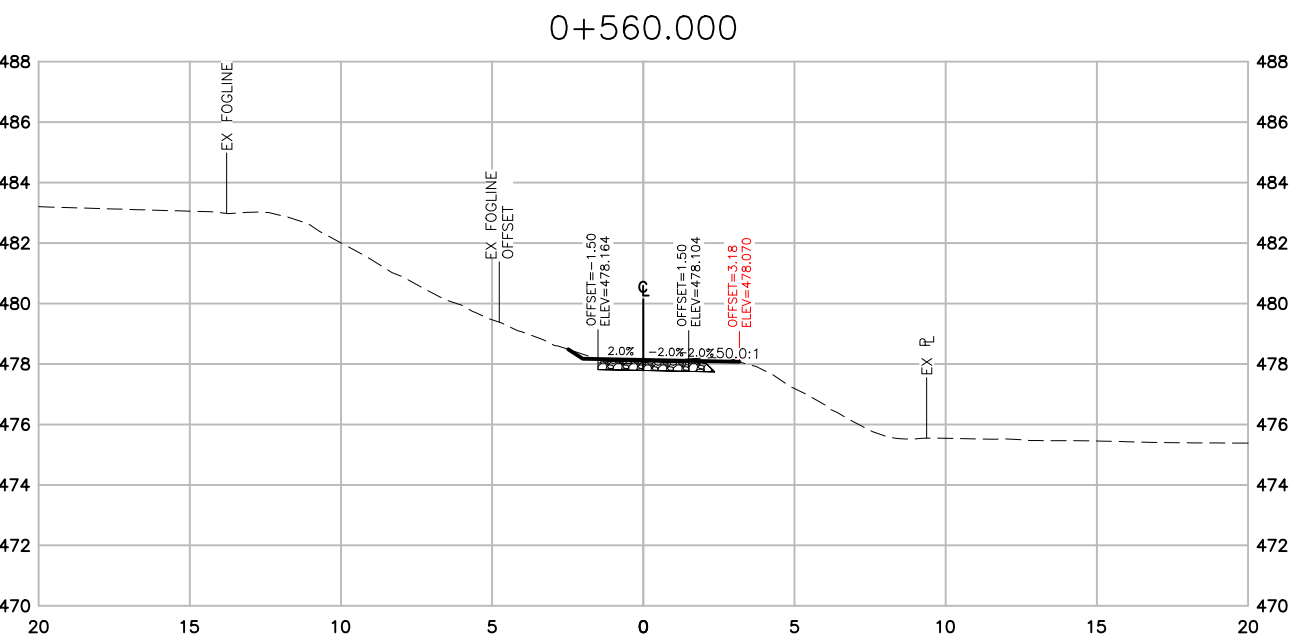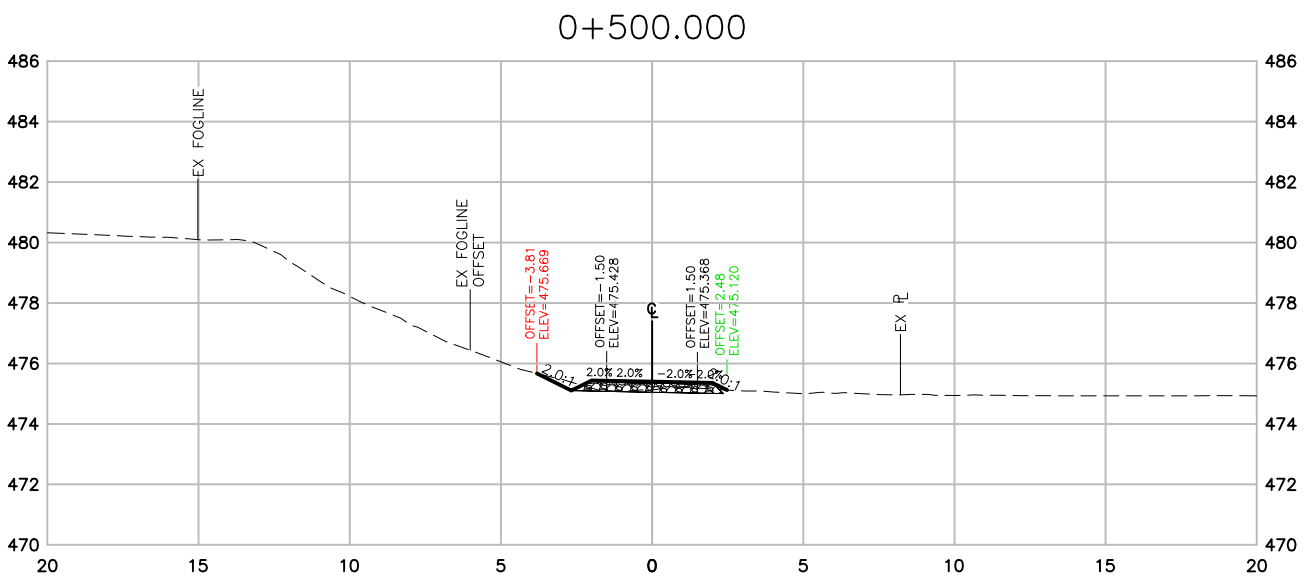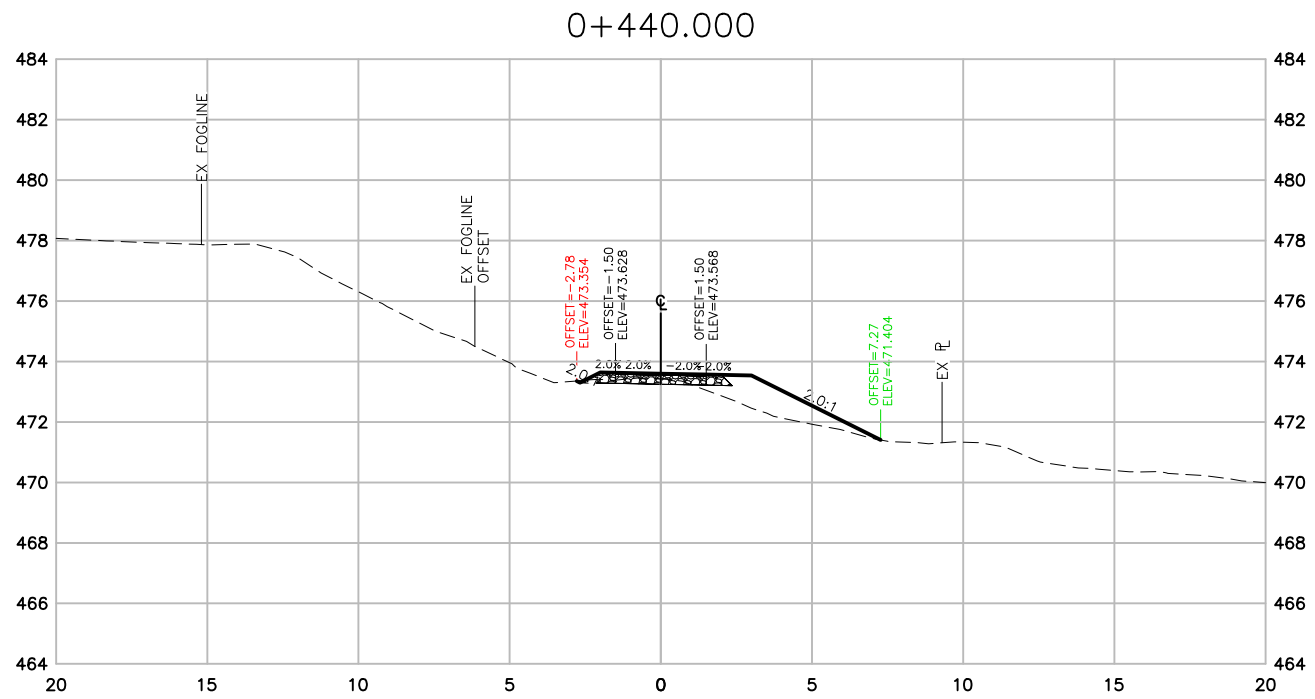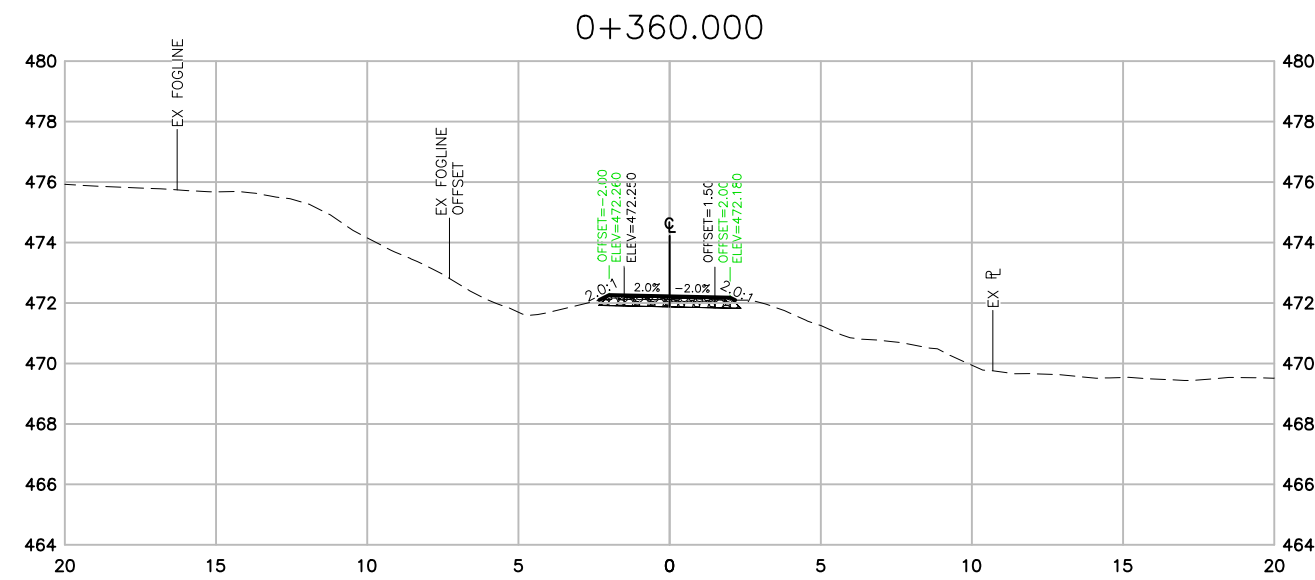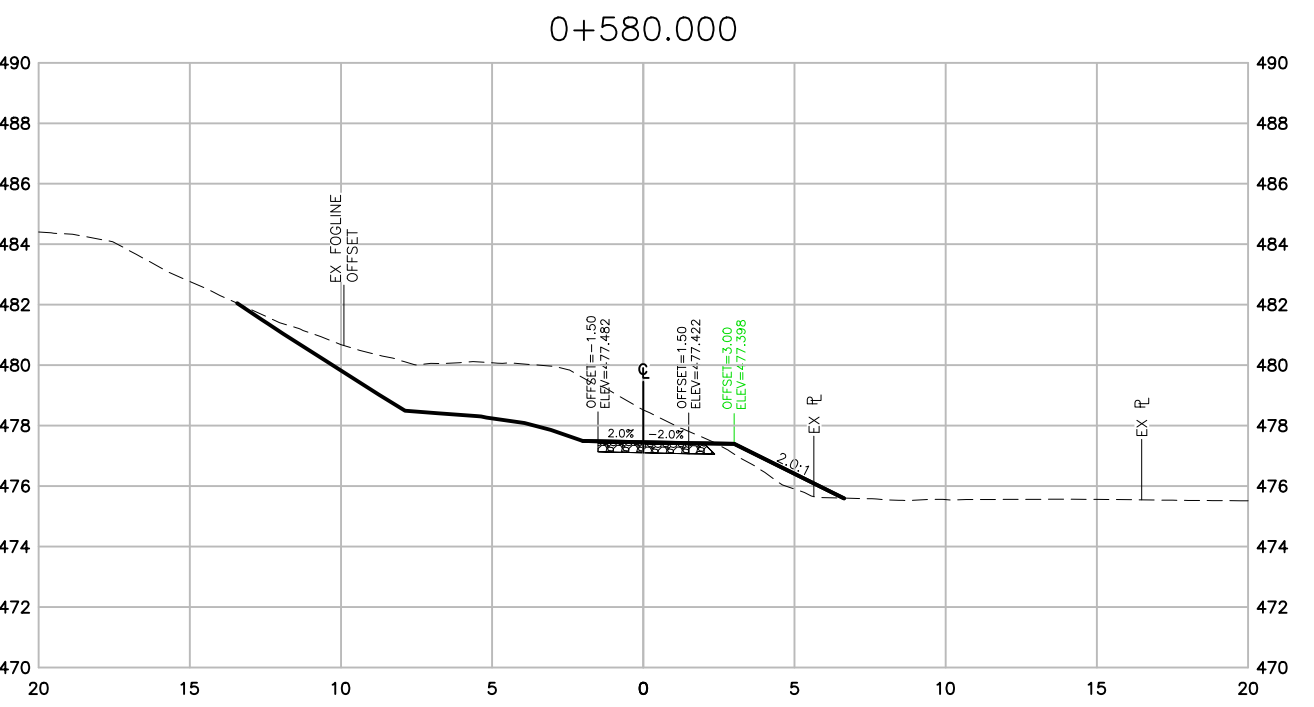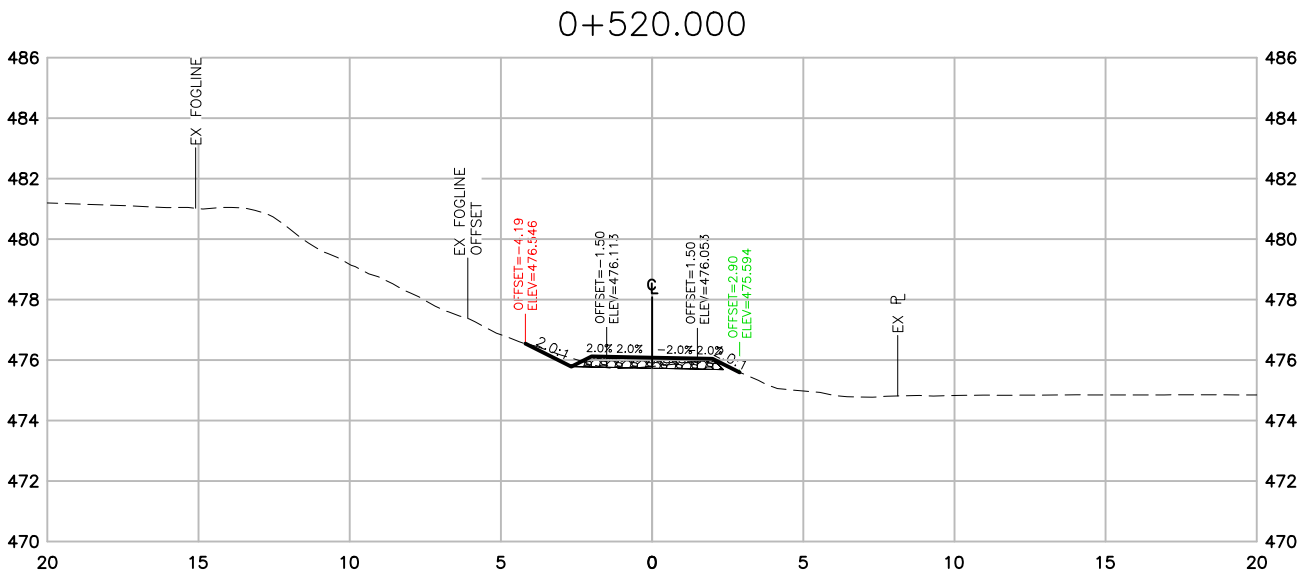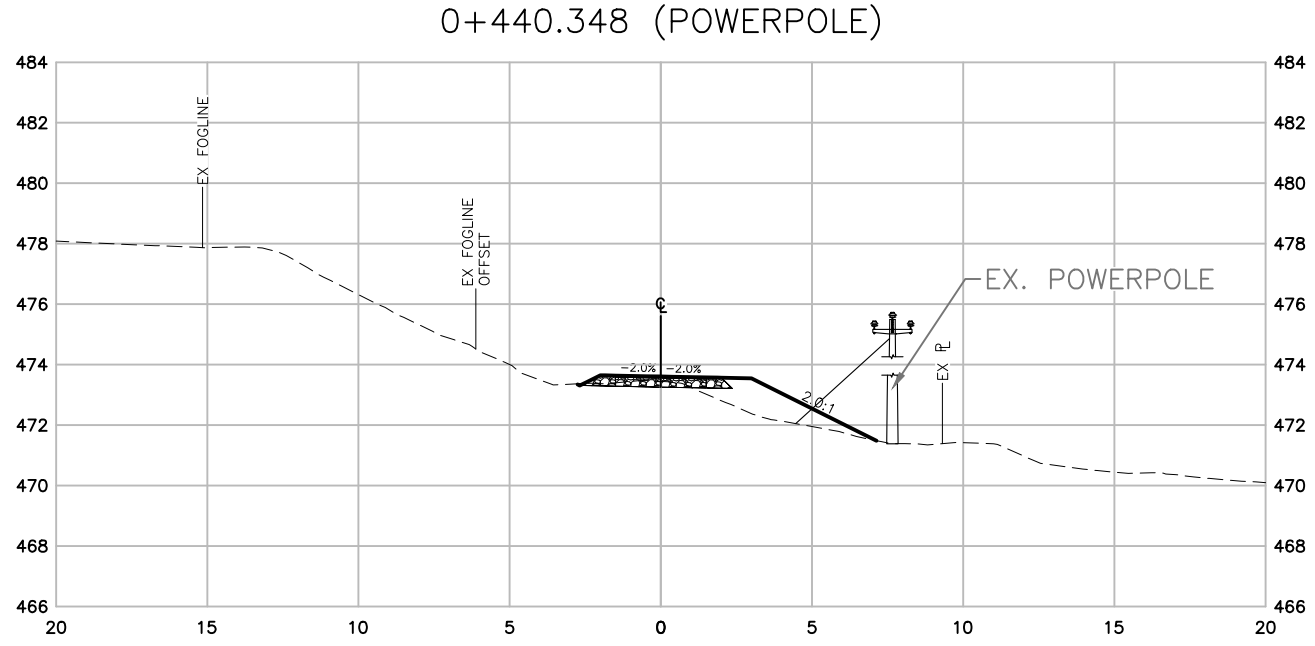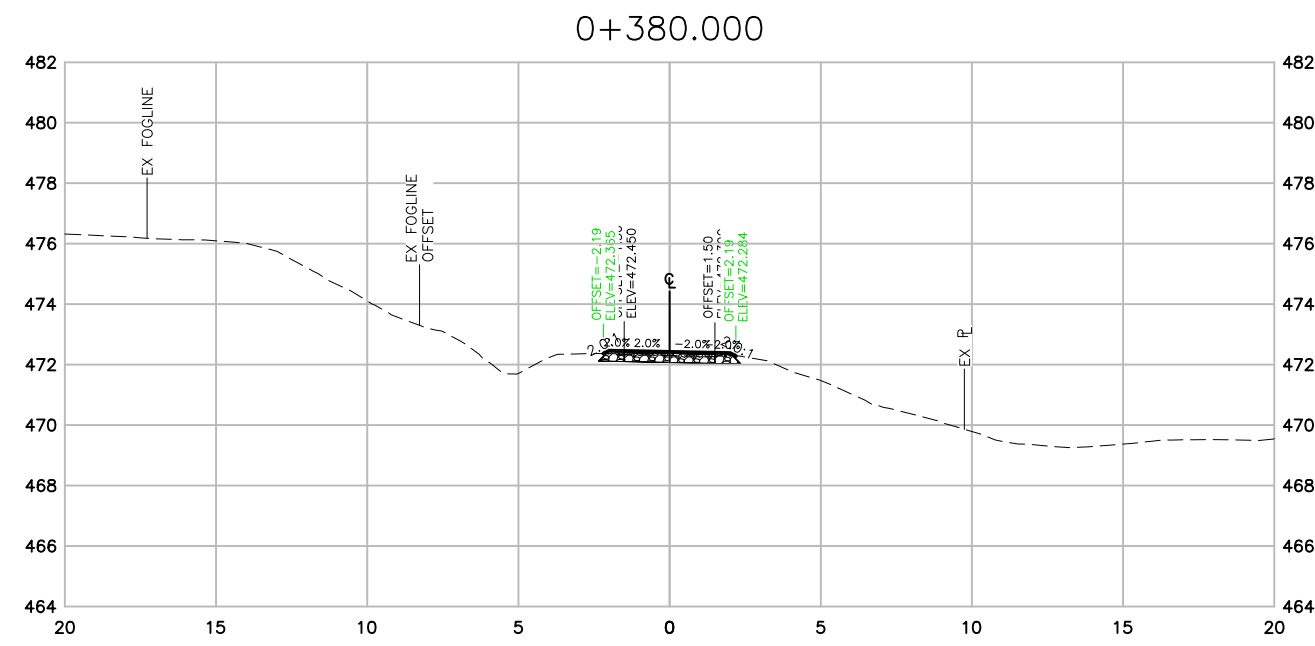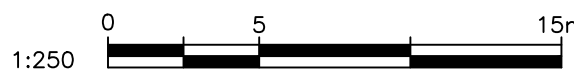

"NOT FOR CONSTRUCTION"
FOR APPROVAL 2021-08-11



#1-3772, 4TH AVENUE, SMITHERS, BC, V0J 2N0
PHONE: (250) 847-1913

MINISTRY OF TRANSPORTATION AND INFRASTRUCTURE
CYCLE 16 DETAILED DESIGN - PHASE 1

SECTIONS - STA 0+340 TO 0+580

REV. No.

B

















PROJECT No.

201-11400-01


DRAWING No.

C302

N:\201-11400-01 Cycle 16 Trail\03 Cof\Cycle 16 Pathway Phase 1\201-11400-01 WD2 SECTIONS.dwg Plotted 11 August 2021

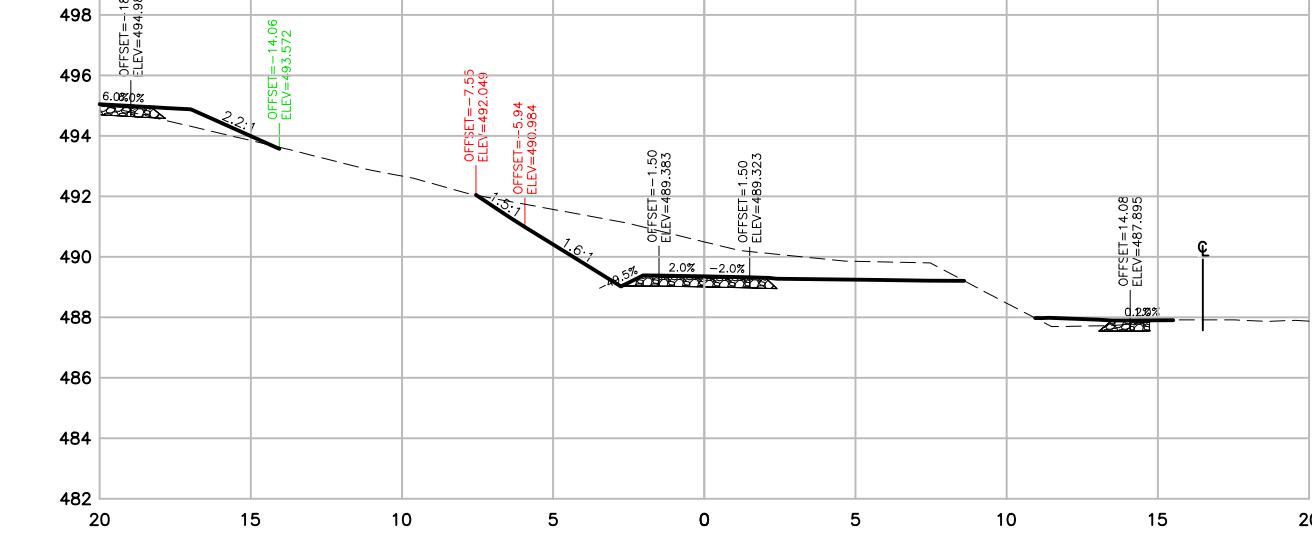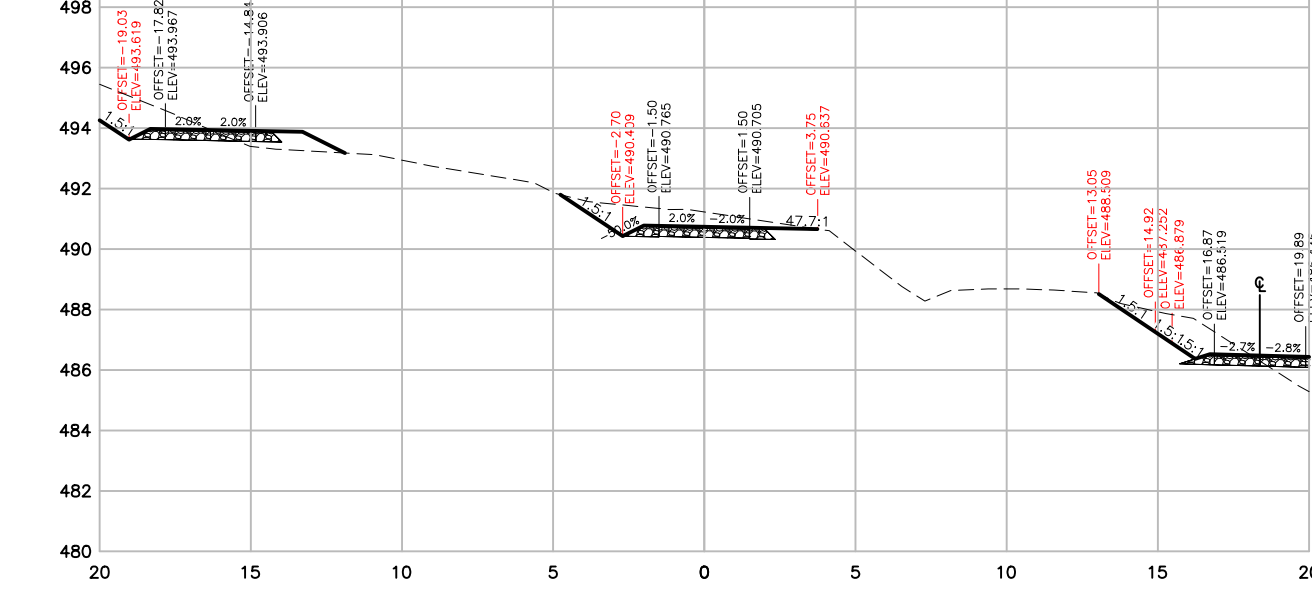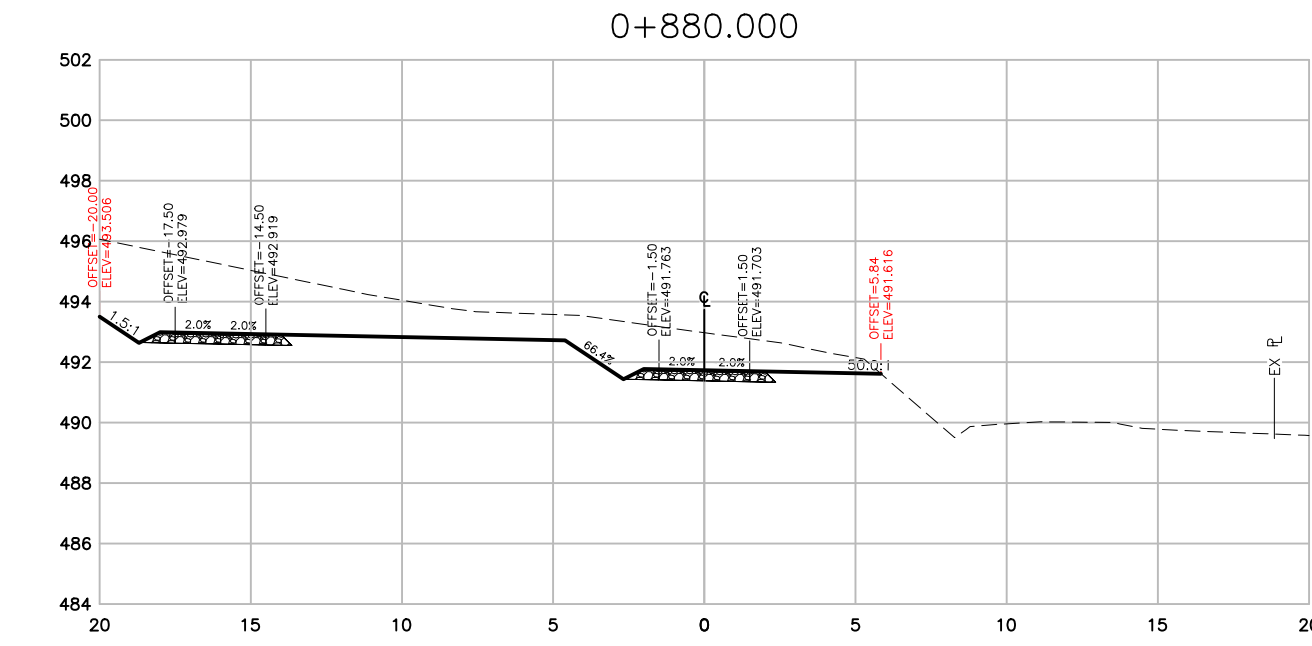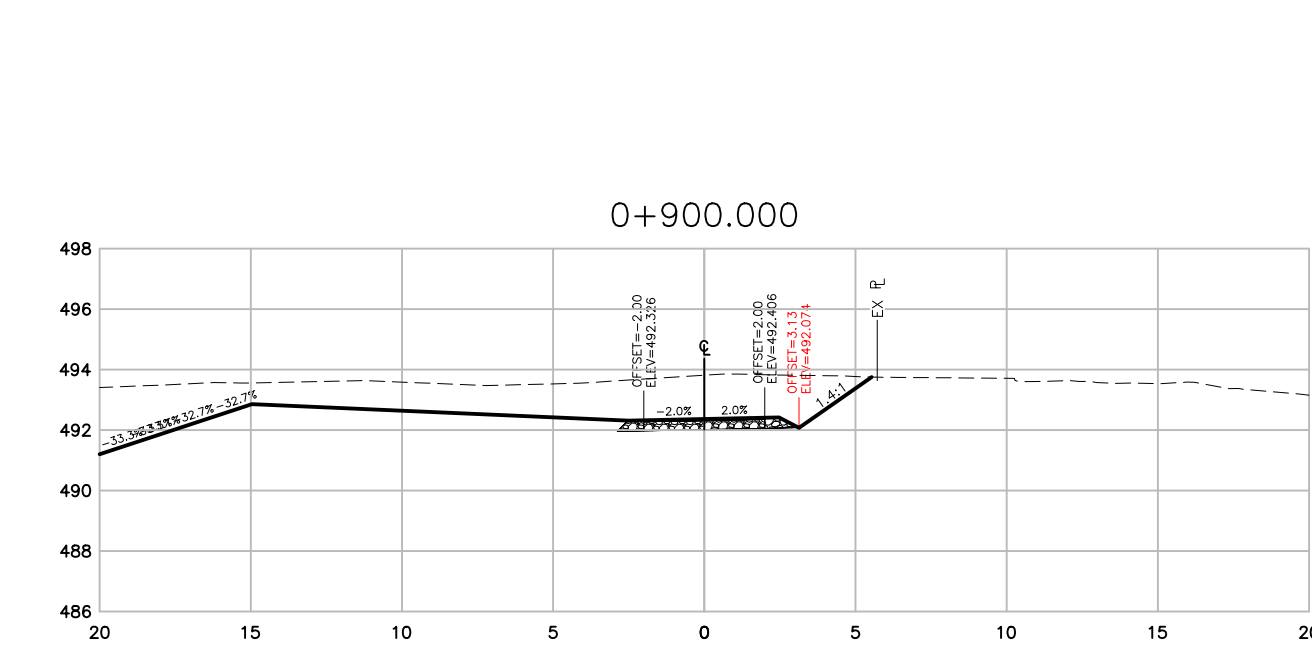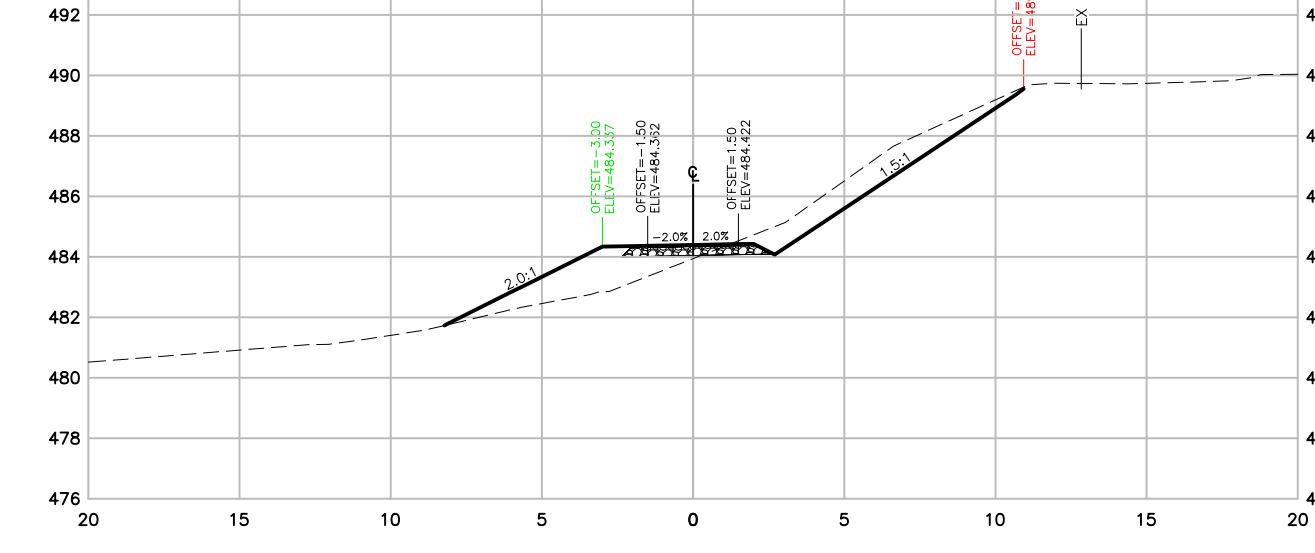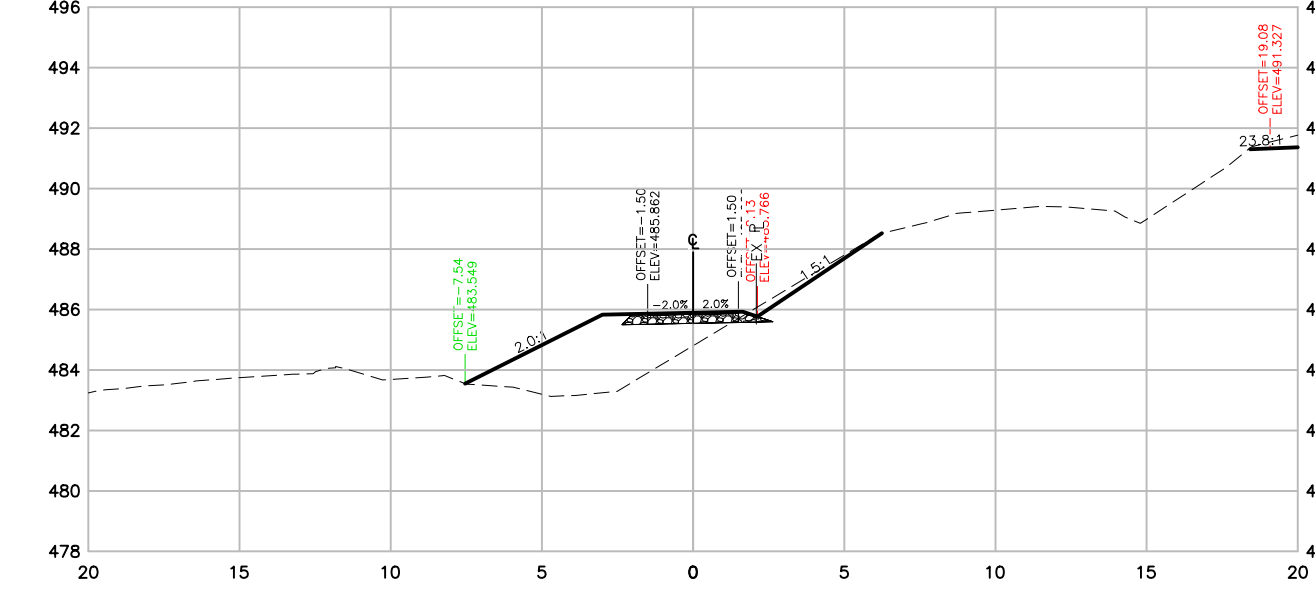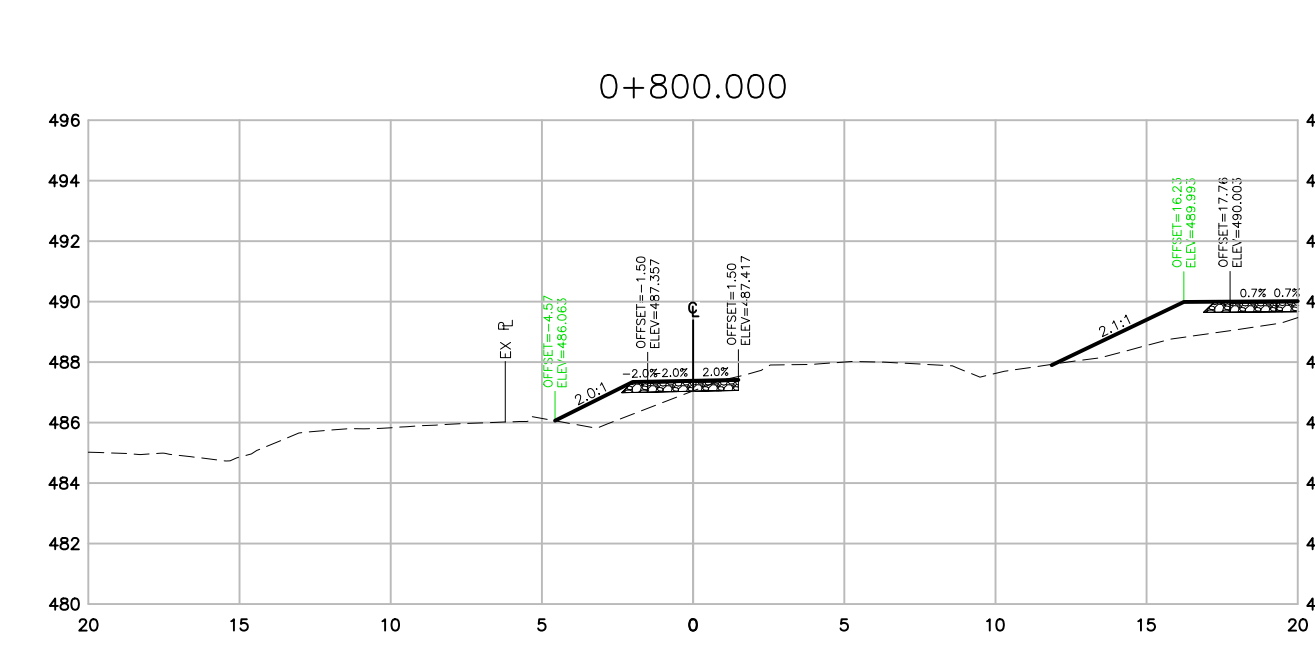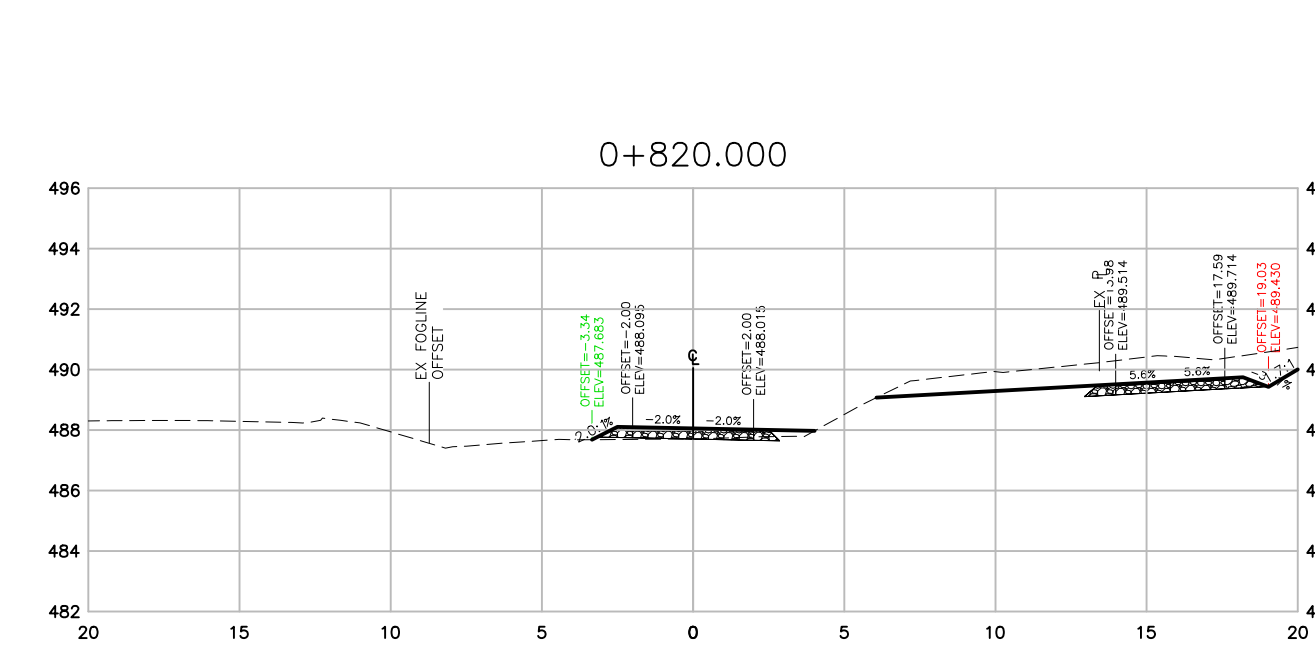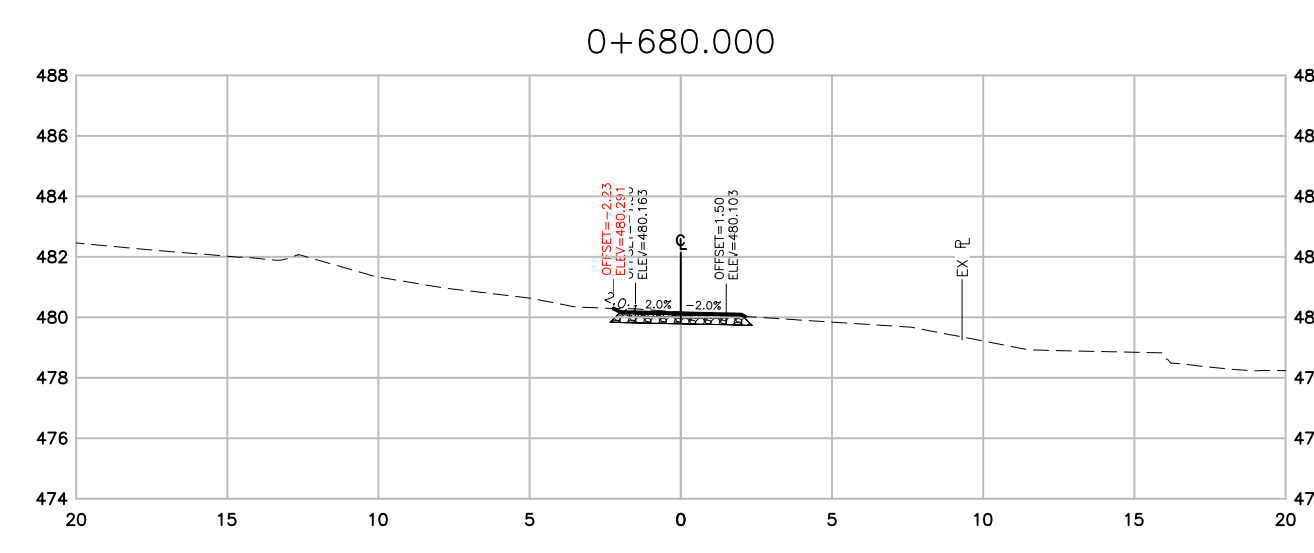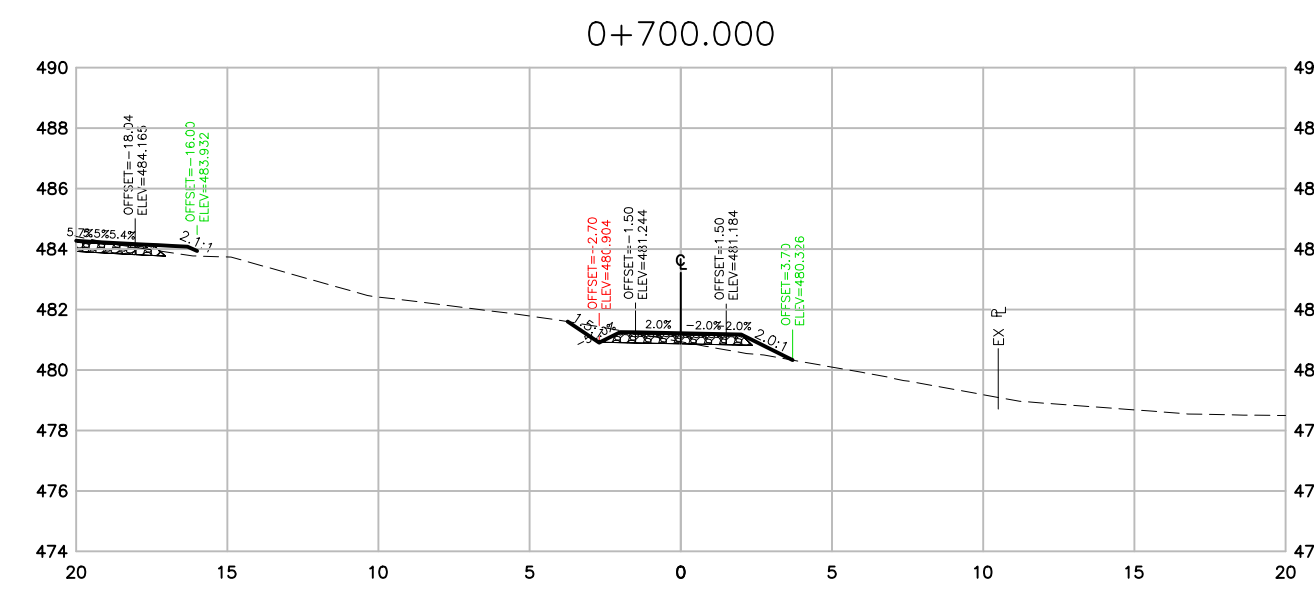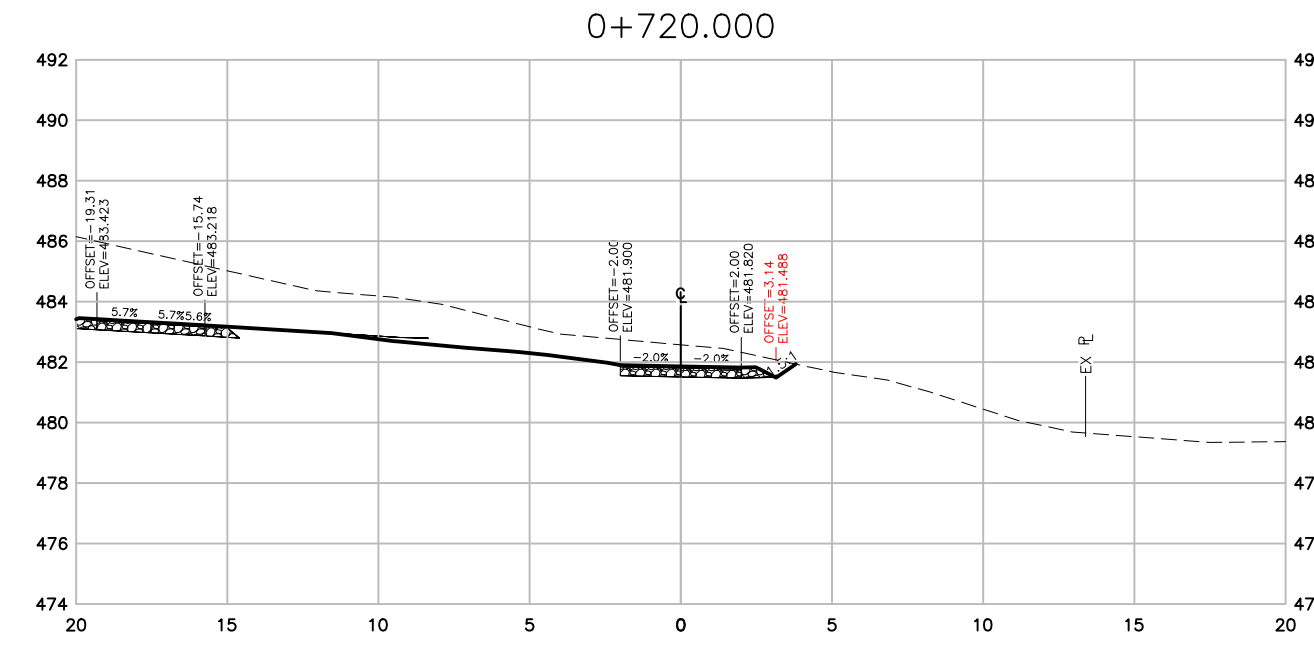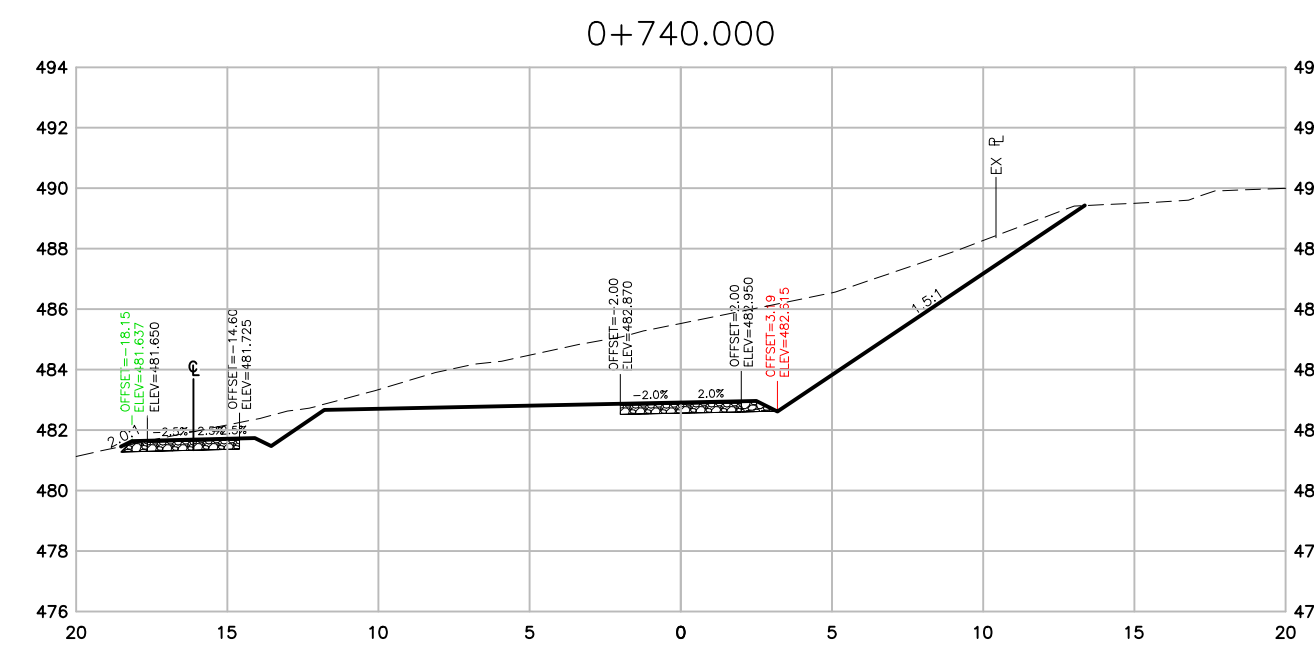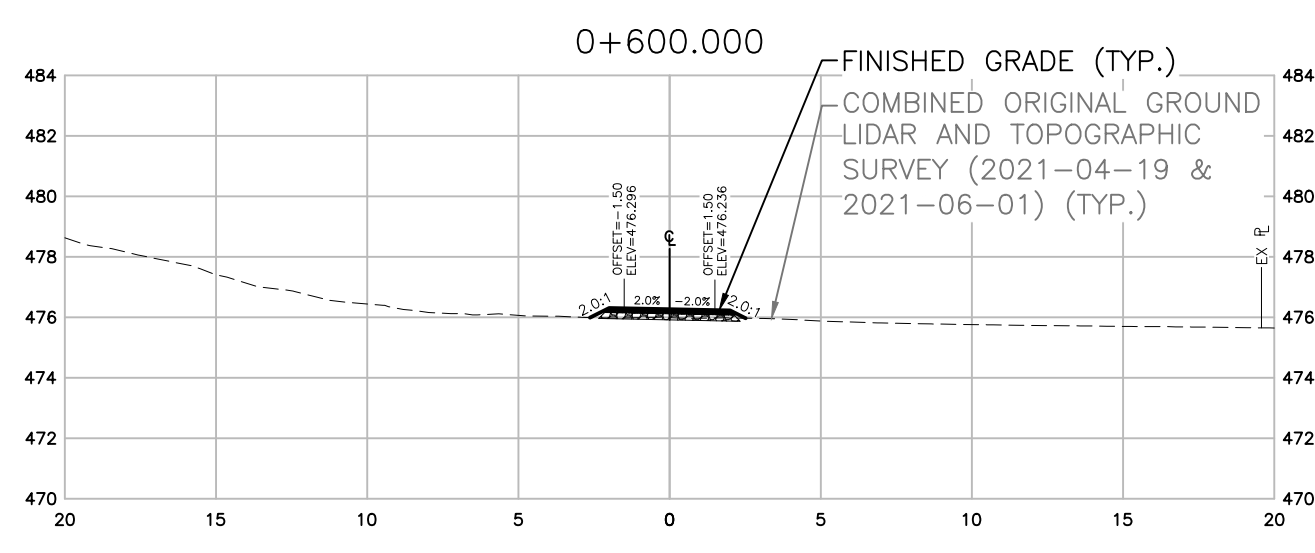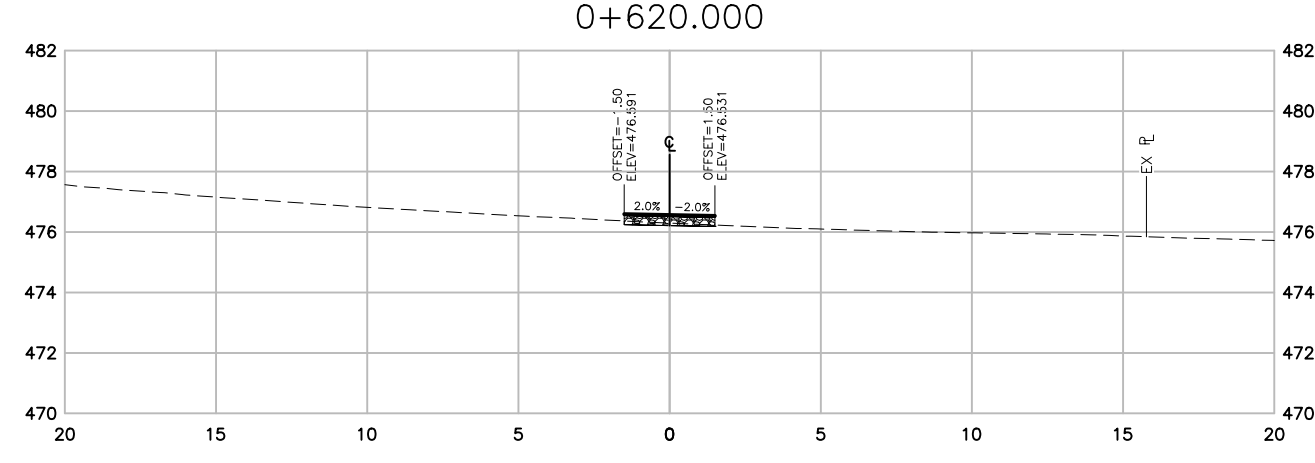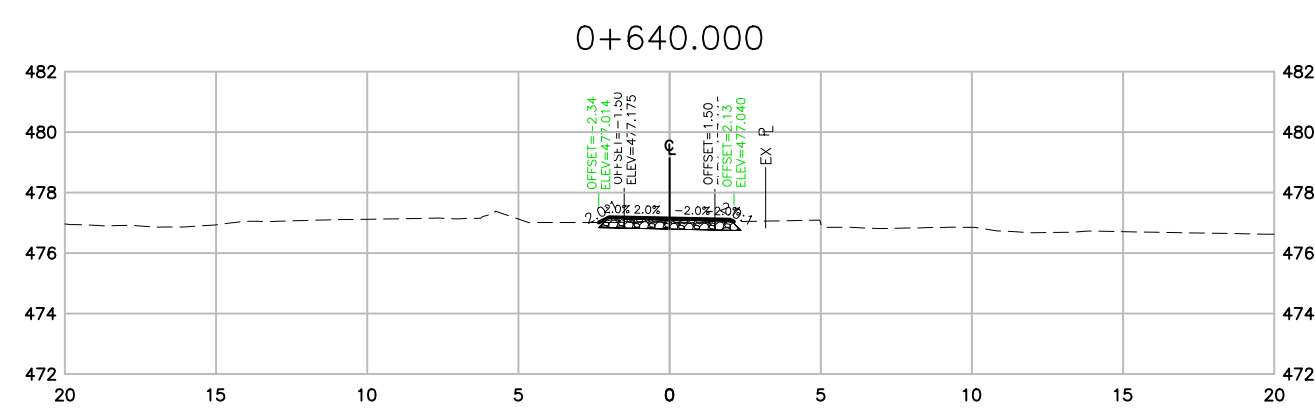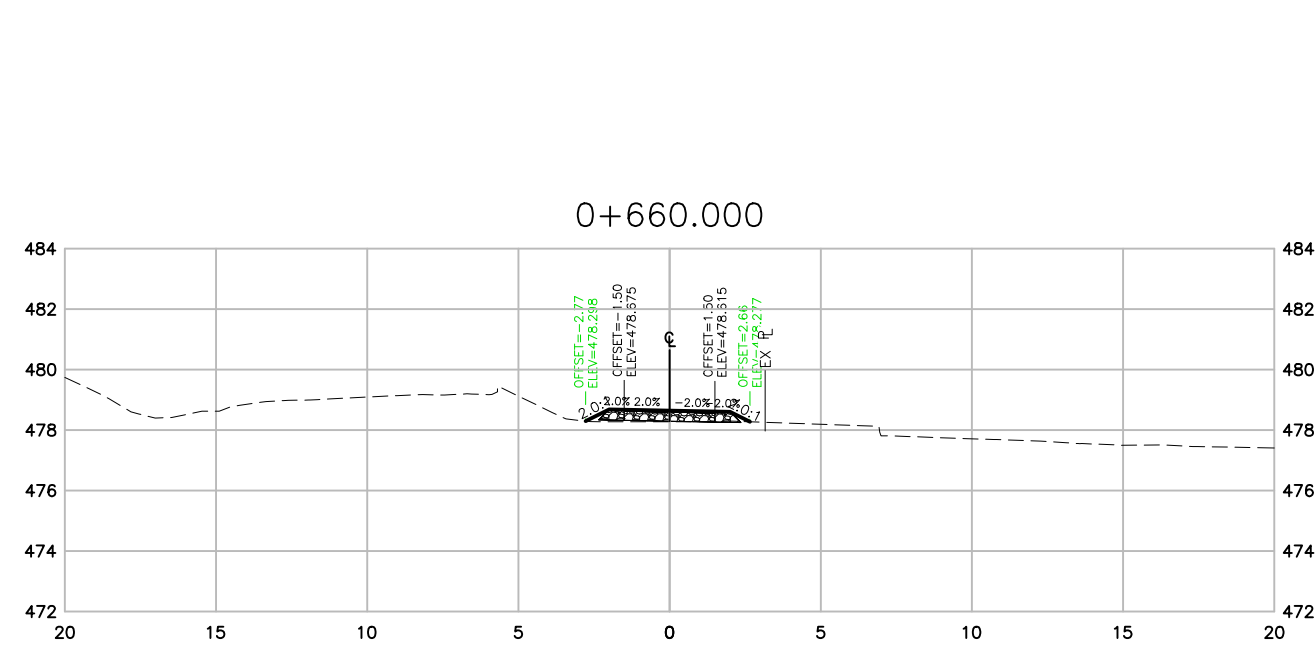

SECTIONS

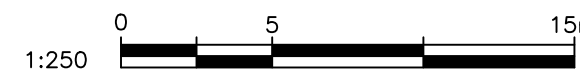

1:250

THIS DRAWING AND DESIGN IS PROTECTED UNDER COPYRIGHT, AND ANY USE, REPRODUCTION OR REVISION IS STRICTLY PROHIBITED WITHOUT THE WRITTEN PERMISSION OF WSP. THE ENGINEER DOES NOT GUARANTEE THE ACCURACY OF THE INFORMATION PROVIDED BY OTHERS. THE DRAWINGS HAVE BEEN FORWARDED ONLY FOR GENERAL CONFORMANCE TO THE DRAWING STANDARDS AND INTENT OF THE DESIGN. THE ENGINEER DOES NOT ACCEPT RESPONSIBILITY FOR THEIR ACCURACY. PRIOR TO AND DURING CONSTRUCTION THE CONTRACTOR SHALL FIELD VERIFY THE LOCATIONS, DEPTHS, SIZES, CONDITIONS AND TYPES OF EXISTING UTILITIES ON THIS DRAWING (INCLUDING UNDERGROUND, SURFICIAL AND OVERHEAD) AS WELL AS UTILITIES NOT SHOWN. ANY DISCREPANCIES FOUND SHALL BE REPORTED IMMEDIATELY TO THE ENGINEER. THE CONTRACTOR WILL BE RESPONSIBLE FOR ANY AND ALL CHANGES TO UTILITIES.

















"NOT FOR CONSTRUCTION"
FOR APPROVAL 2021-08-11

DATE	REV	DESCRIPTION	BY	APPR.	DATE	REV	DESCRIPTION	BY	APPR.
2021-05-12	A	FOR REVIEW - 90%	AIP	AK					
2021-08-11	B	FOR APPROVAL - 100%	AIP	AK					

SCALE 1:250
DATE 2021-08-11
APPROVED AK
DESIGN BY AIP
DRAWN BY AIP
CHECKED BY AK

wsp
#1-3772, 4TH AVENUE, SMITHERS, BC, V0J 2N0
PHONE (250) 847-1913
MINISTRY OF TRANSPORTATION AND INFRASTRUCTURE
CYCLE 16 DETAILED DESIGN - PHASE 1
SECTIONS - STA 0+600 TO 0+900

REV. No. B
PROJECT No. 201-11400-01
DRAWING No. C303

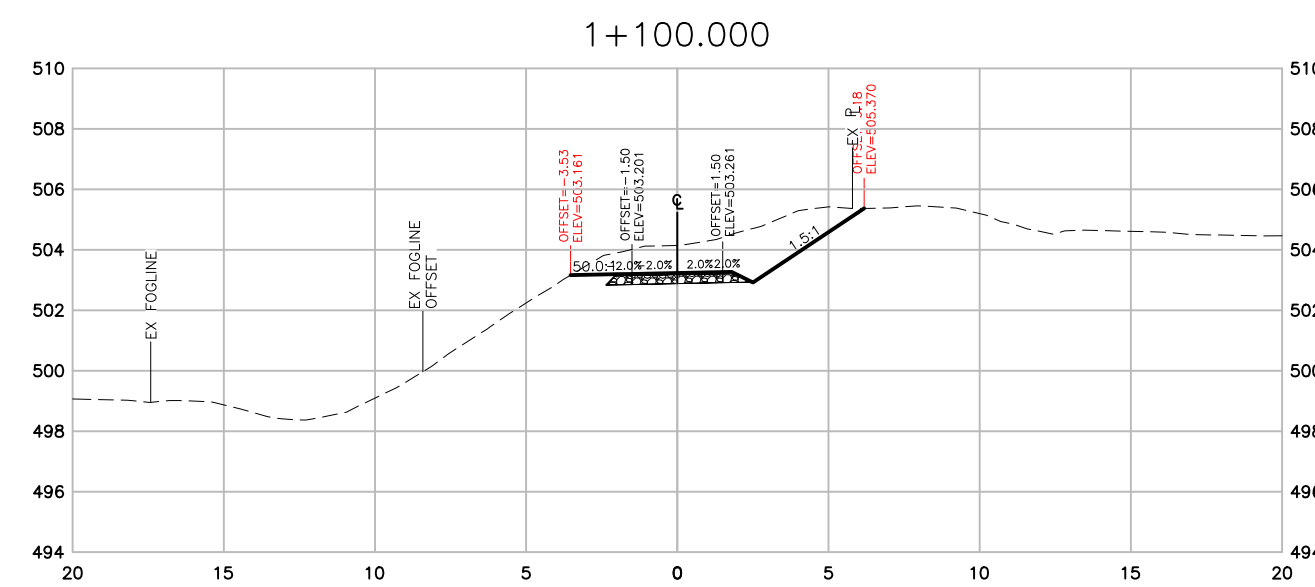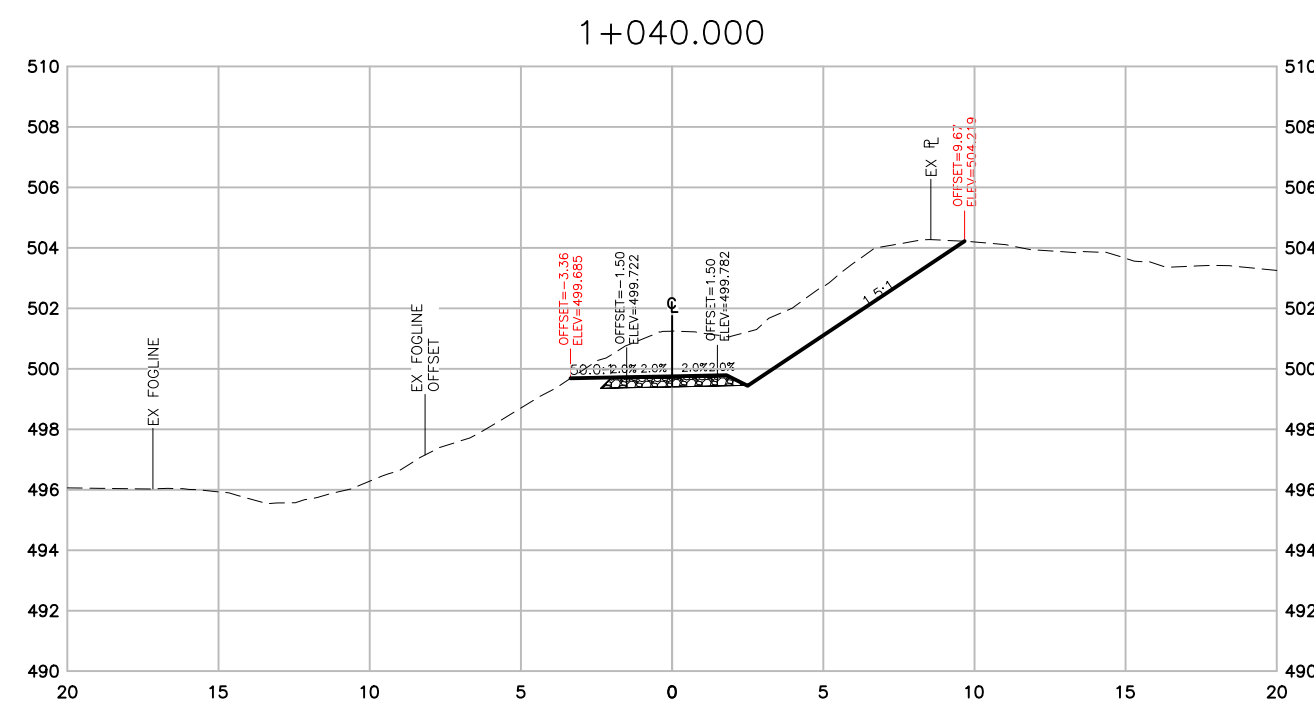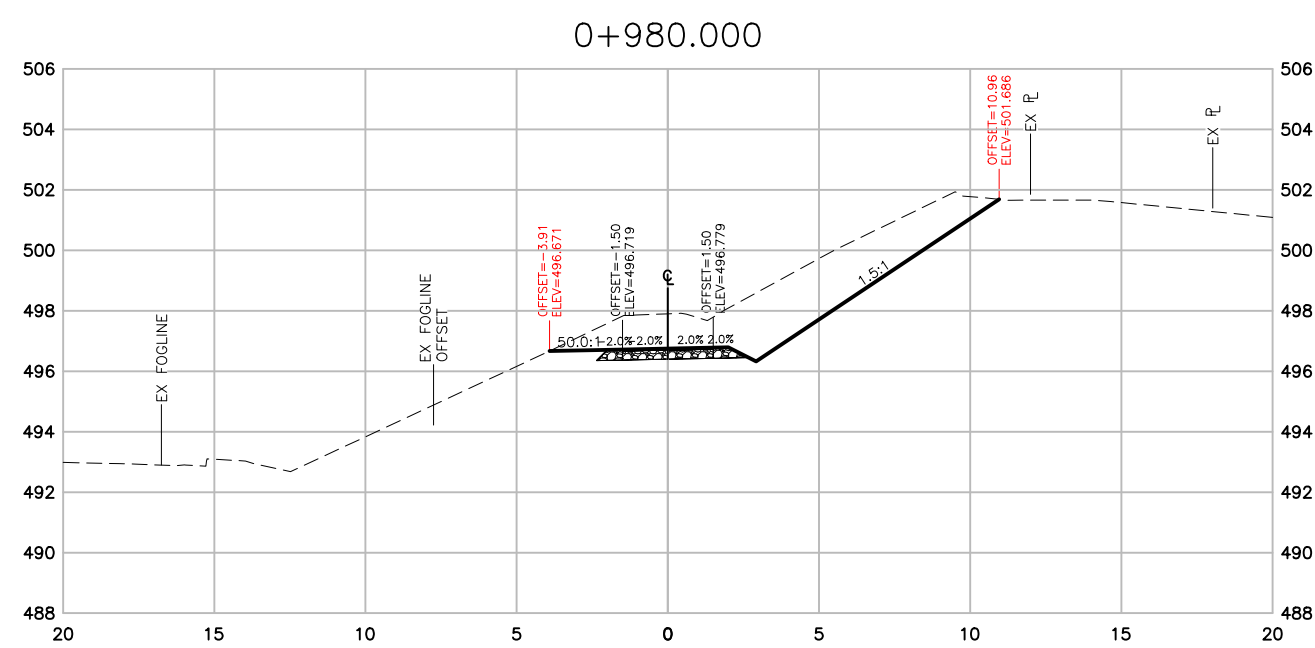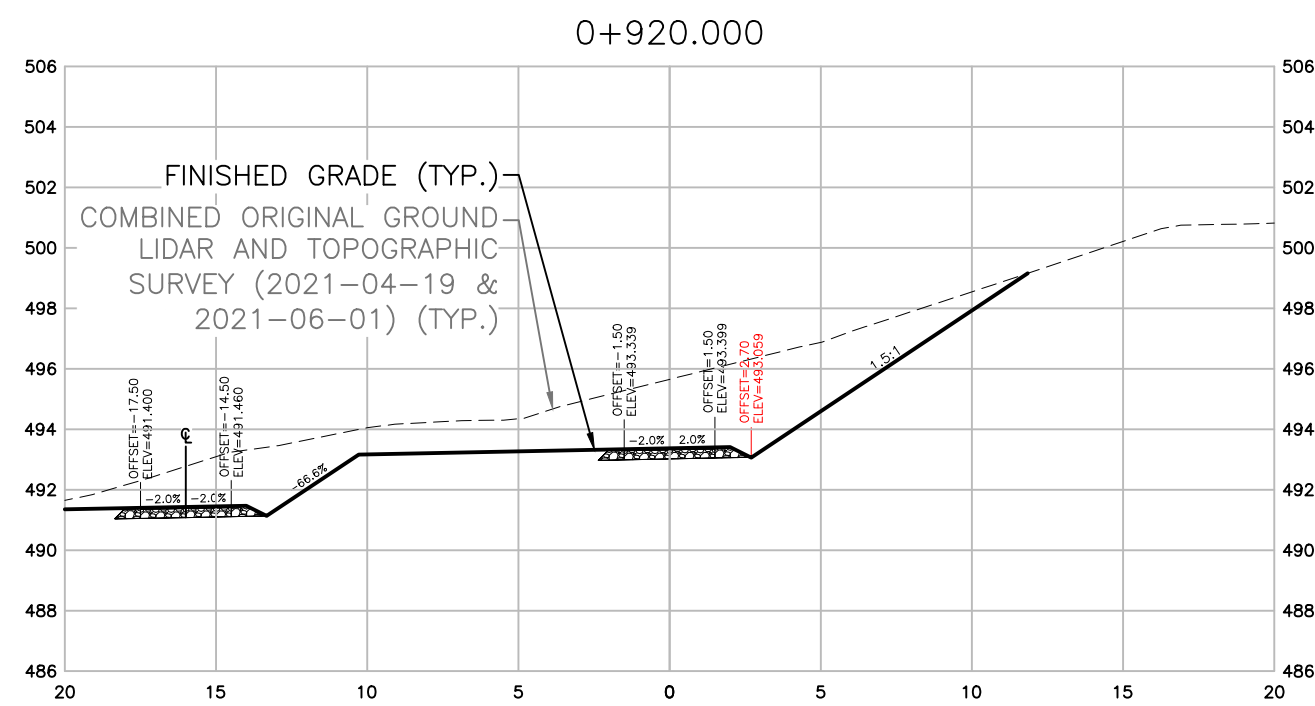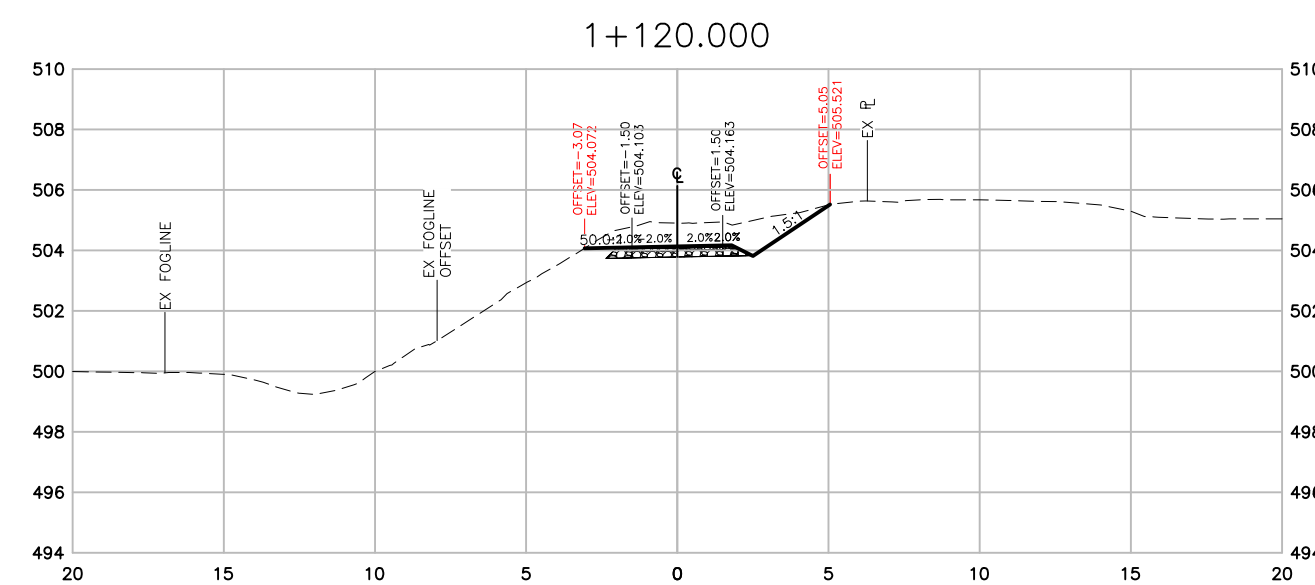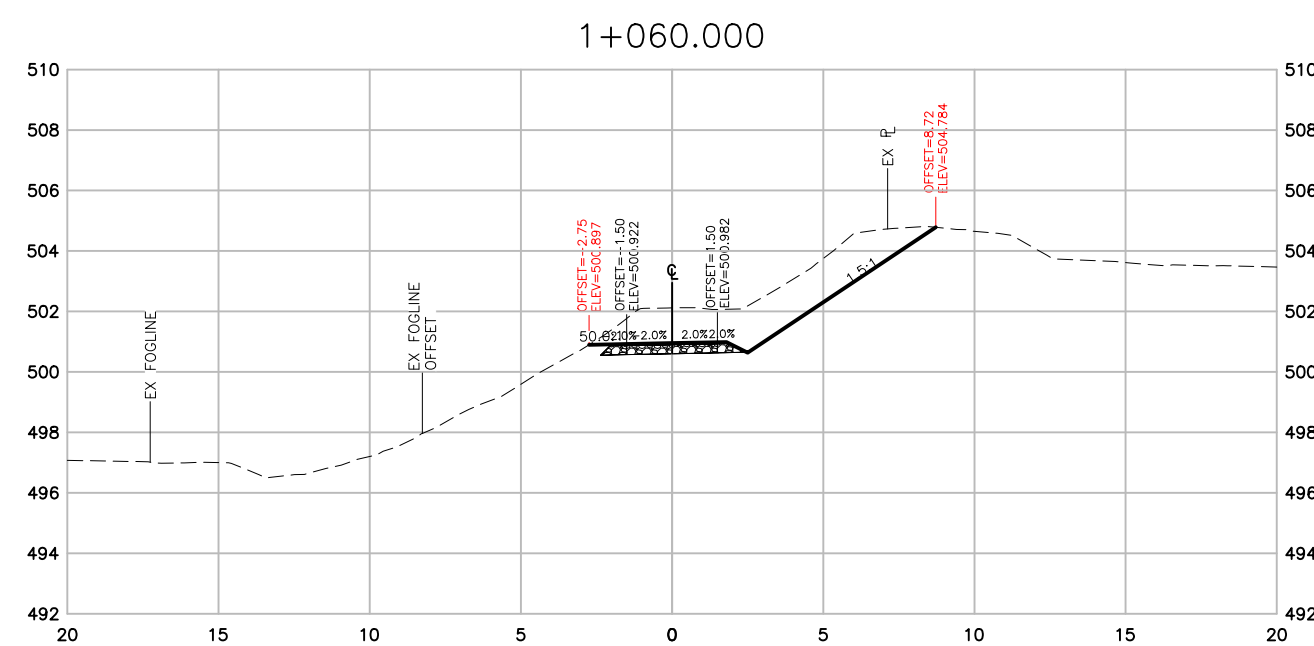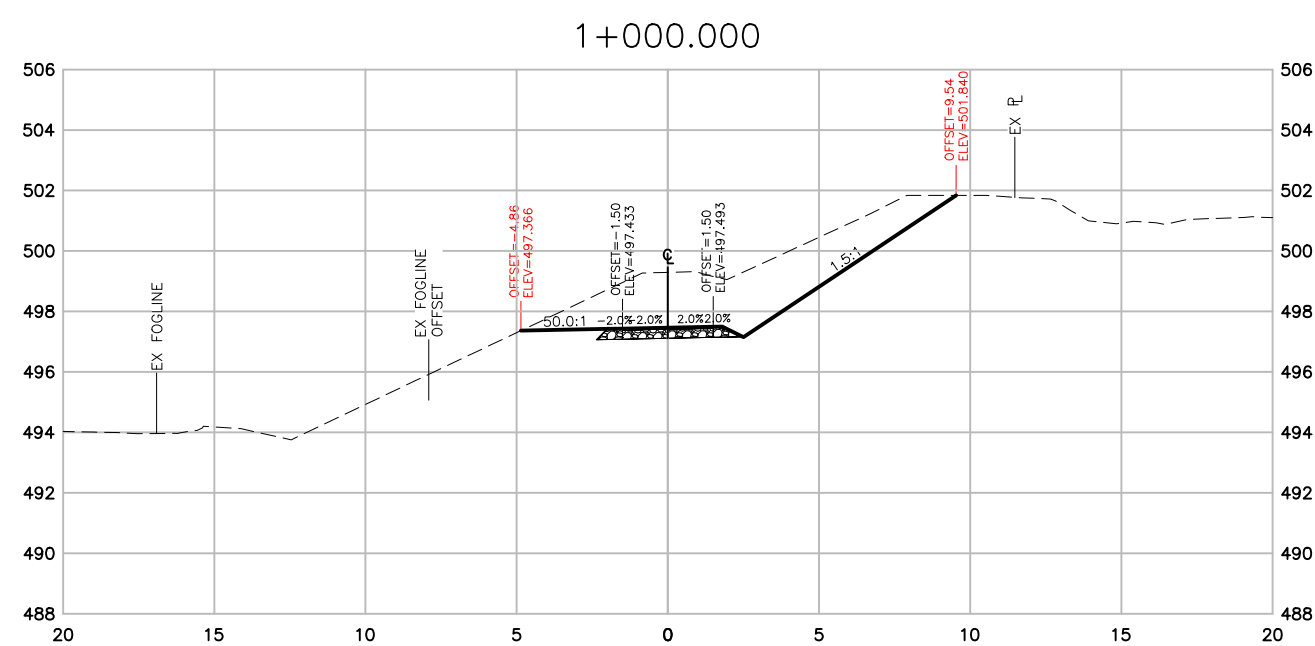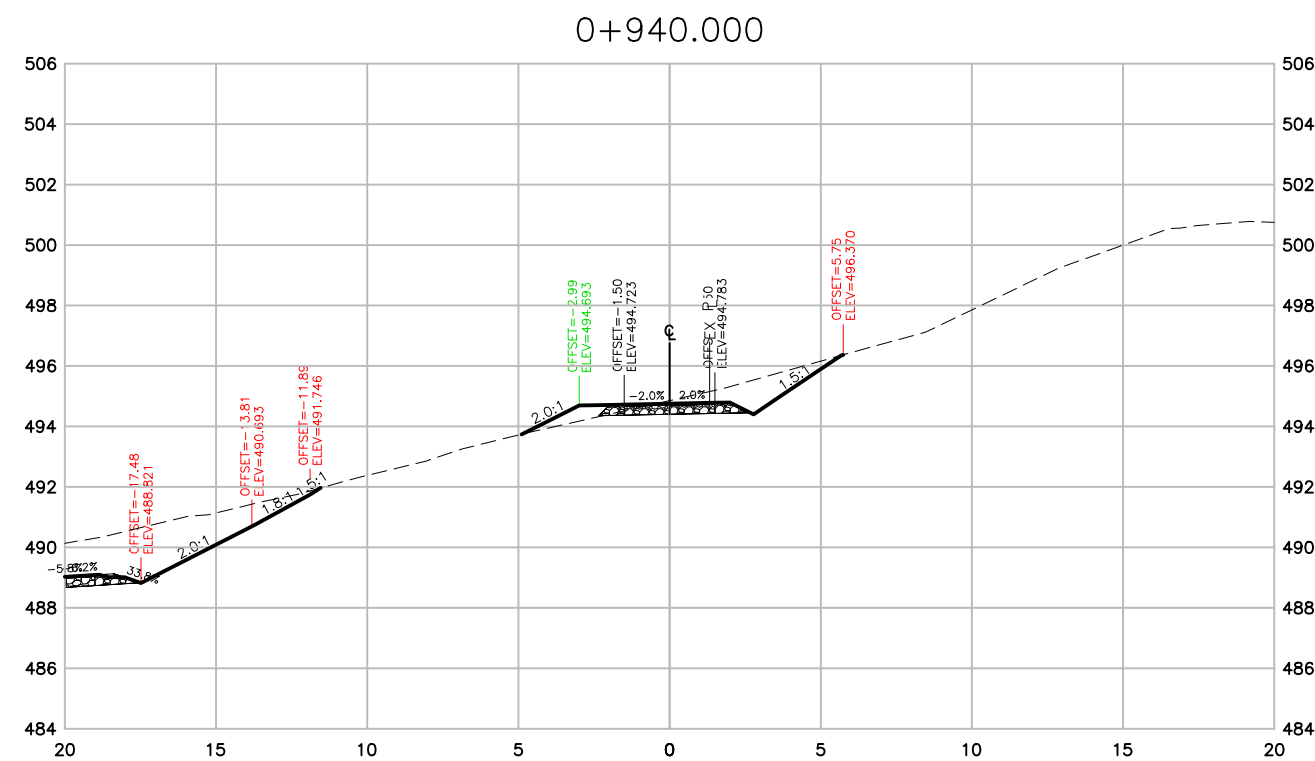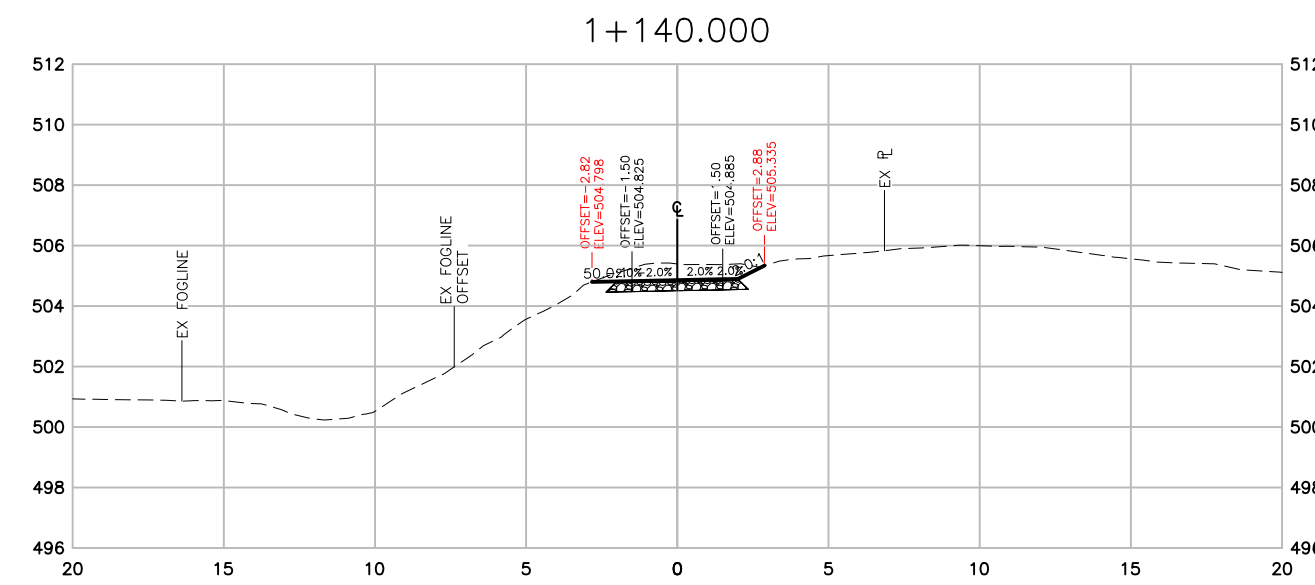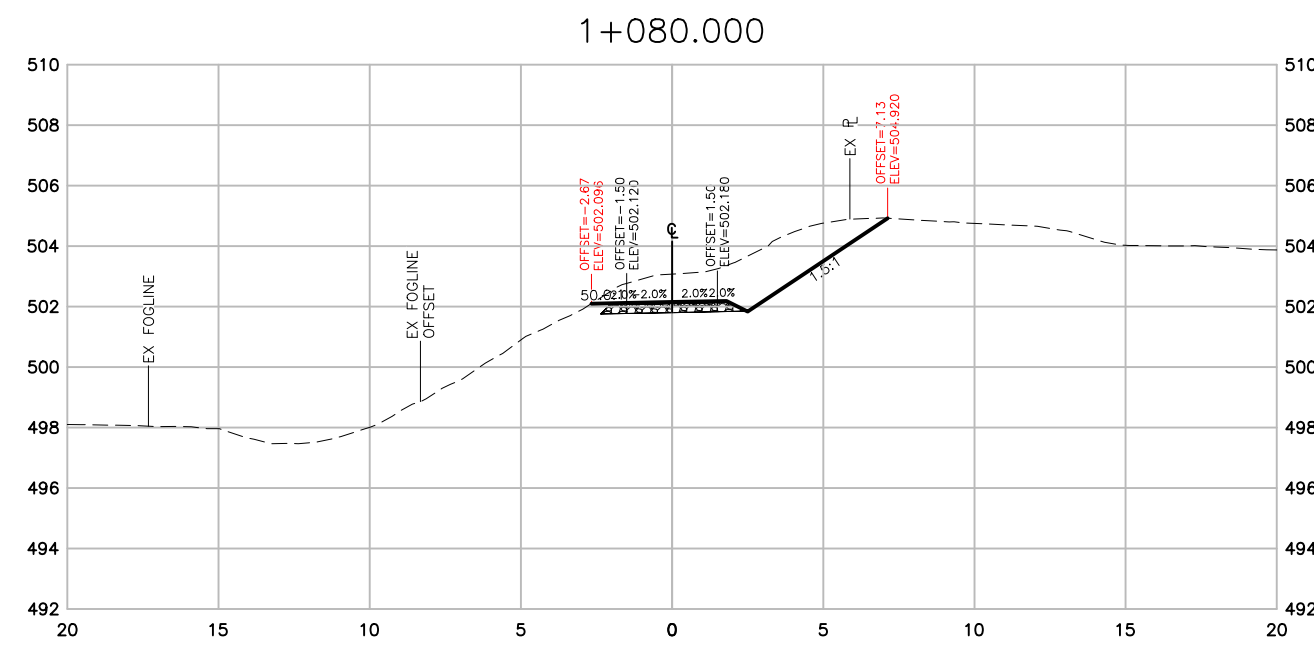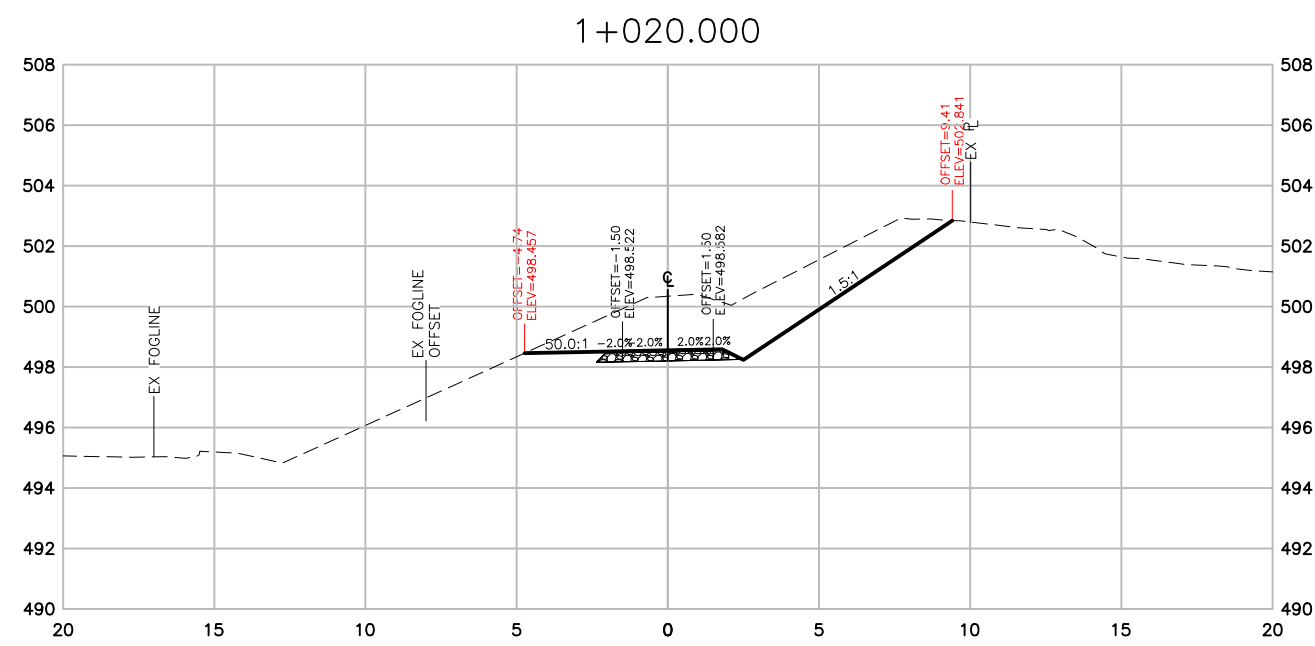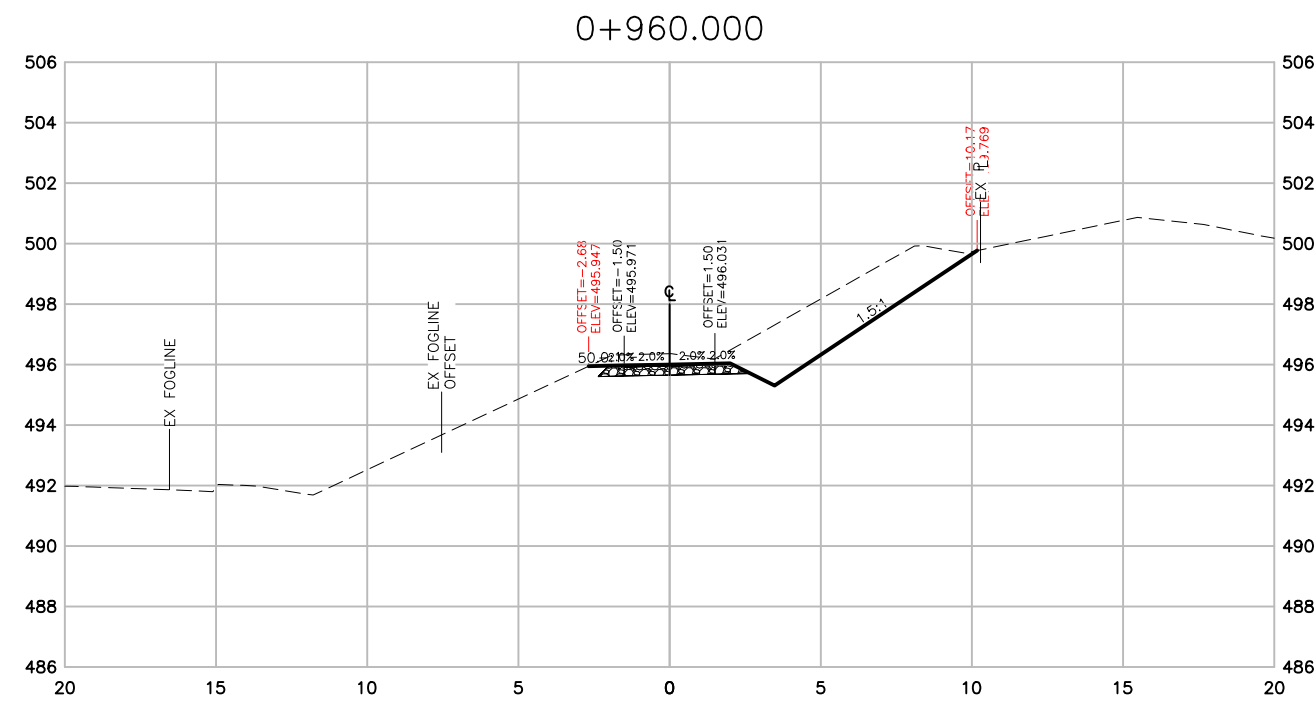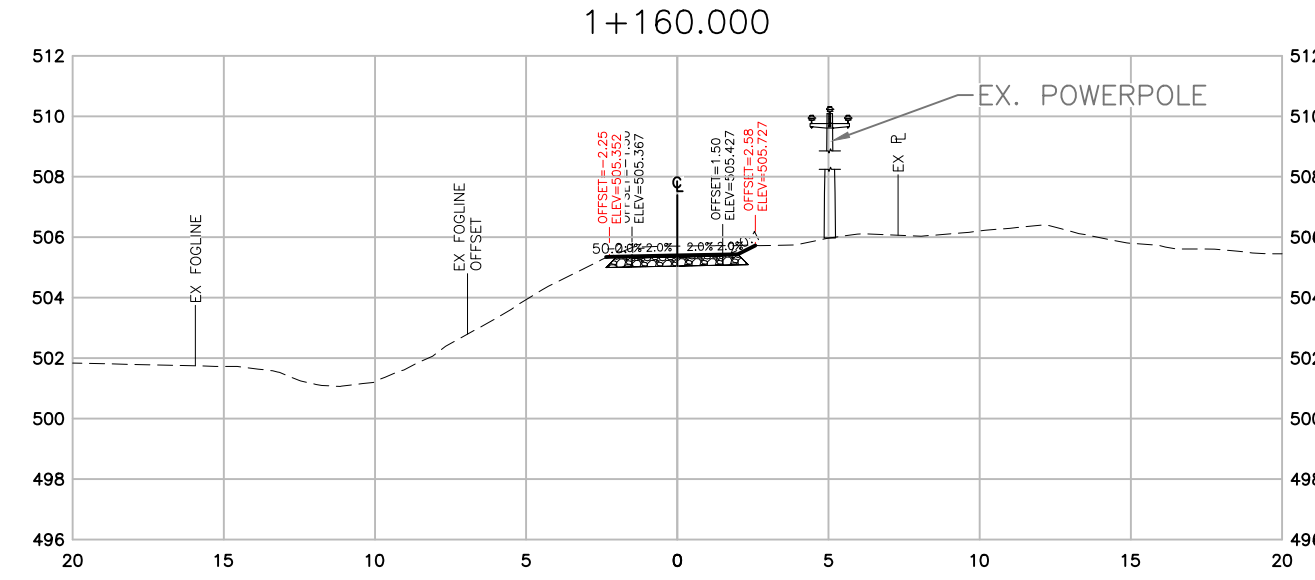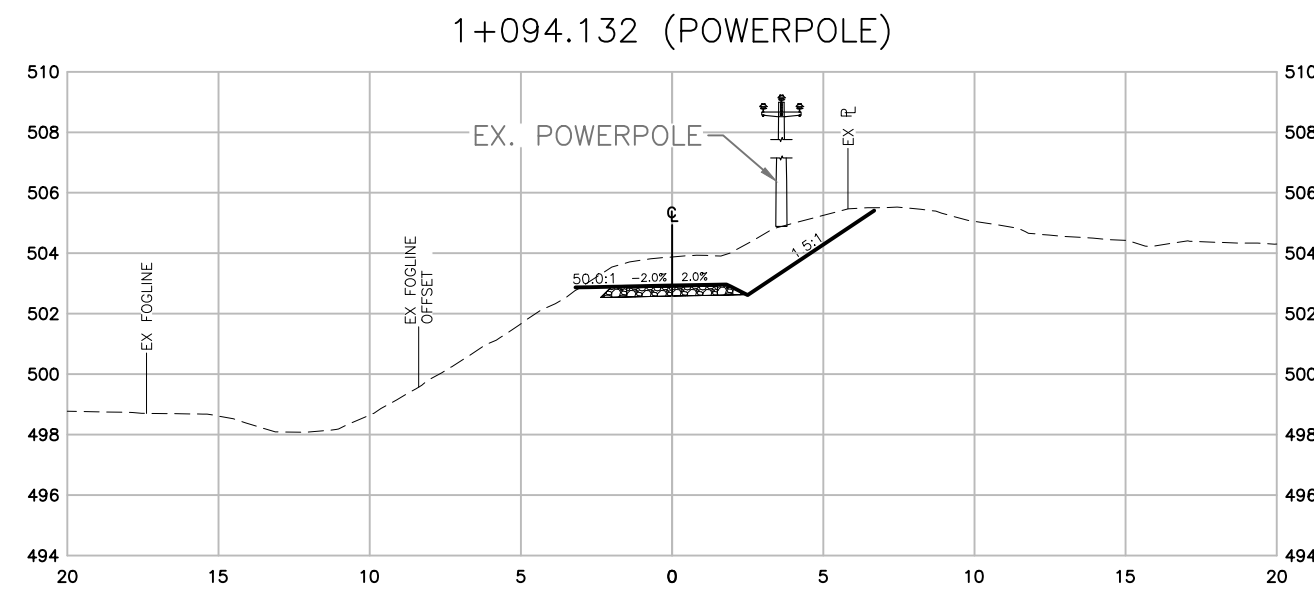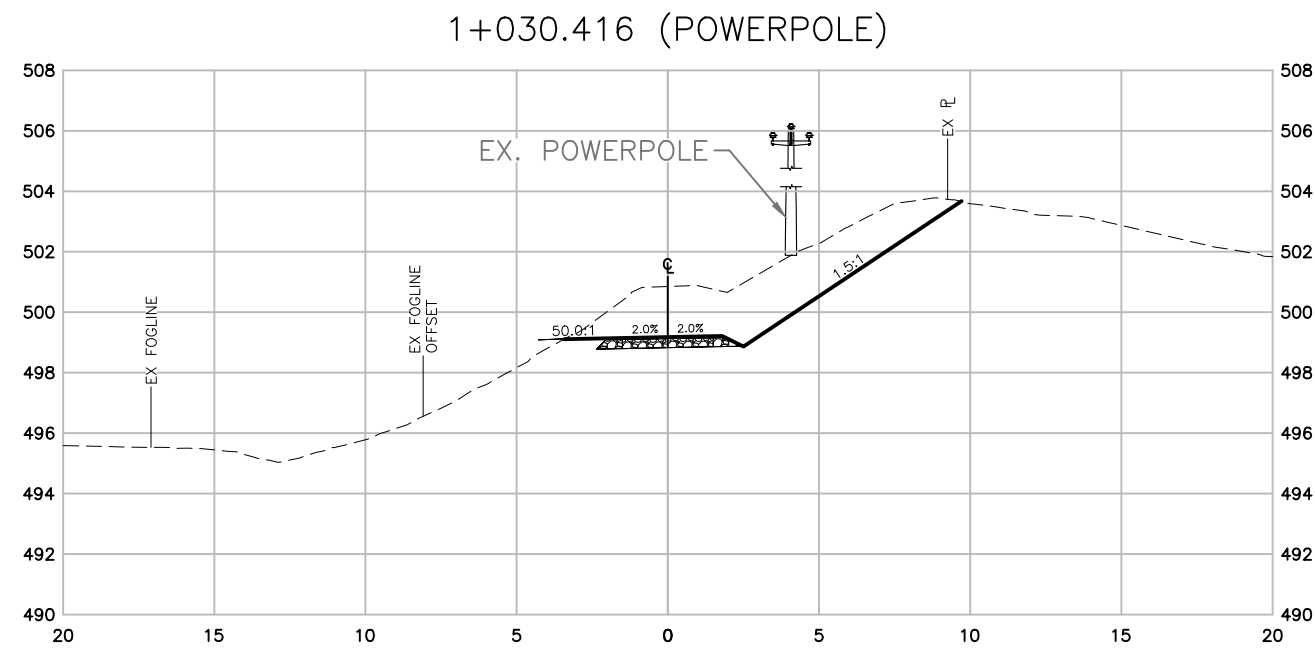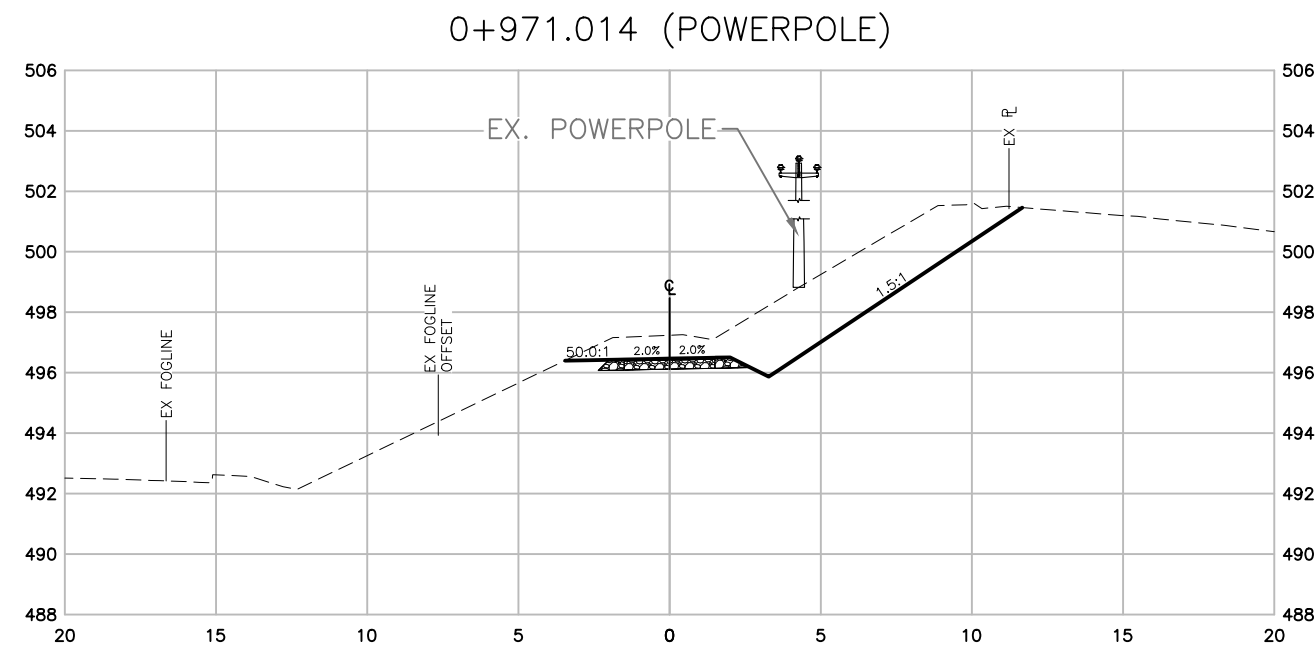

SECTIONS



THIS DRAWING AND DESIGN IS PROTECTED UNDER COPYRIGHT, AND ANY USE, REPRODUCTION OR REVISION IS STRICTLY PROHIBITED WITHOUT THE WRITTEN PERMISSION OF WSP. THE ENGINEER DOES NOT GUARANTEE THE ACCURACY OF THE INFORMATION PROVIDED BY OTHERS. THE DRAWINGS HAVE BEEN PREPARED ONLY FOR GENERAL CONFORMANCE TO THE DRAWING STANDARDS AND INTENT OF THE DESIGN. THE ENGINEER DOES NOT ACCEPT RESPONSIBILITY FOR THEIR ACCURACY. PRIOR TO AND DURING CONSTRUCTION THE CONTRACTOR SHALL VERIFY THE LOCATIONS, DEPTHS, SIZES, CONDITIONS AND TYPES OF EXISTING UTILITIES ON THIS DRAWING (INCLUDING UNDERGROUND, SURFICIAL AND OVERHEAD) AS WELL AS UTILITIES NOT SO SHOWN. ANY DISCREPANCIES FOUND SHALL BE REPORTED IMMEDIATELY TO THE ENGINEER. THE CONTRACTOR WILL BE RESPONSIBLE FOR ANY AND ALL CHANGES TO UTILITIES.

"NOT FOR CONSTRUCTION"
FOR APPROVAL 2021-08-11

DATE	REV	DESCRIPTION	BY	APPR.	DATE	REV	DESCRIPTION	BY	APPR.
2021-05-12	A	FOR REVIEW - 90%	AIP	AK					
2021-08-11	B	FOR APPROVAL - 100%	AIP	AK					

SCALE 1:250
DATE 2021-08-11
APPROVED AK
DESIGN BY AIP
DRAWN BY AIP
CHECKED BY AK




#1-3772, 4TH AVENUE, SMITHERS, BC, V0J 2N0
PHONE (250) 847-1913

MINISTRY OF TRANSPORTATION AND INFRASTRUCTURE
CYCLE 16 DETAILED DESIGN - PHASE 1

SECTIONS - STA 0+920 TO 1+160

REV. No.	B
PROJECT No.	201-11400-01
DRAWING No.	C304

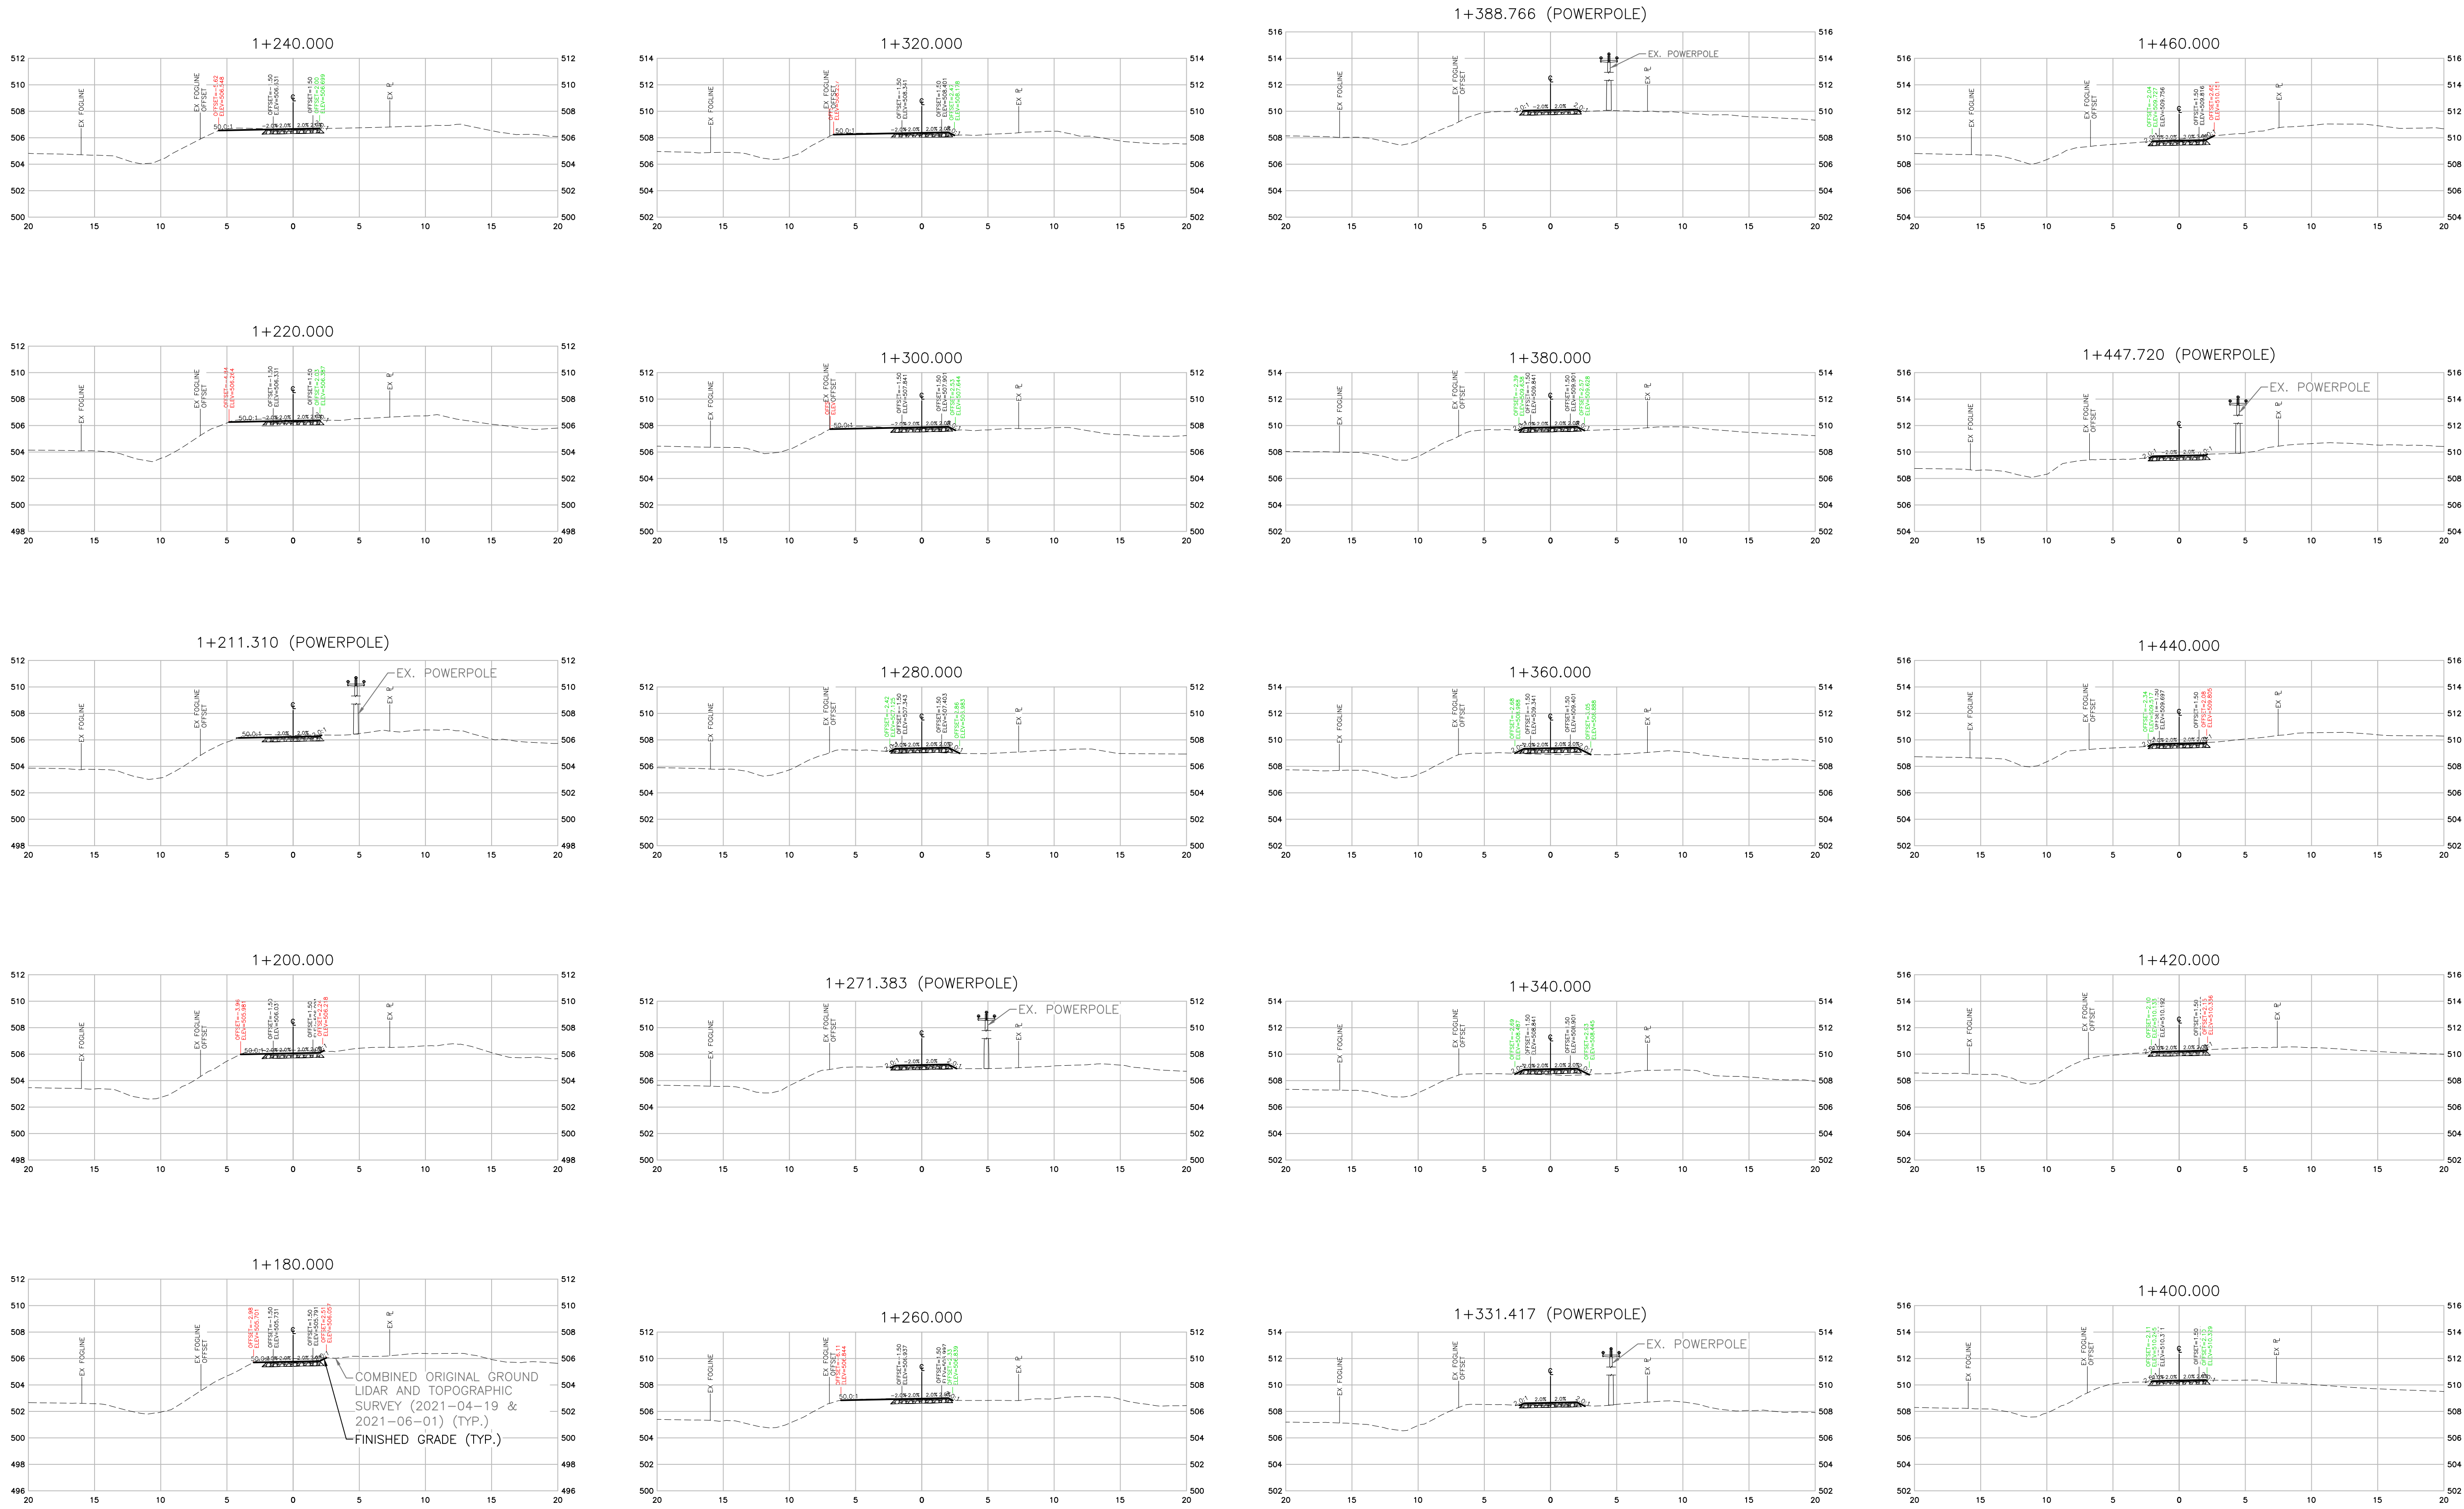

SECTIONS



THIS DRAWING AND DESIGN IS PROTECTED UNDER COPYRIGHT, AND ANY USE, REPRODUCTION OR REVISION IS STRICTLY PROHIBITED WITHOUT THE WRITTEN PERMISSION OF WSP. THE ENGINEER DOES NOT GUARANTEE THE ACCURACY OF THE INFORMATION PROVIDED BY OTHERS. THE DRAWINGS HAVE BEEN PREPARED ONLY FOR GENERAL CONFORMANCE TO THE DRAWING STANDARDS AND INTENT OF THE DESIGN. THE ENGINEER DOES NOT ACCEPT RESPONSIBILITY FOR THEIR ACCURACY. PRIOR TO AND DURING CONSTRUCTION THE CONTRACTOR SHALL VERIFY THE LOCATIONS, DEPTHS, SIZES, CONDITIONS AND TYPES OF EXISTING UTILITIES ON THIS DRAWING (INCLUDING UNDERGROUND, SURFICIAL AND OVERHEAD) AS WELL AS UTILITIES NOT SHOWN. ANY DISCREPANCIES FOUND SHALL BE REPORTED IMMEDIATELY TO THE ENGINEER. THE CONTRACTOR WILL BE RESPONSIBLE FOR ANY AND ALL DAMAGES TO UTILITIES.

"NOT FOR CONSTRUCTION"
FOR APPROVAL 2021-08-11





















DATE	REV	DESCRIPTION	BY	APPR.	DATE	REV	DESCRIPTION	BY	APPR.
2021-05-12	A	FOR REVIEW - 90%	AIP	AK					
2021-08-11	B	FOR APPROVAL - 100%	AIP	AK					

SCALE 1:250
DATE 2021-08-11
APPROVED AK
DESIGN BY AIP
DRAWN BY AIP
CHECKED BY AK

wsp
#1-3772, 4TH AVENUE, SMITHERS, BC, V0J 2N0
PHONE (250) 847-1913
MINISTRY OF TRANSPORTATION AND INFRASTRUCTURE
CYCLE 16 DETAILED DESIGN - PHASE 1
SECTIONS - STA 1+180 TO 1+460

REV. No. B
PROJECT No. 201-11400-01
DRAWING No. C305

N:\201-11400-01 Cycle 16 Trail\03 Cof\Cycle 16 Pathway Phase 1\201-11400-01 W02 SECTIONS.dwg Plotted 11 August 2021

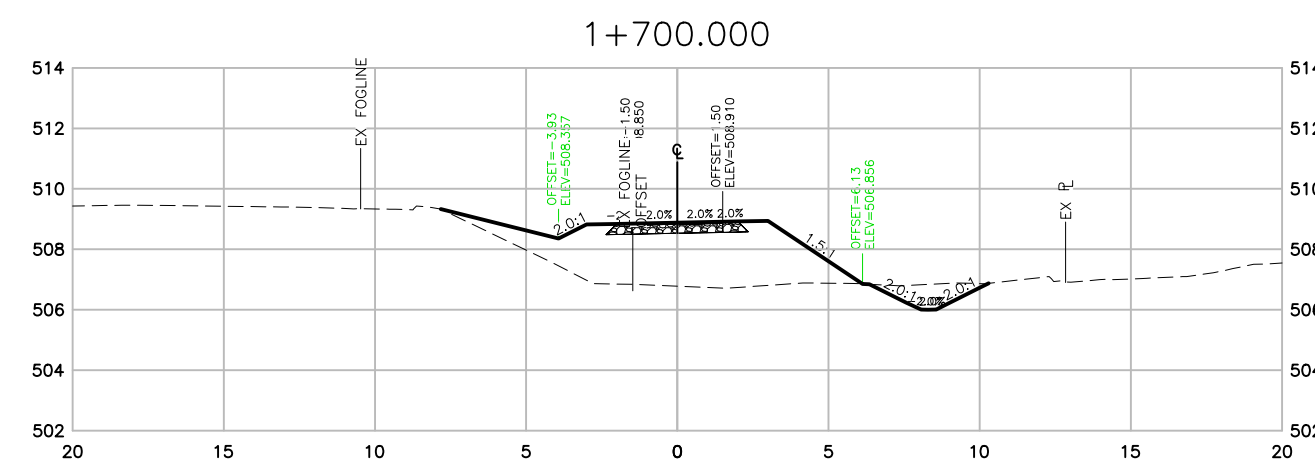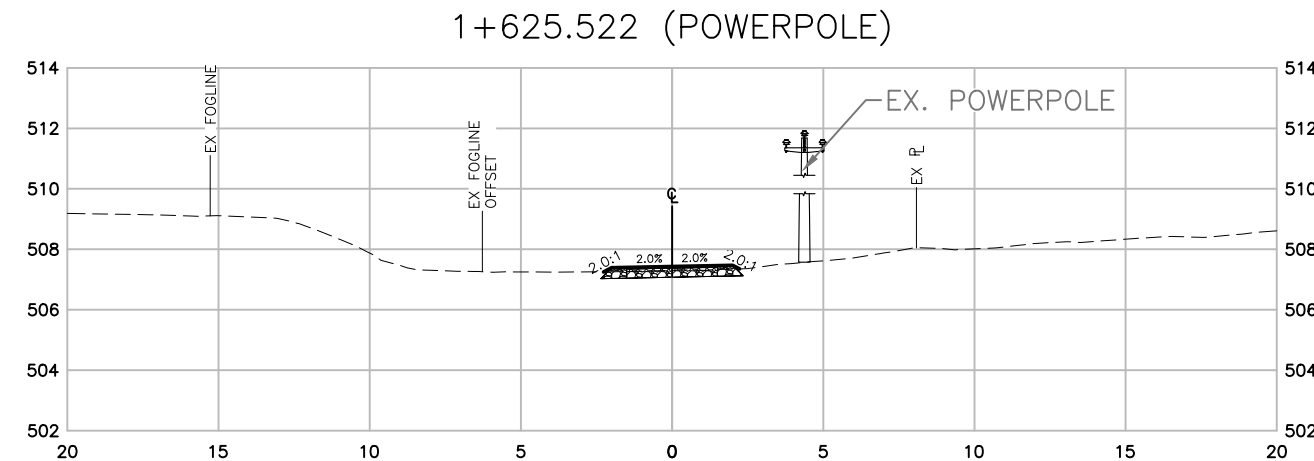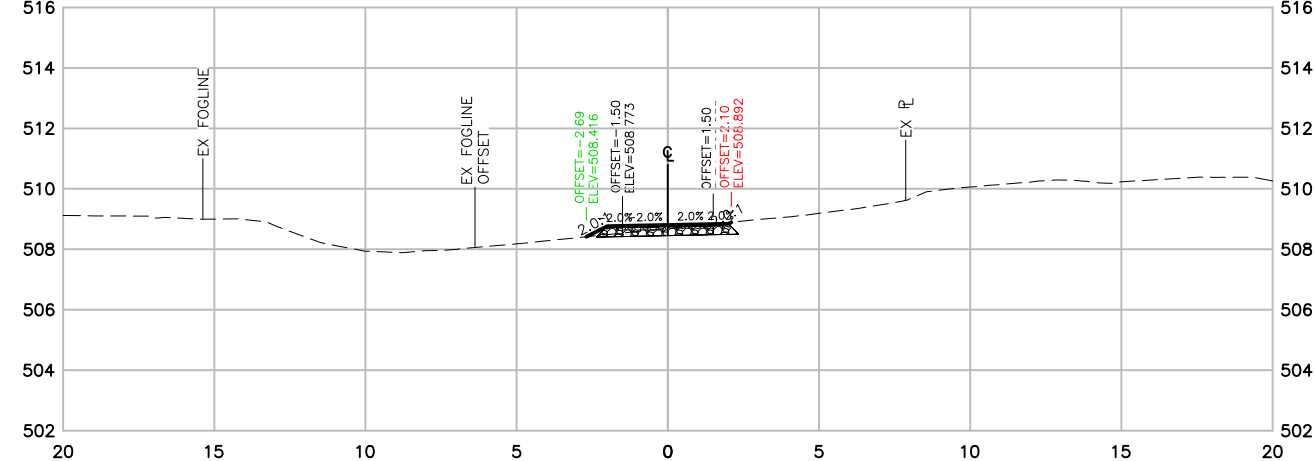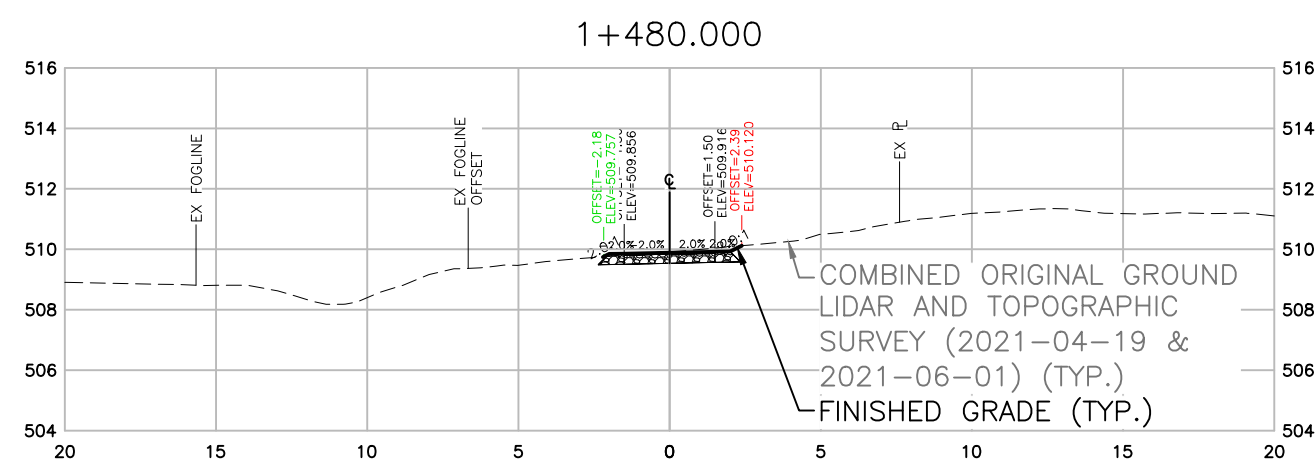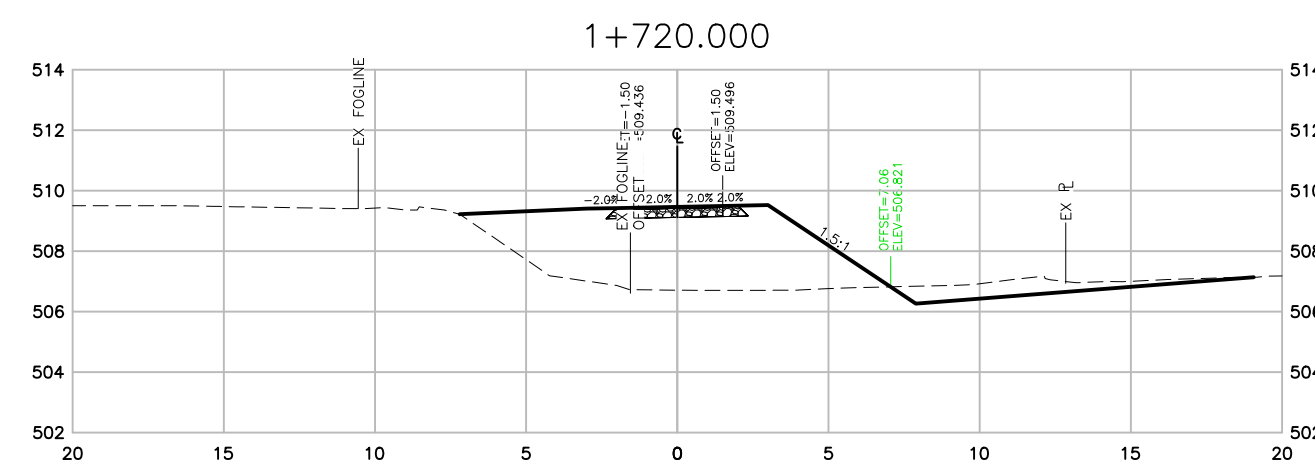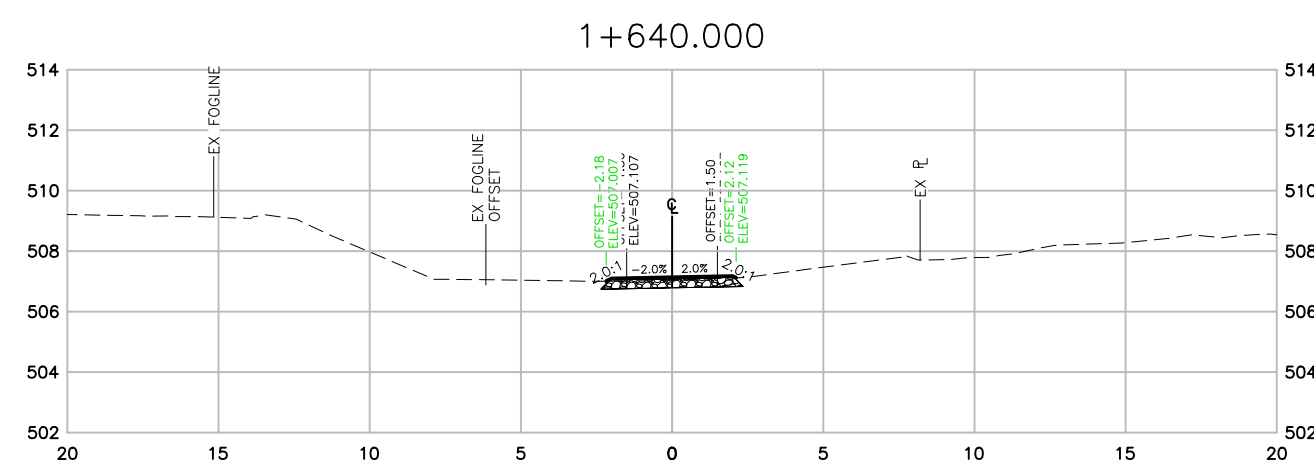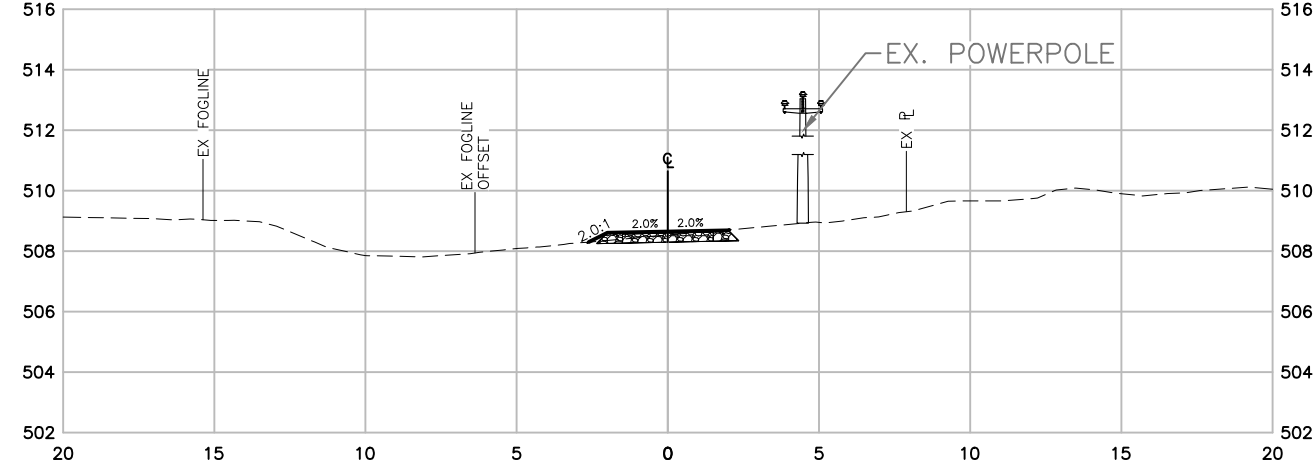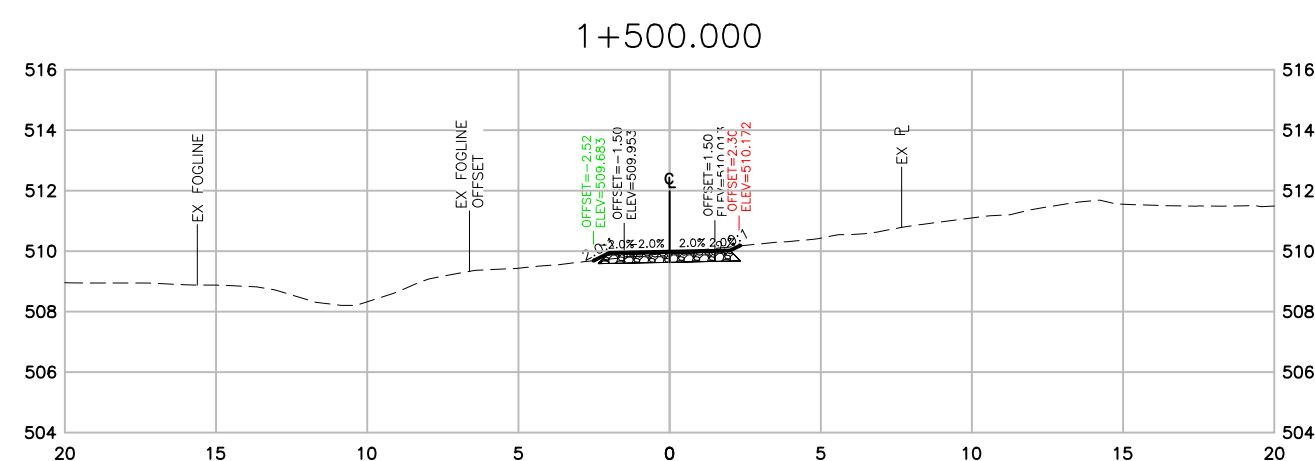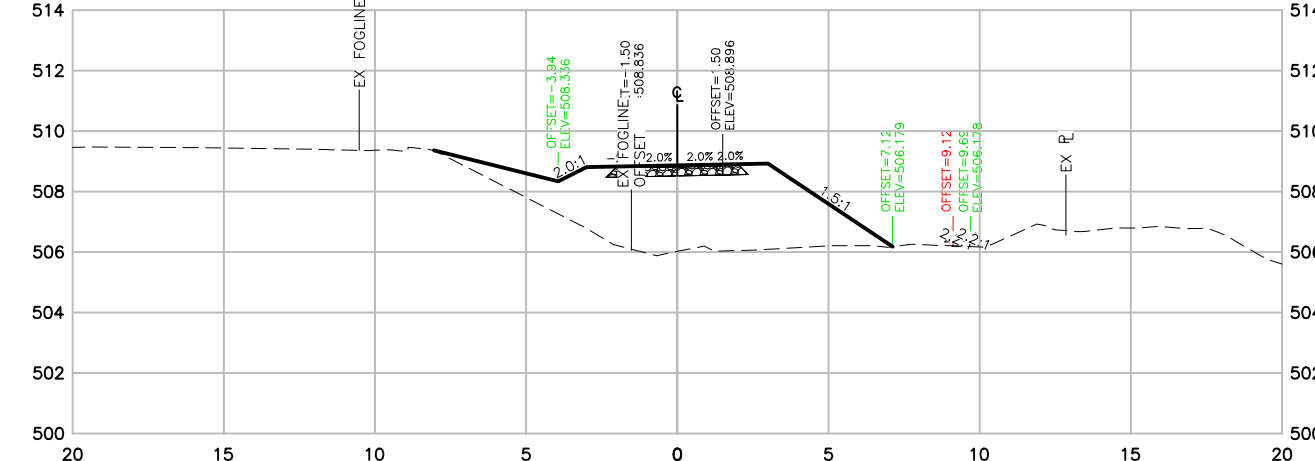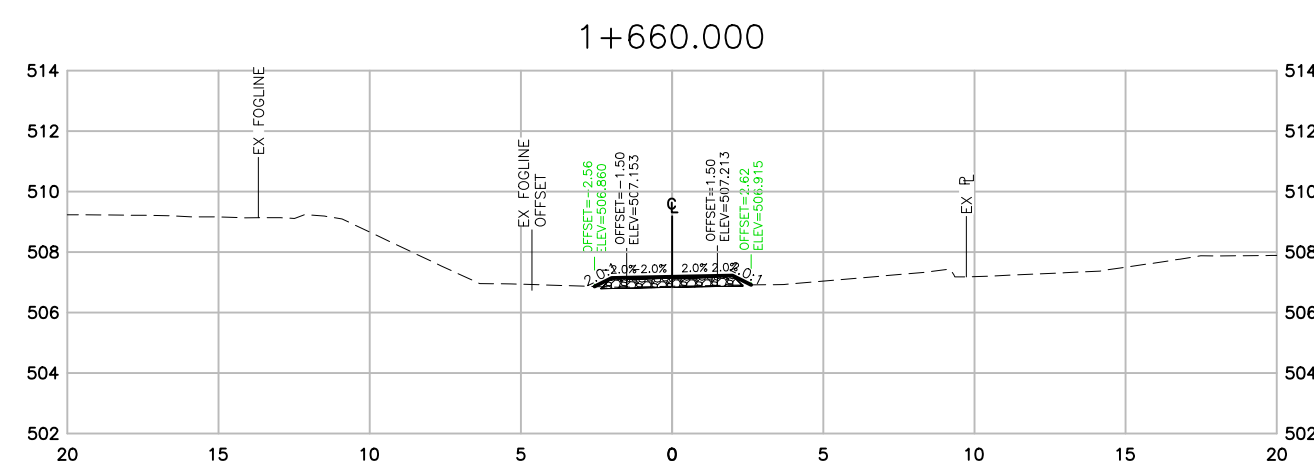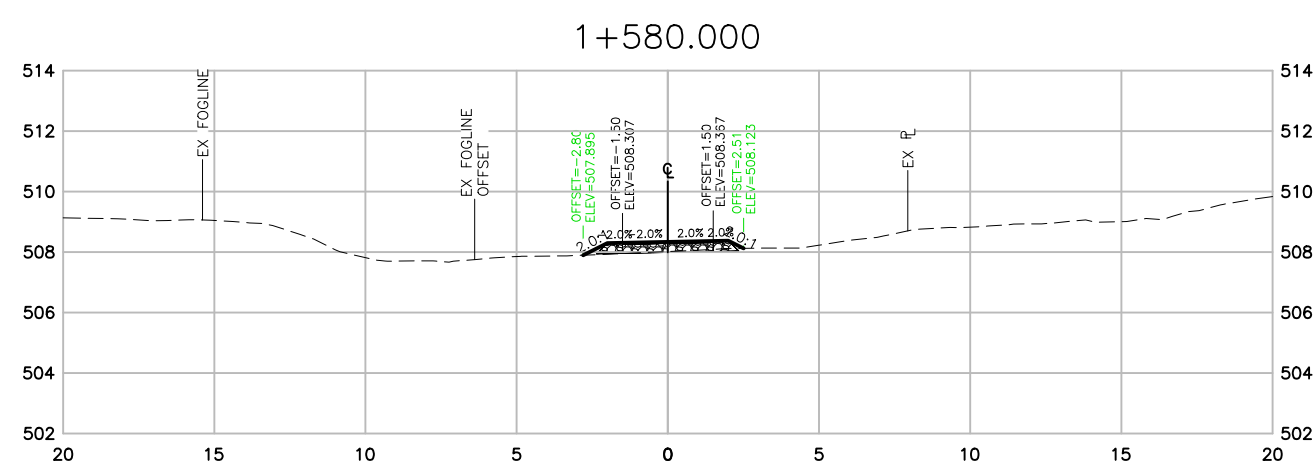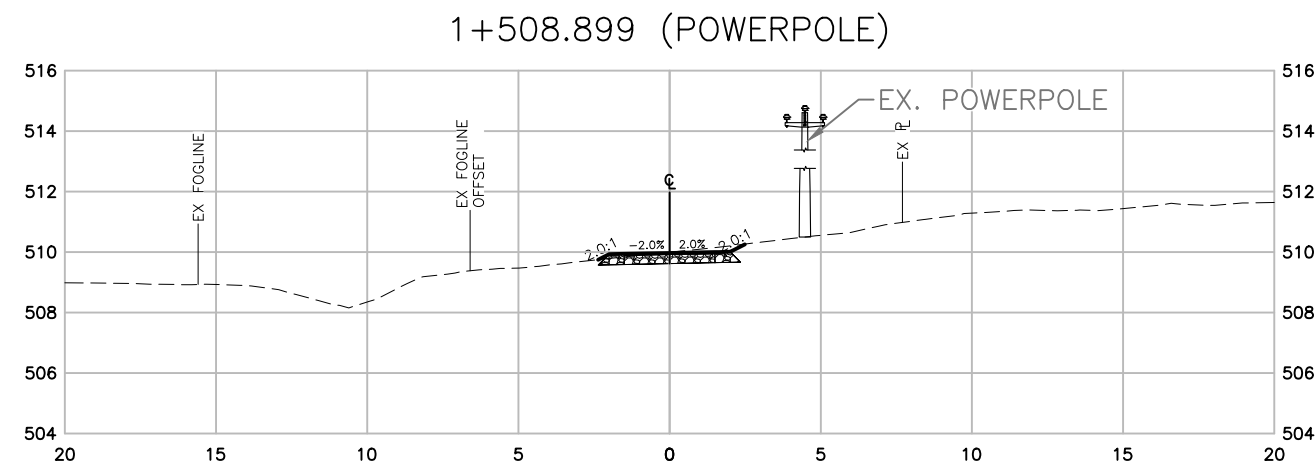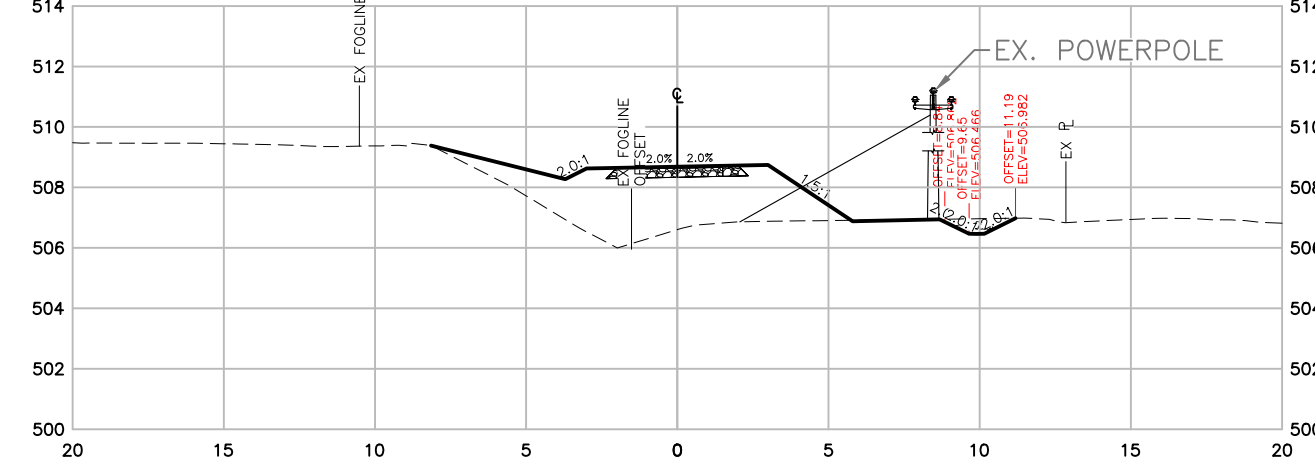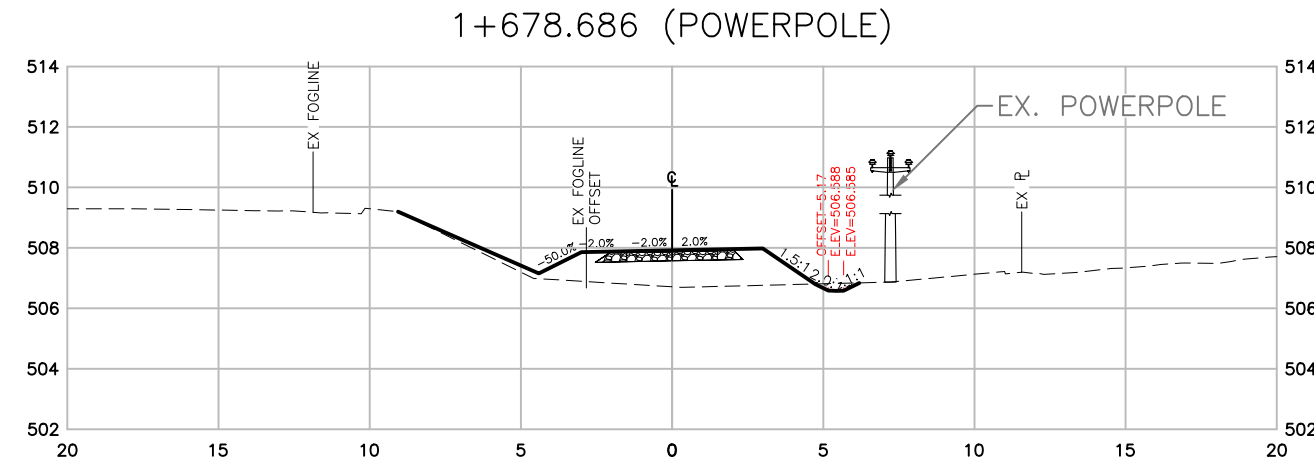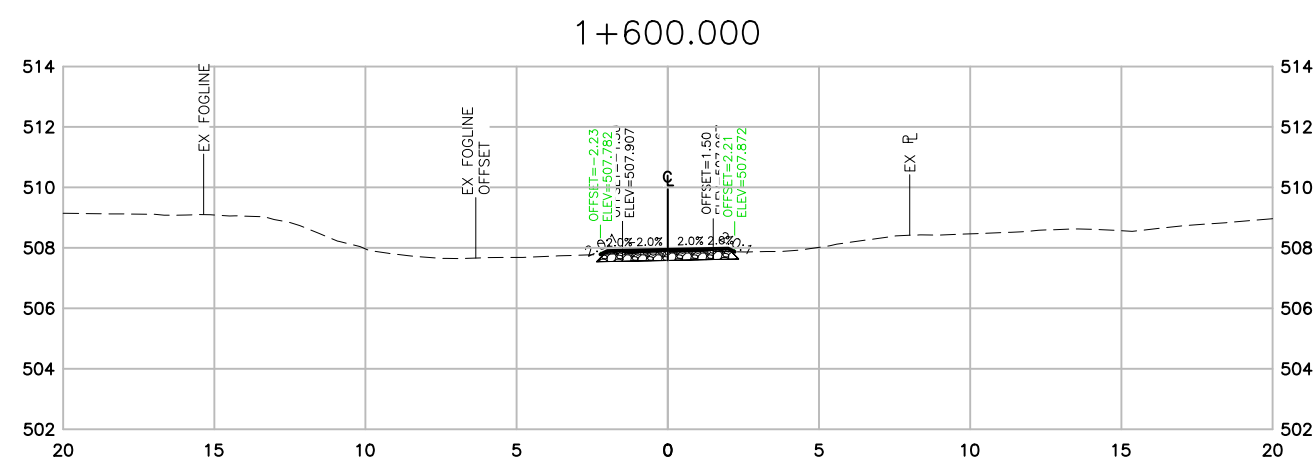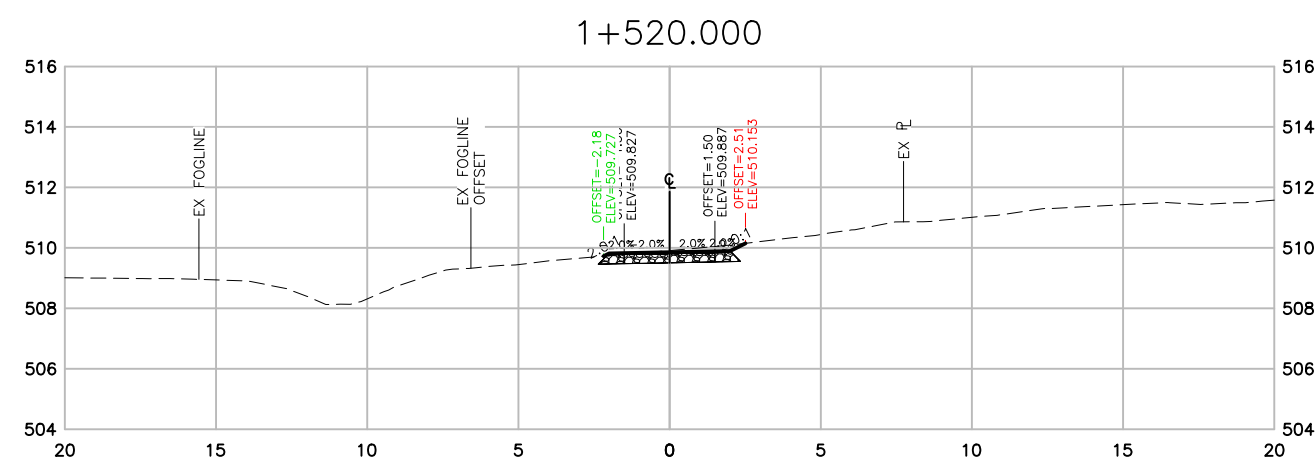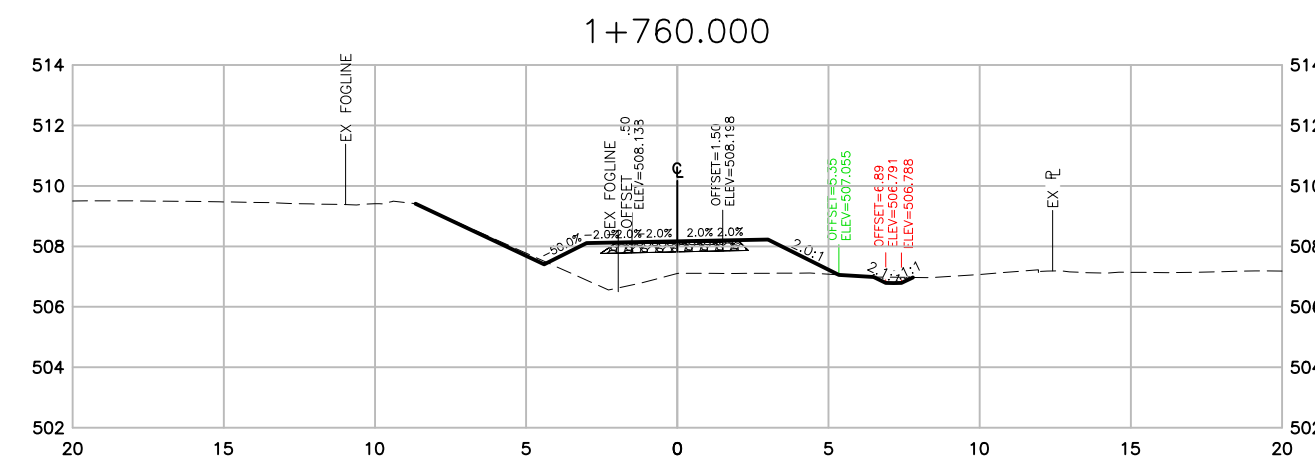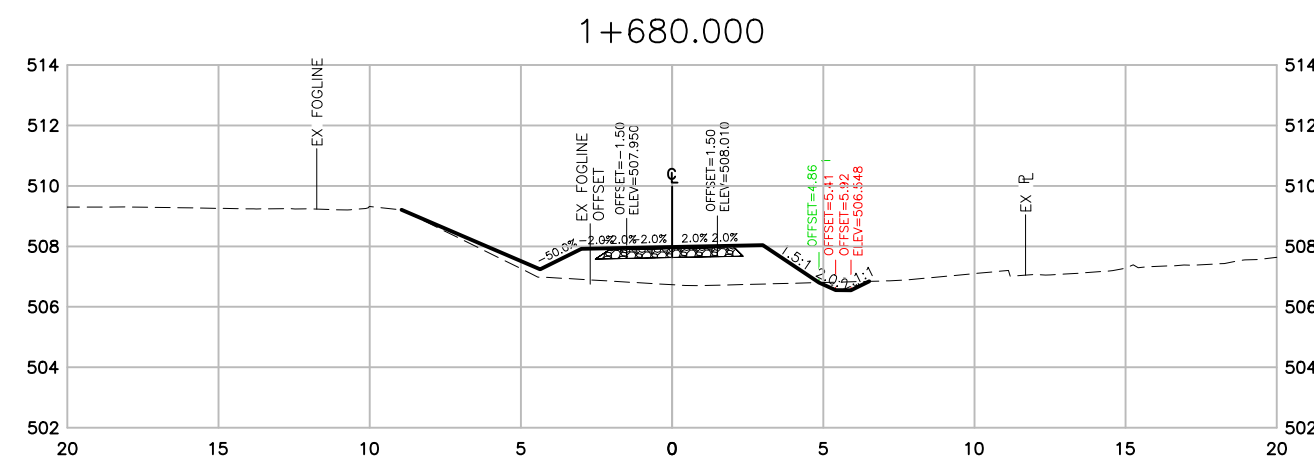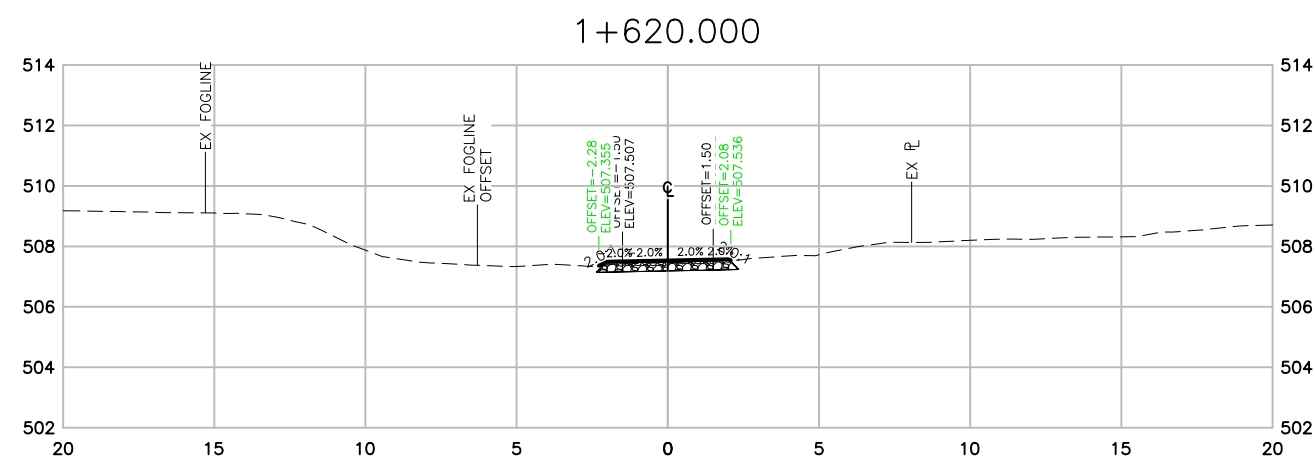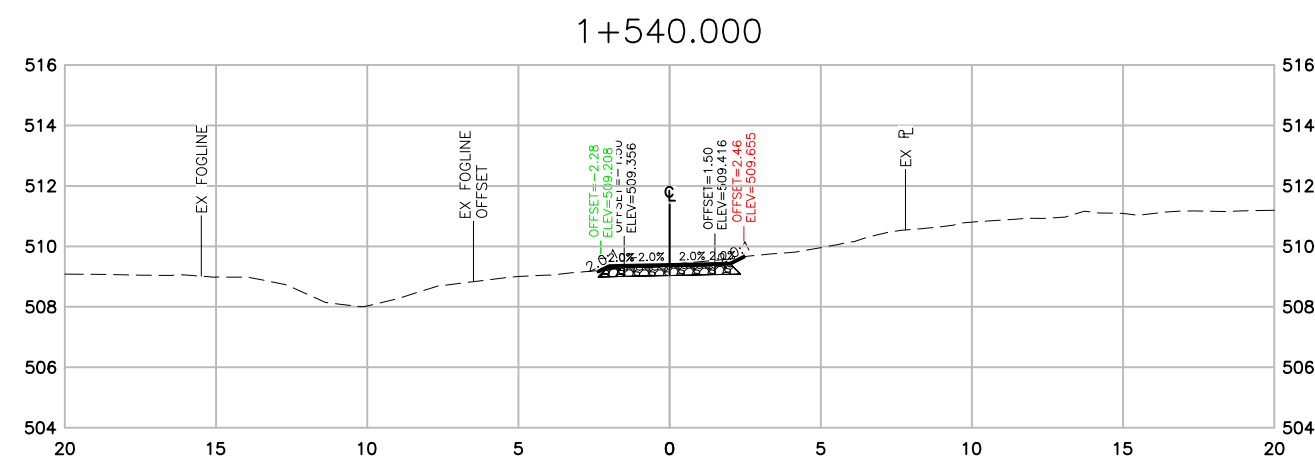

SECTIONS

0 5 15m
1:250

THIS DRAWING AND DESIGN IS PROTECTED UNDER COPYRIGHT, AND ANY USE, REPRODUCTION OR REVISION IS STRICTLY PROHIBITED WITHOUT THE WRITTEN PERMISSION OF WSP. THE ENGINEER DOES NOT GUARANTEE THE ACCURACY OF THE INFORMATION PROVIDED BY OTHERS. THE DRAWINGS HAVE BEEN PREPARED ONLY FOR GENERAL CONFORMANCE TO THE DRAWING STANDARDS AND INTENT OF THE DESIGN. THE ENGINEER DOES NOT ACCEPT RESPONSIBILITY FOR THEIR ACCURACY. PRIOR TO AND DURING CONSTRUCTION THE CONTRACTOR SHALL VERIFY THE LOCATION, DEPTH, SIZE, CONDITION AND TYPE OF EXISTING UTILITIES ON THIS DRAWING (INCLUDING UNDERGROUND, SURFICIAL AND OVERHEAD) AS WELL AS UTILITIES NOT SHOWN. ANY DISCREPANCIES FOUND SHALL BE REPORTED IMMEDIATELY TO THE ENGINEER. THE CONTRACTOR WILL BE RESPONSIBLE FOR ANY AND ALL DAMAGE TO UTILITIES.

"NOT FOR CONSTRUCTION"
FOR APPROVAL 2021-08-11

DATE	REV	DESCRIPTION	BY	APPR.
2021-05-12	A	FOR REVIEW - 90%	AIP	AK
2021-08-11	B	FOR APPROVAL - 100%	AIP	AK

DATE	REV	DESCRIPTION	BY	APPR.

























DATE	REV	DESCRIPTION	BY	APPR.

DATE	REV	DESCRIPTION	BY	APPR.

SCALE	1:250
DATE	2021-08-11
APPROVED	AK
DESIGN BY	AIP
DRAWN BY	AIP
CHECKED BY	AK

	#1-3772, 4TH AVENUE, SMITHERS, BC, V0J 2N0 PHONE: (250) 847-1913
MINISTRY OF TRANSPORTATION AND INFRASTRUCTURE CYCLE 16 DETAILED DESIGN - PHASE 1	
SECTIONS - STA 1+480 TO 1+760	

REV. No.	B
PROJECT No.	201-11400-01
DRAWING No.	C306

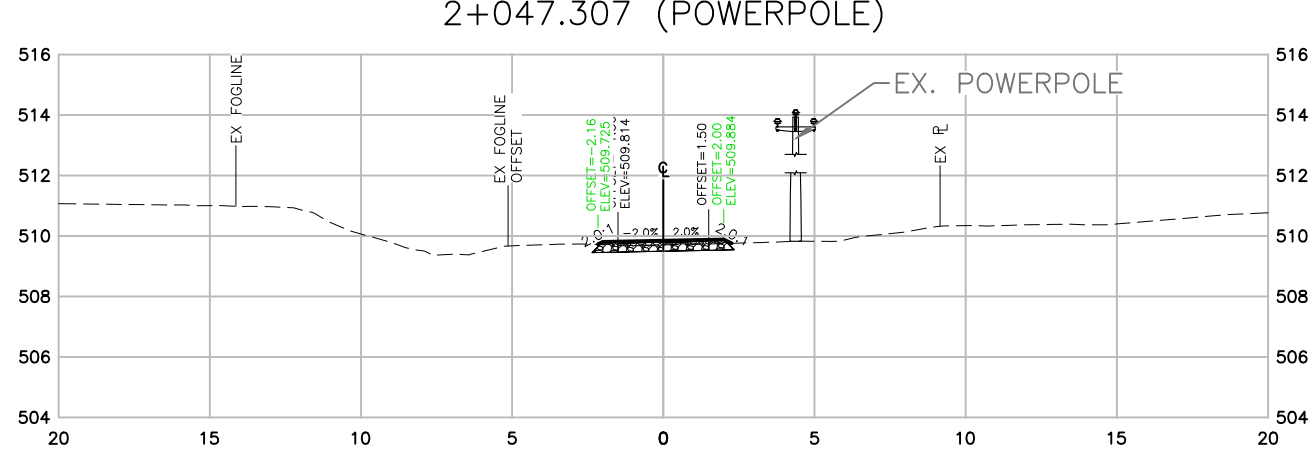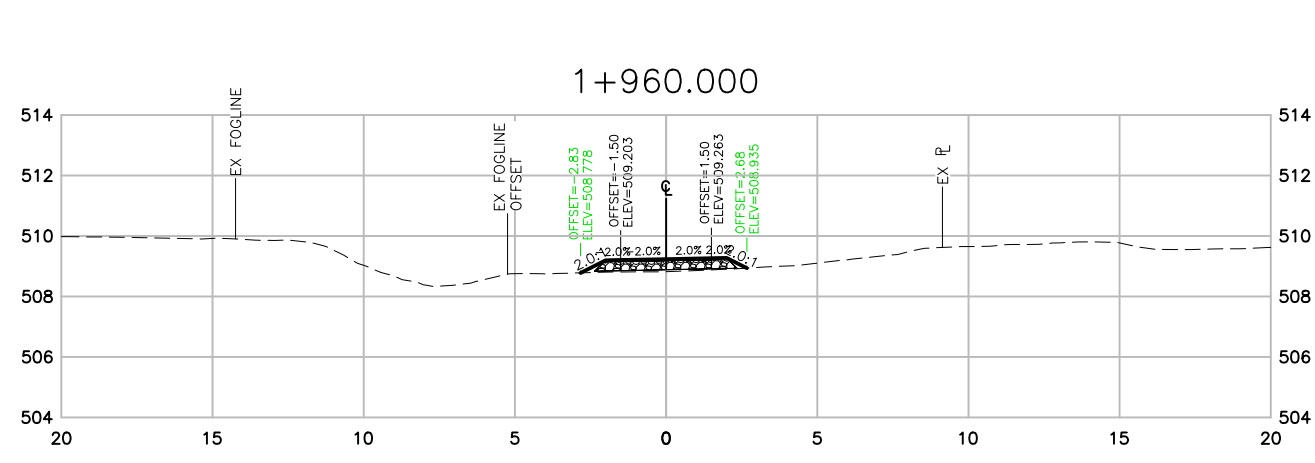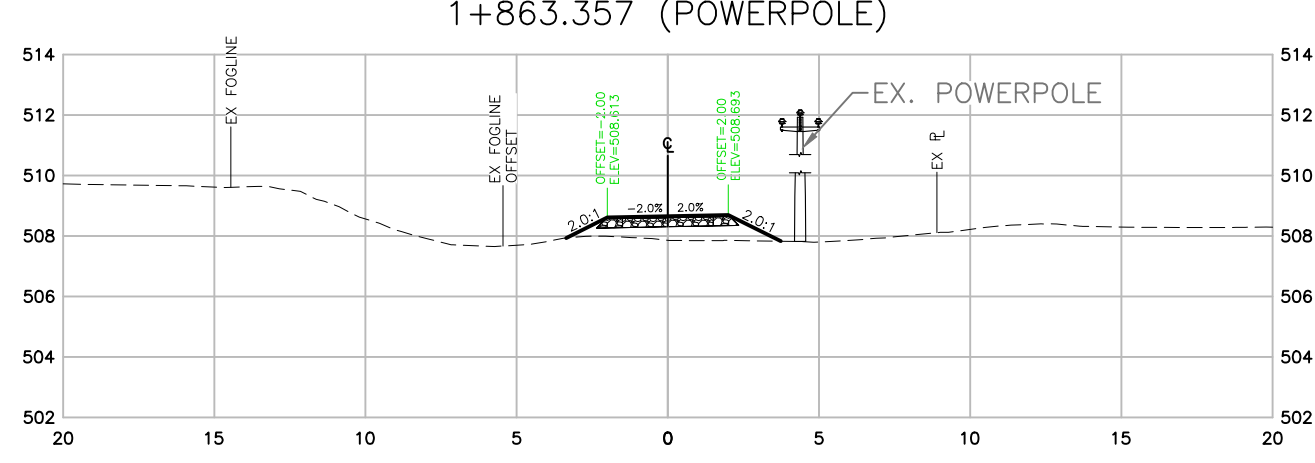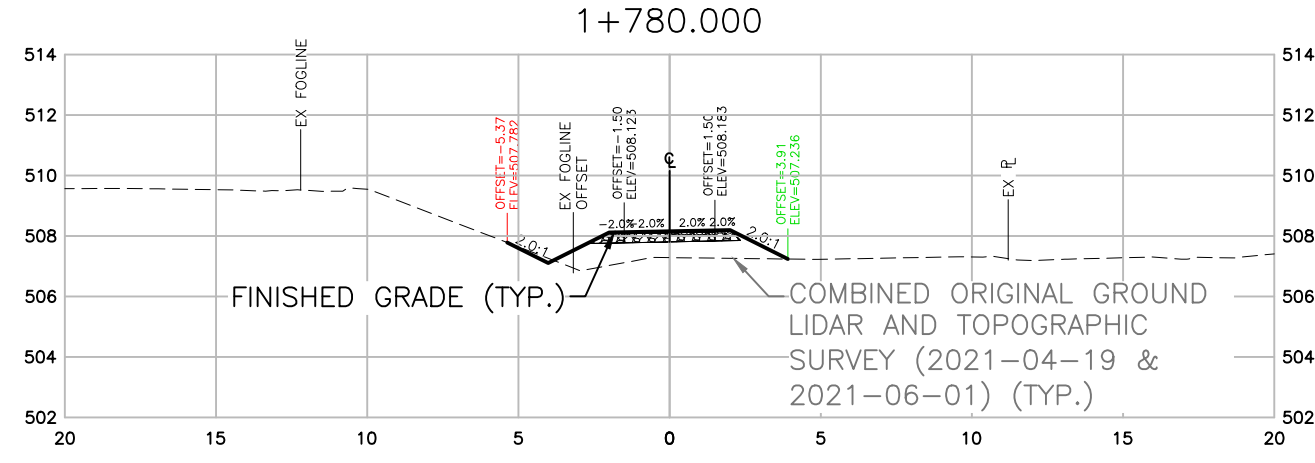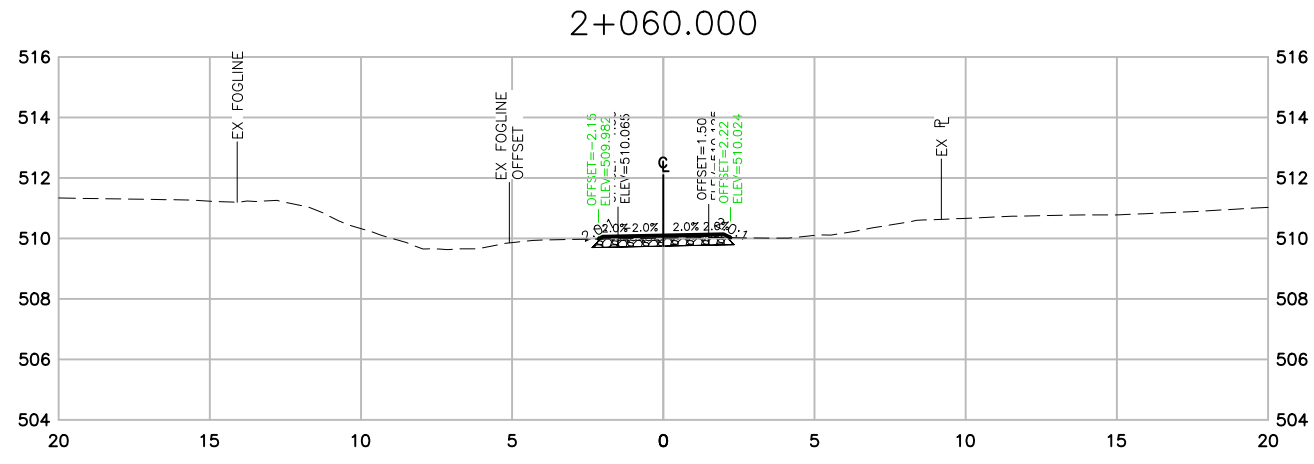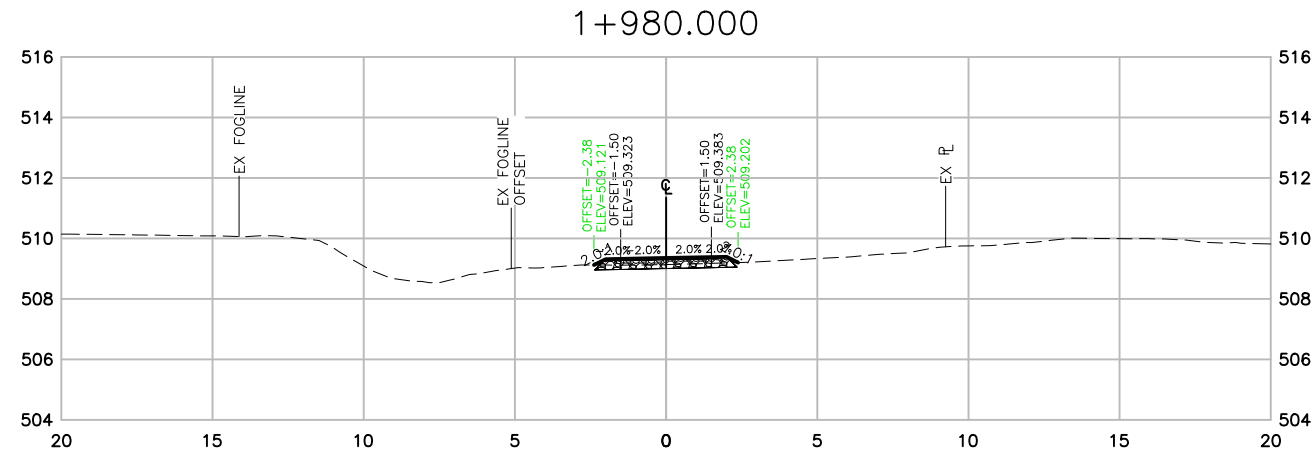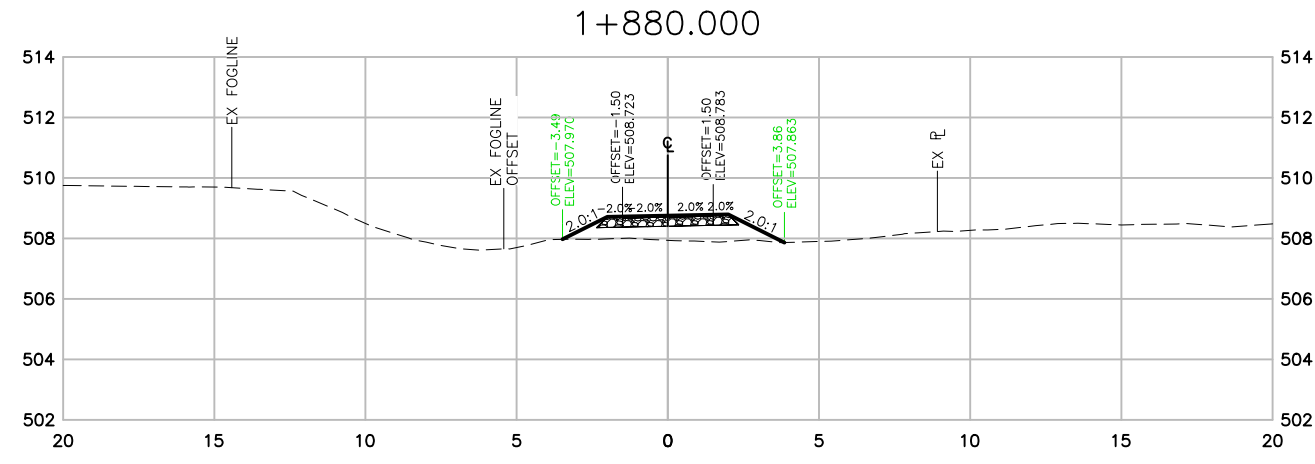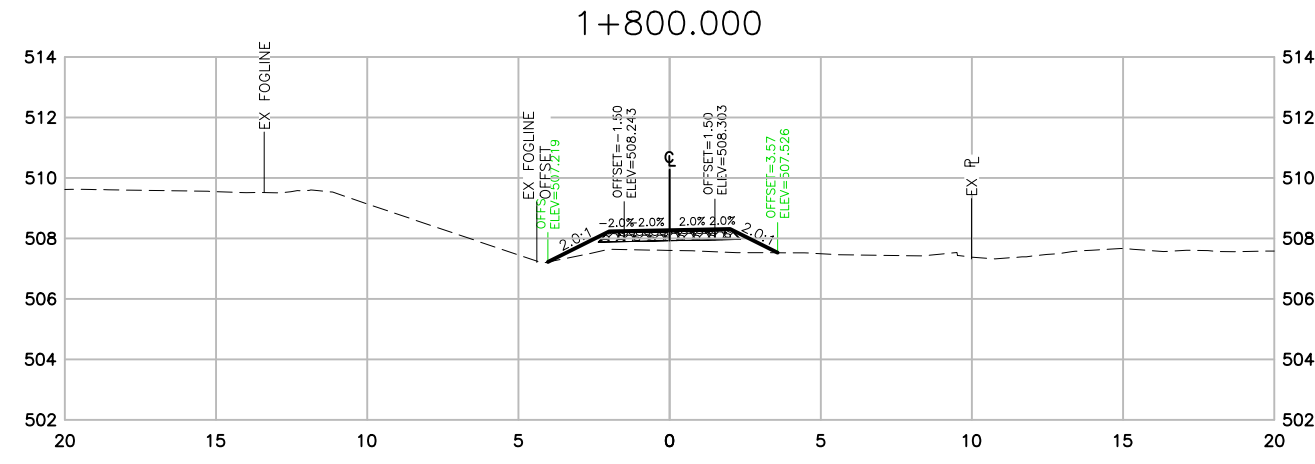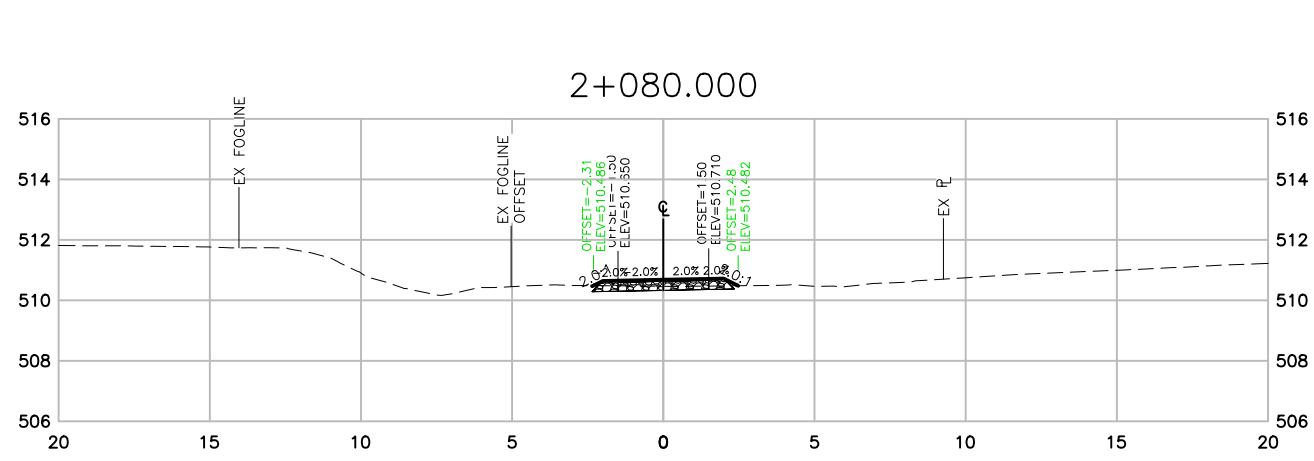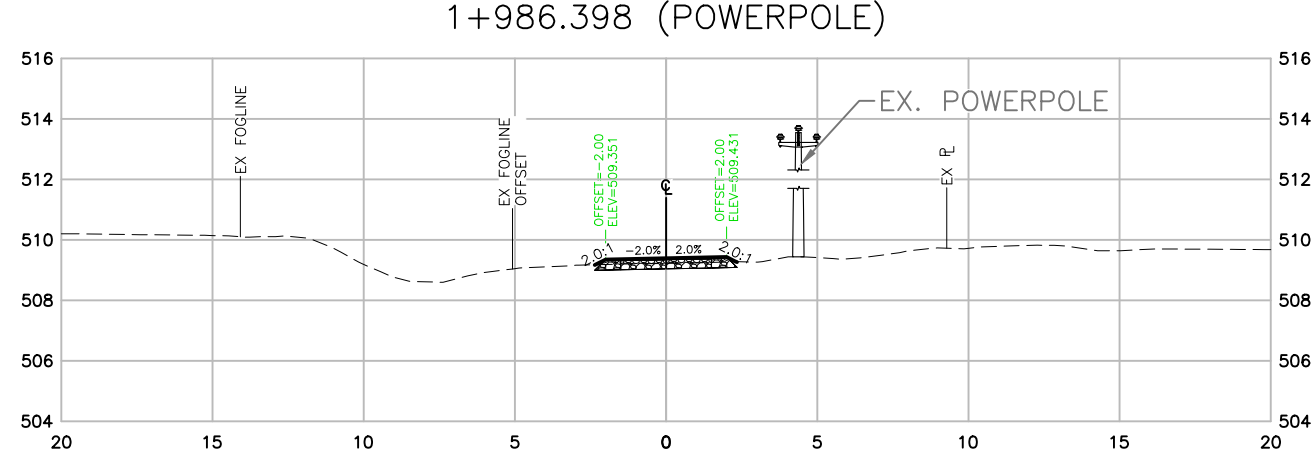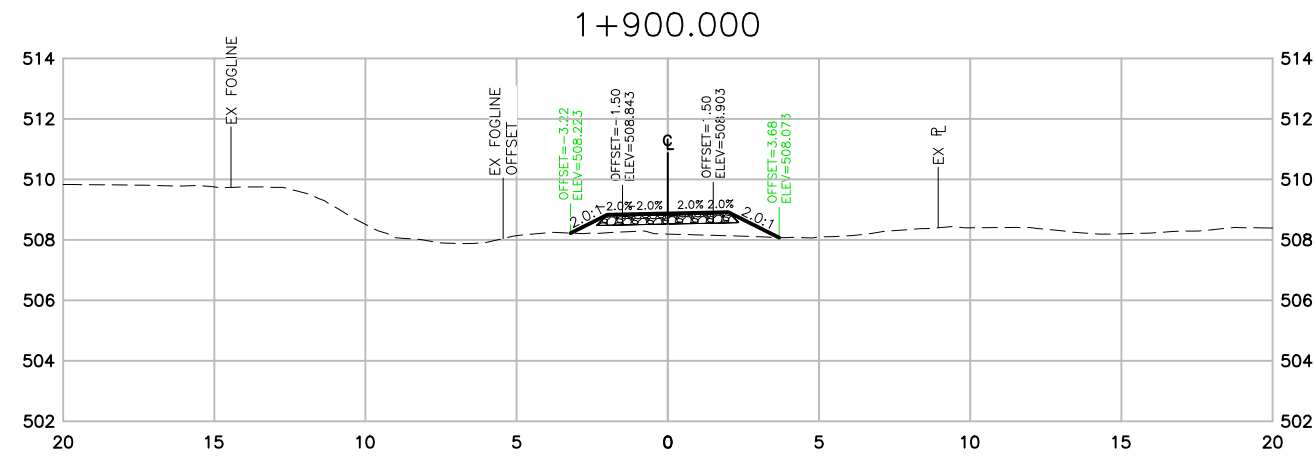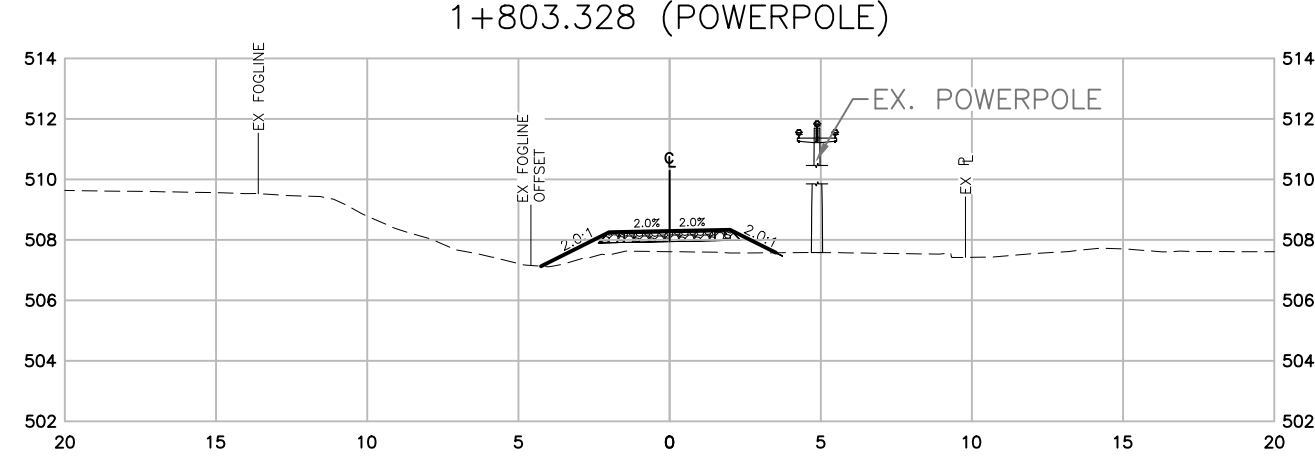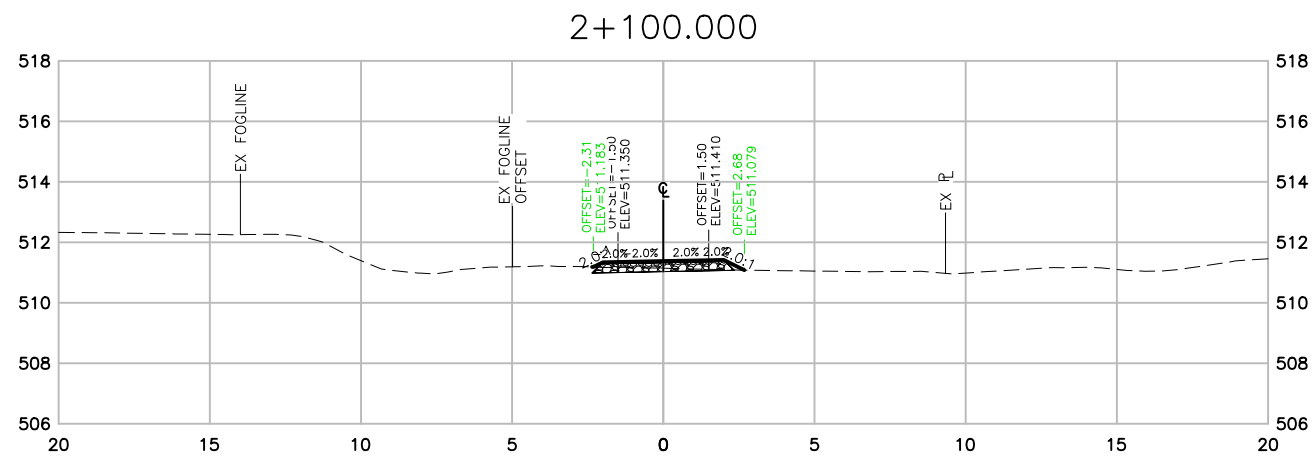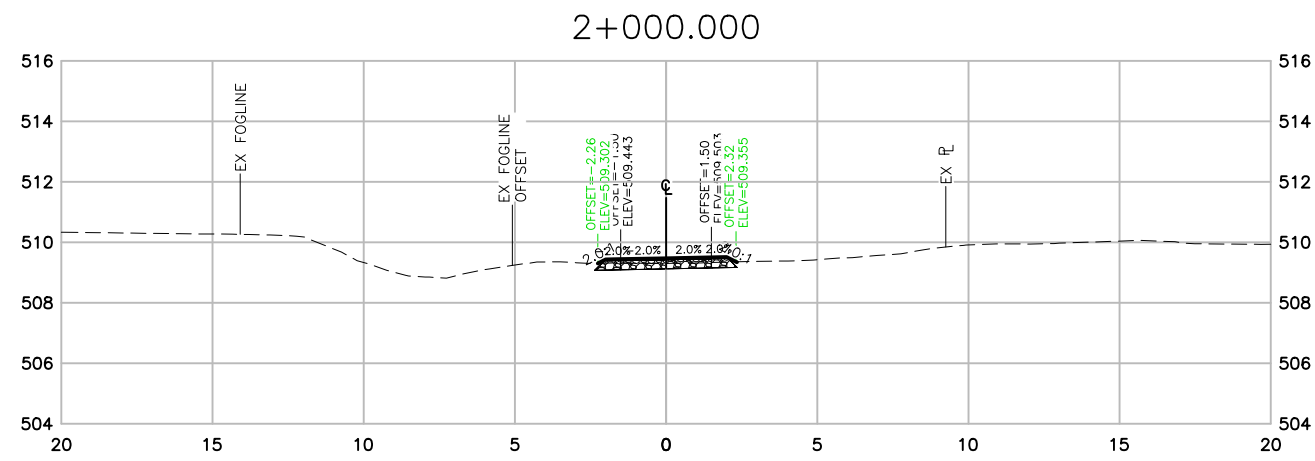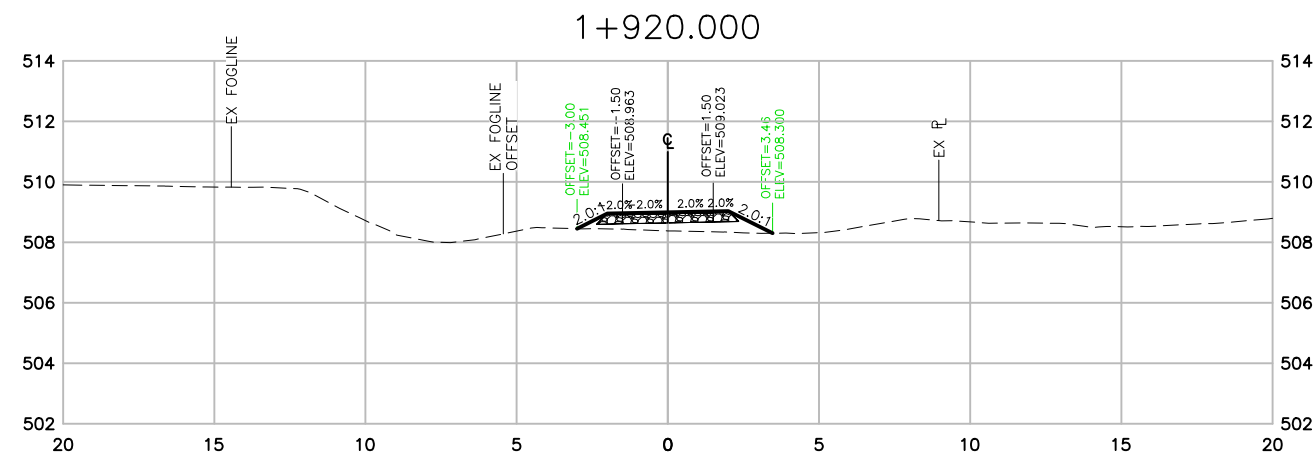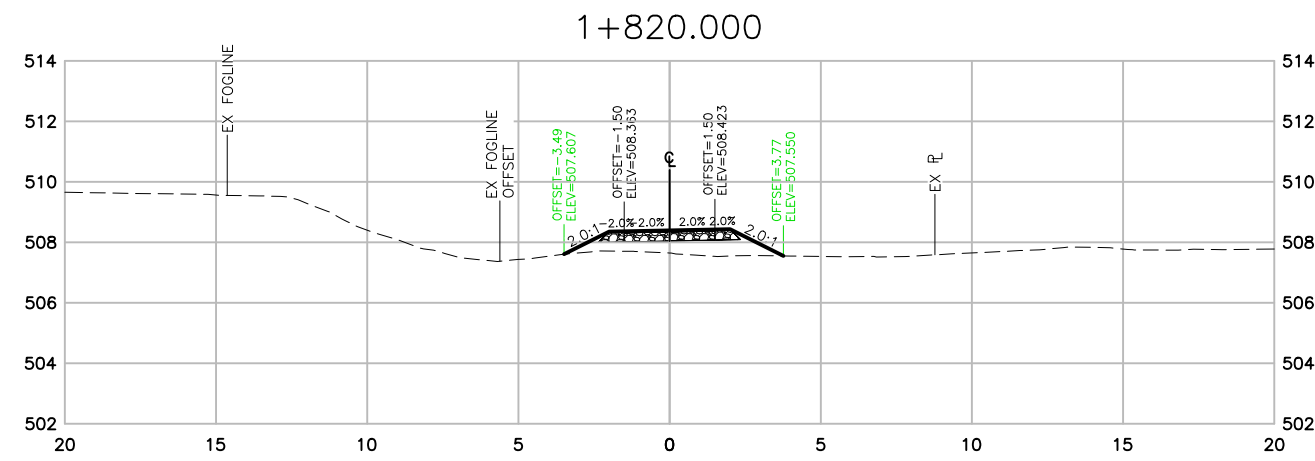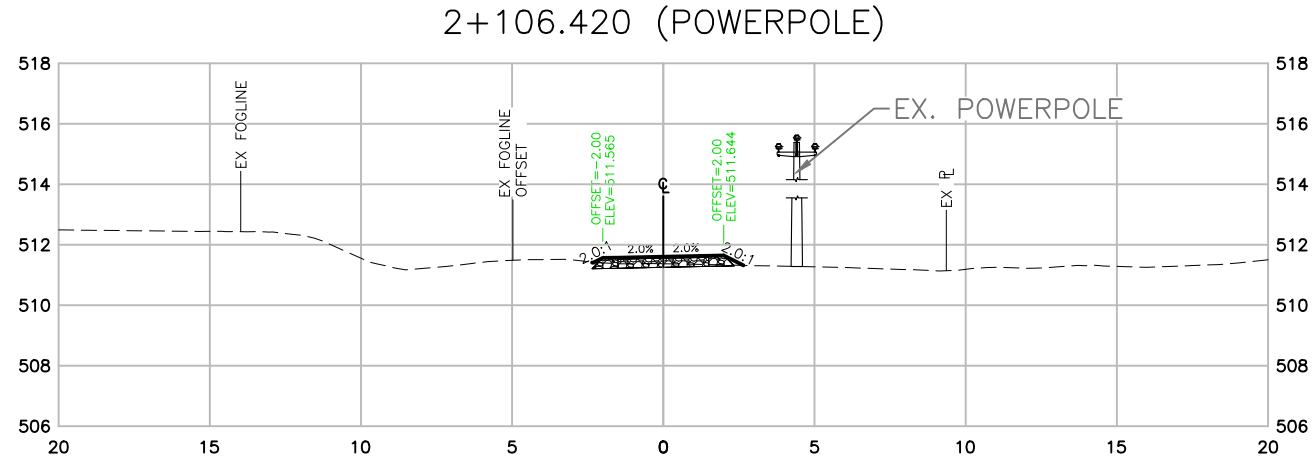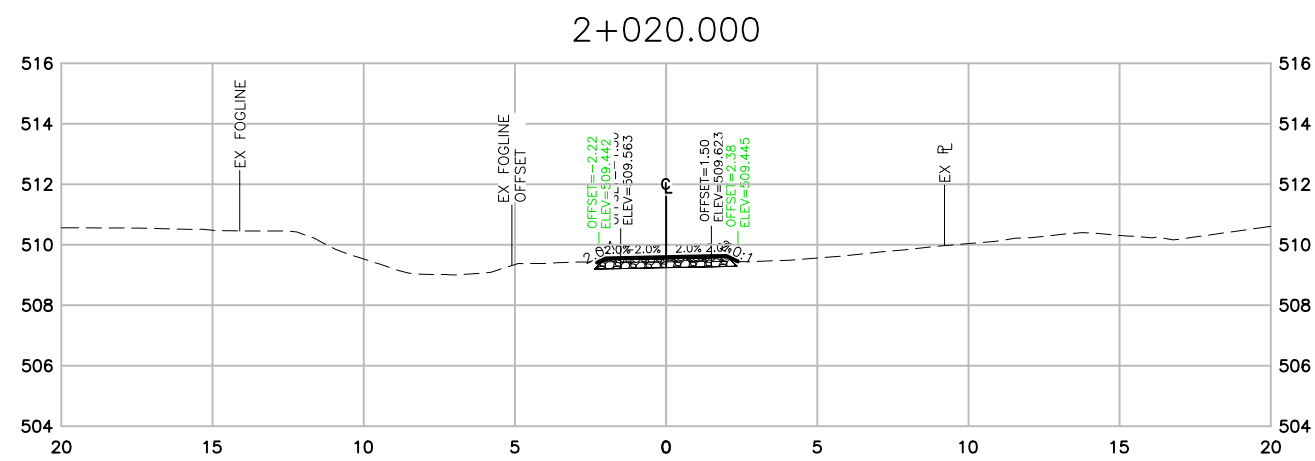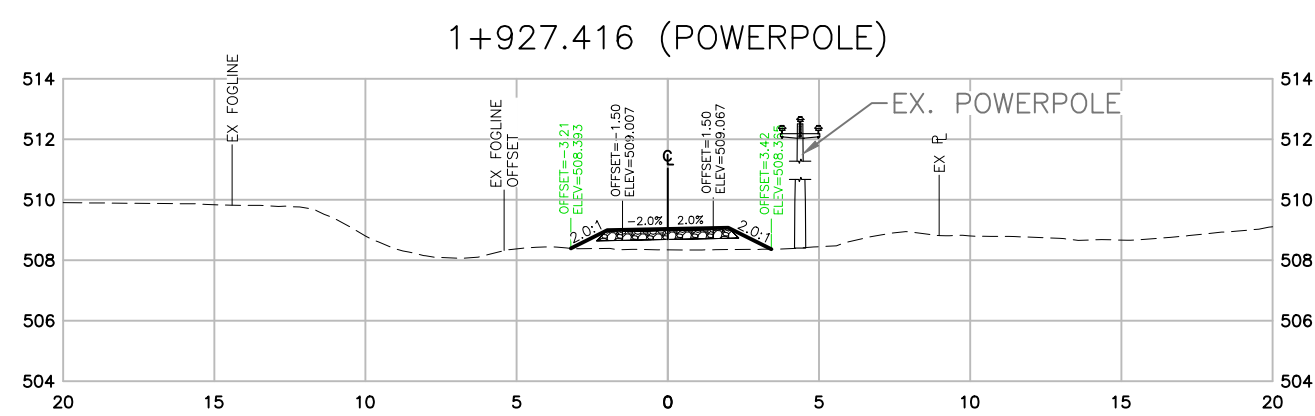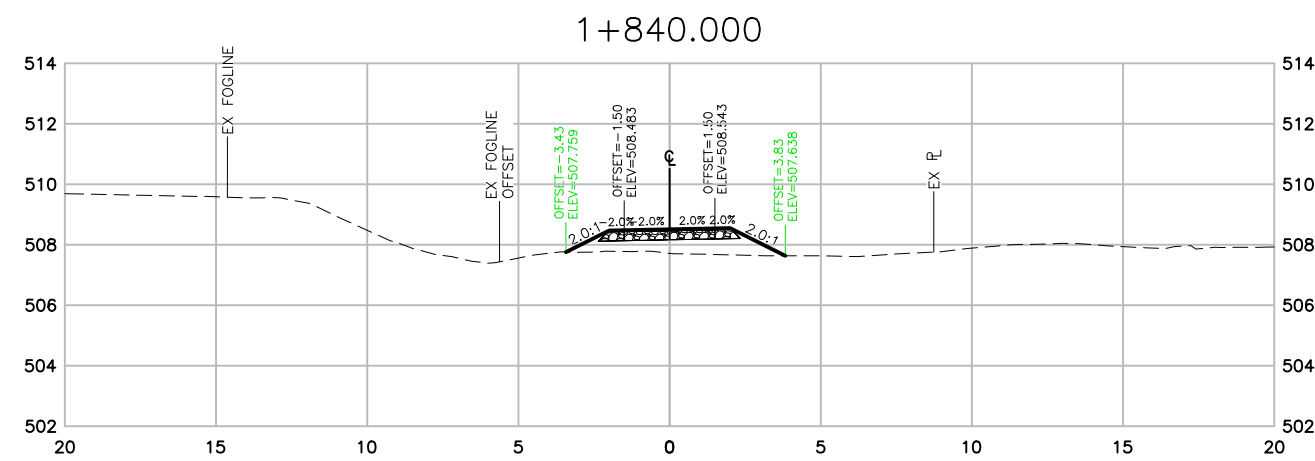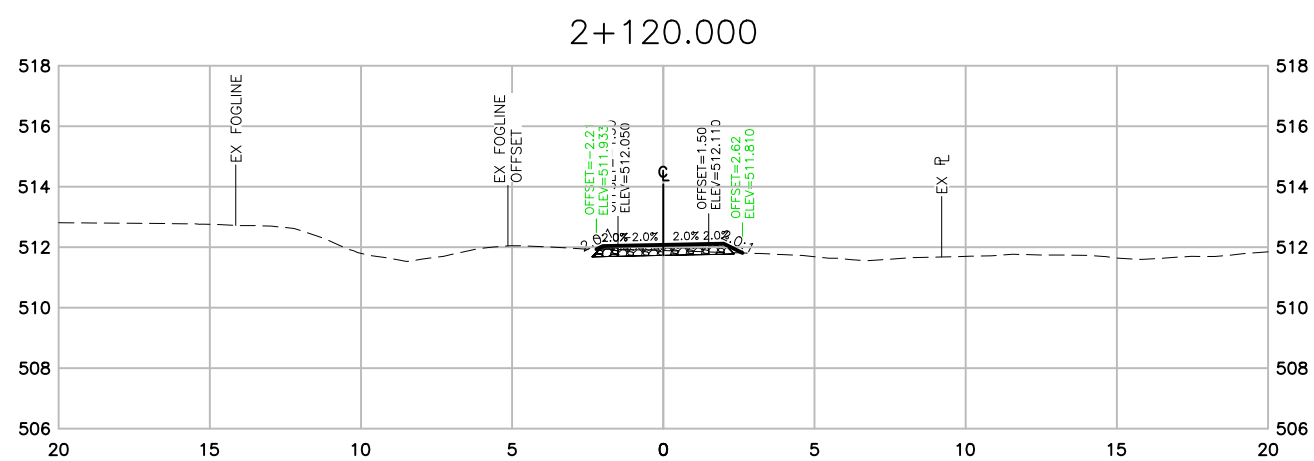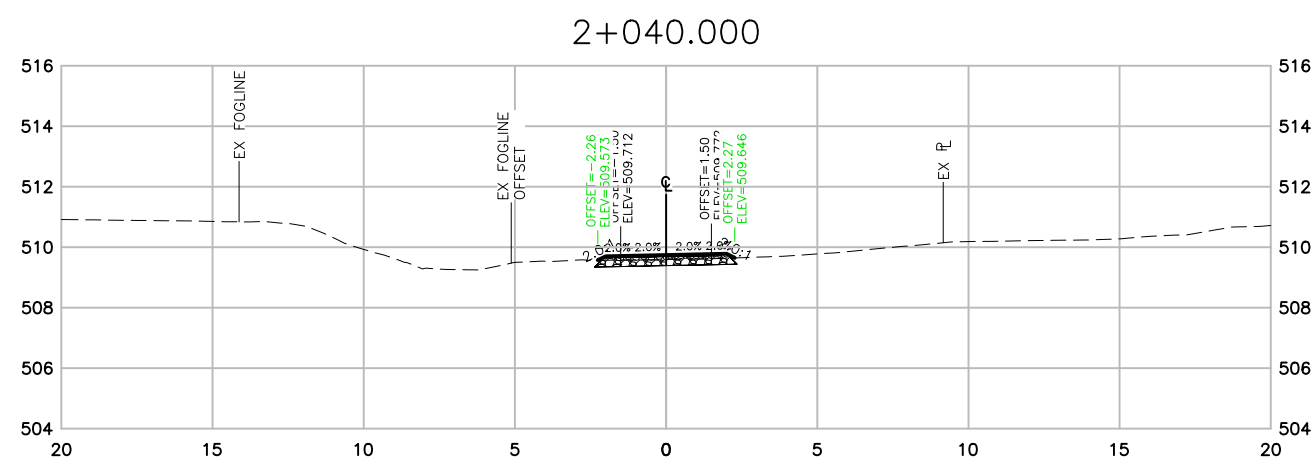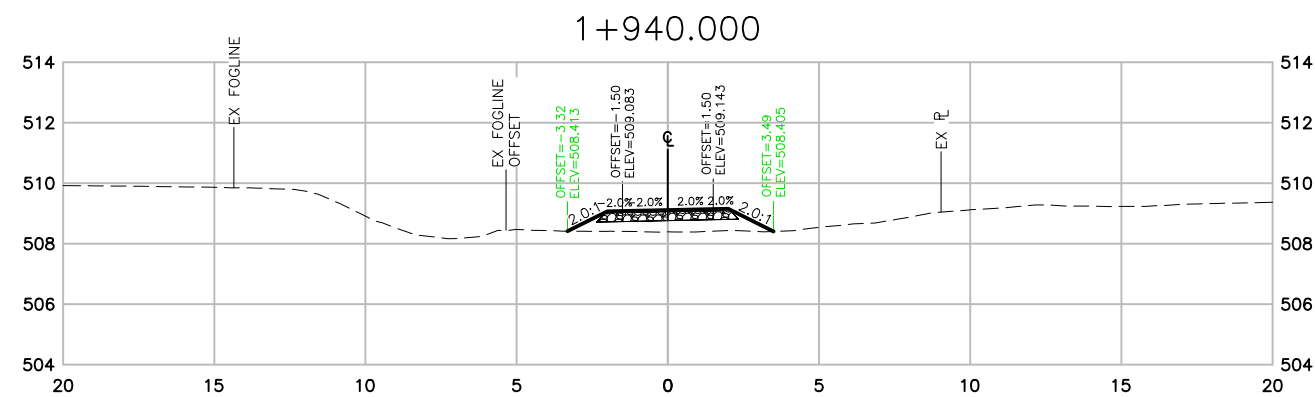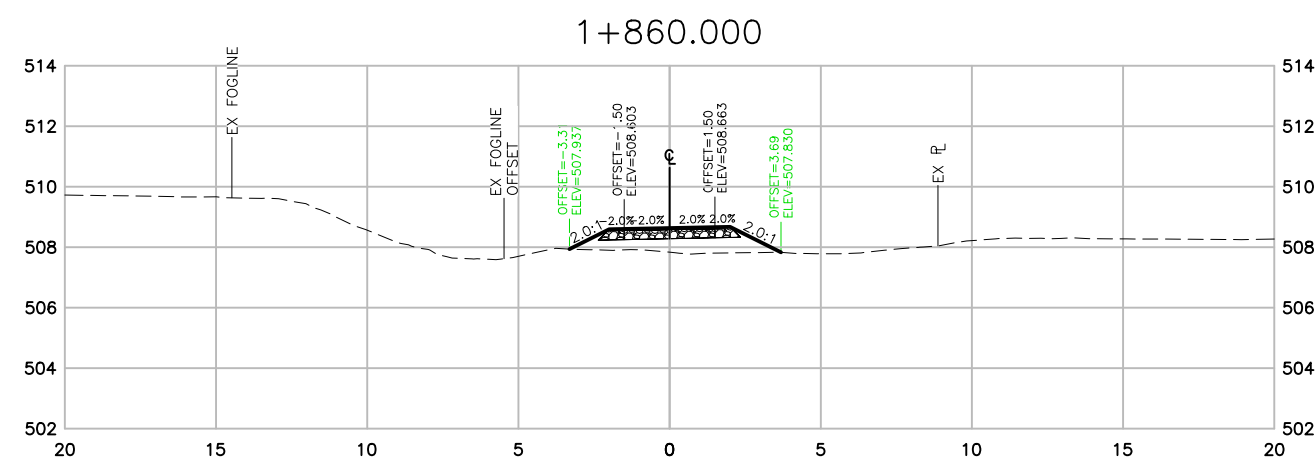

SECTIONS



THIS DRAWING AND DESIGN IS PROTECTED UNDER COPYRIGHT, AND ANY USE, REPRODUCTION OR REVISION IS STRICTLY PROHIBITED WITHOUT THE WRITTEN PERMISSION OF WSP. THE ENGINEER DOES NOT GUARANTEE THE ACCURACY OF THE INFORMATION PROVIDED BY OTHERS. THE DRAWINGS HAVE BEEN PREPARED ONLY FOR GENERAL CONFORMANCE TO THE DRAWING STANDARDS AND INTENT OF THE DESIGN. THE ENGINEER DOES NOT ACCEPT RESPONSIBILITY FOR THEIR ACCURACY. PRIOR TO AND DURING CONSTRUCTION THE CONTRACTOR SHALL VERIFY THE LOCATION, DEPTH, SIZE, CONDITION AND TYPE OF EXISTING UTILITIES ON THIS DRAWING (INCLUDING UNDERGROUND, SURFICIAL AND OVERHEAD) AS WELL AS UTILITIES NOT SO SHOWN. ANY DISCREPANCIES FOUND SHALL BE REPORTED IMMEDIATELY TO THE ENGINEER. THE CONTRACTOR WILL BE RESPONSIBLE FOR ANY AND ALL CHANGES TO UTILITIES.

























"NOT FOR CONSTRUCTION"
FOR APPROVAL 2021-08-11

DATE	REV	DESCRIPTION	BY	APPR.	DATE	REV	DESCRIPTION	BY	APPR.
2021-05-12	A	FOR REVIEW - 90%	AIP	AK					
2021-08-11	B	FOR APPROVAL - 100%	AIP	AK					

SCALE 1:250
DATE 2021-08-11
APPROVED AK
DESIGN BY AIP
DRAWN BY AIP
CHECKED BY AK

wsp
#1-3772, 4TH AVENUE, SMITHERS, BC, V0J 2N0
PHONE (250) 847-1913
MINISTRY OF TRANSPORTATION AND INFRASTRUCTURE
CYCLE 16 DETAILED DESIGN - PHASE 1
SECTIONS - STA 1+780 TO 2+120

REV. No. **B**
PROJECT No. **201-11400-01**
DRAWING No. **C307**

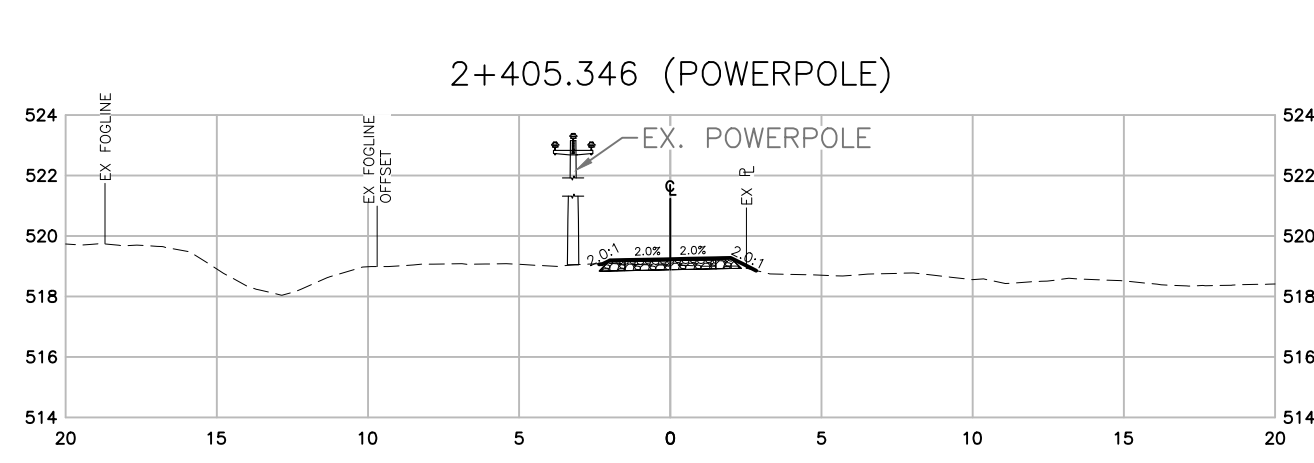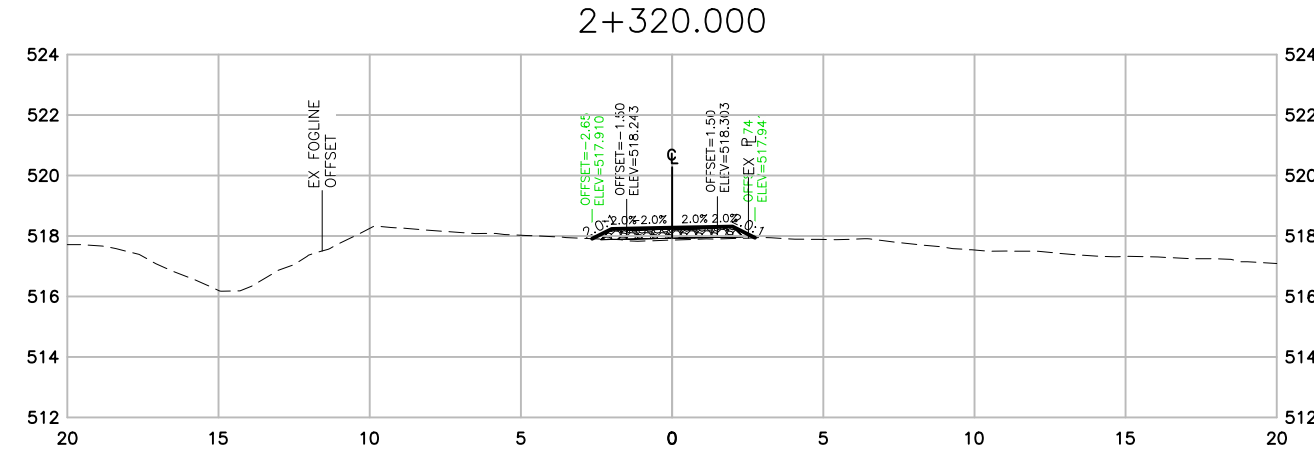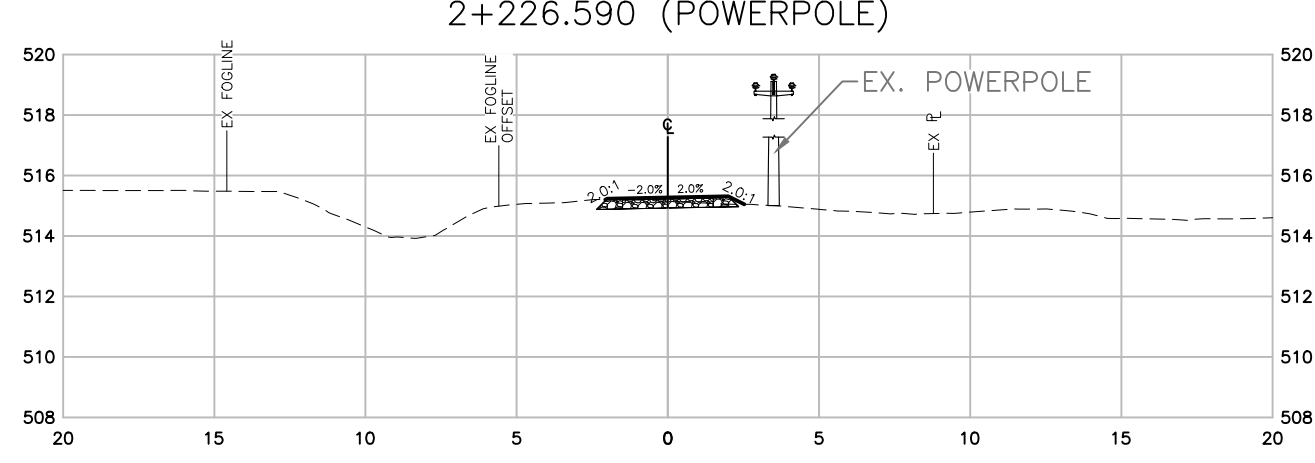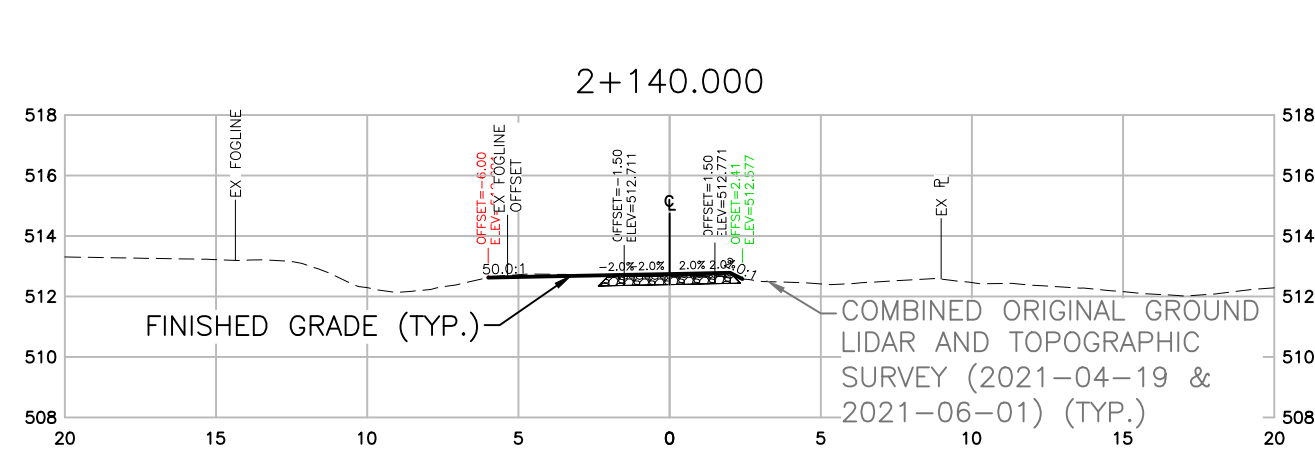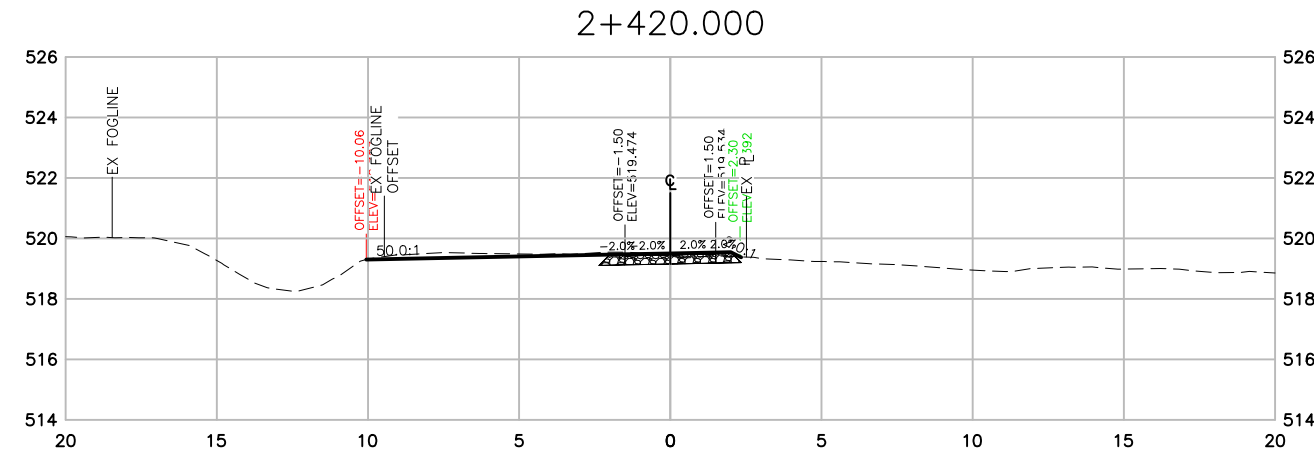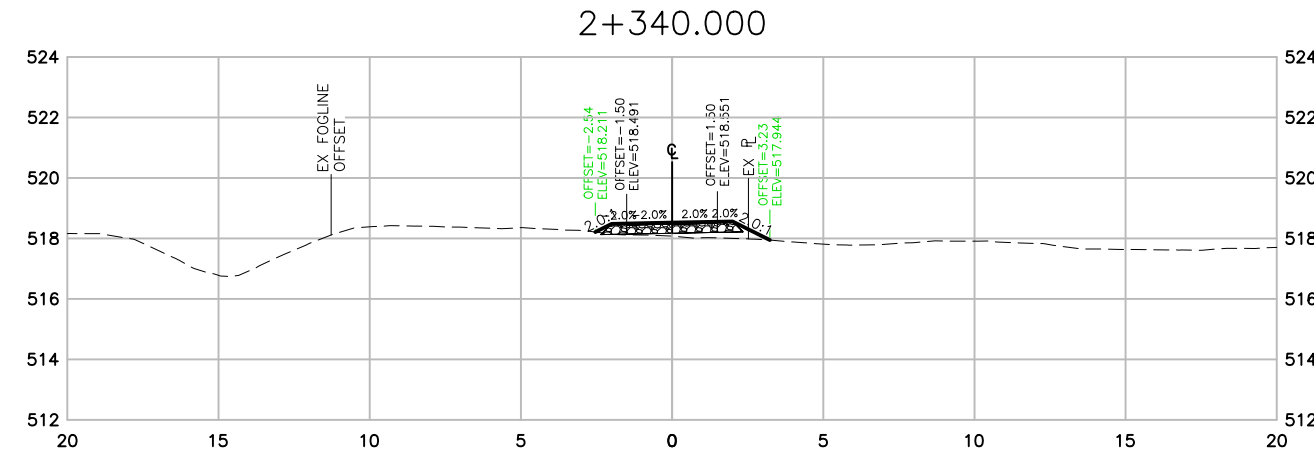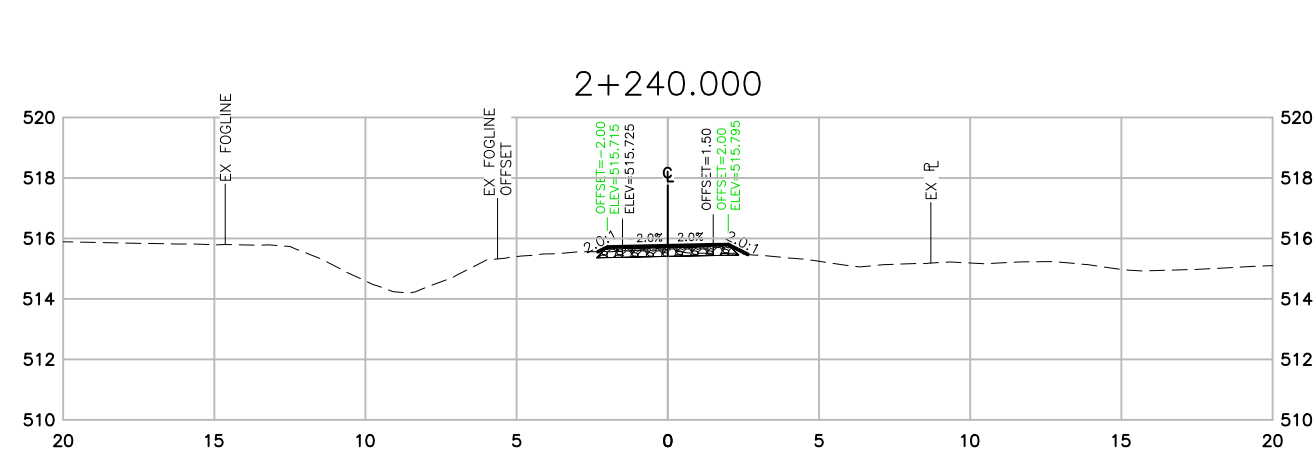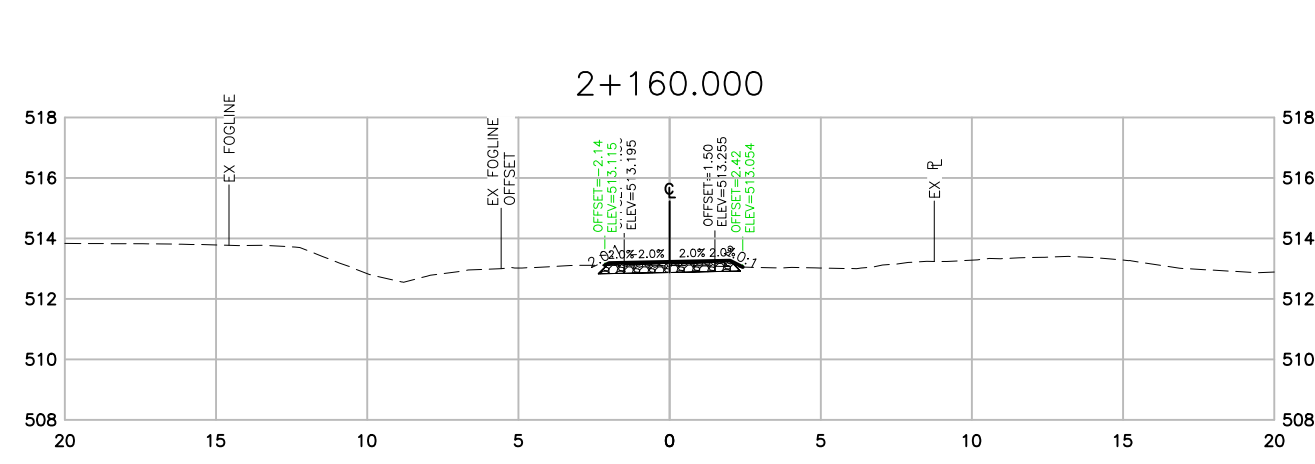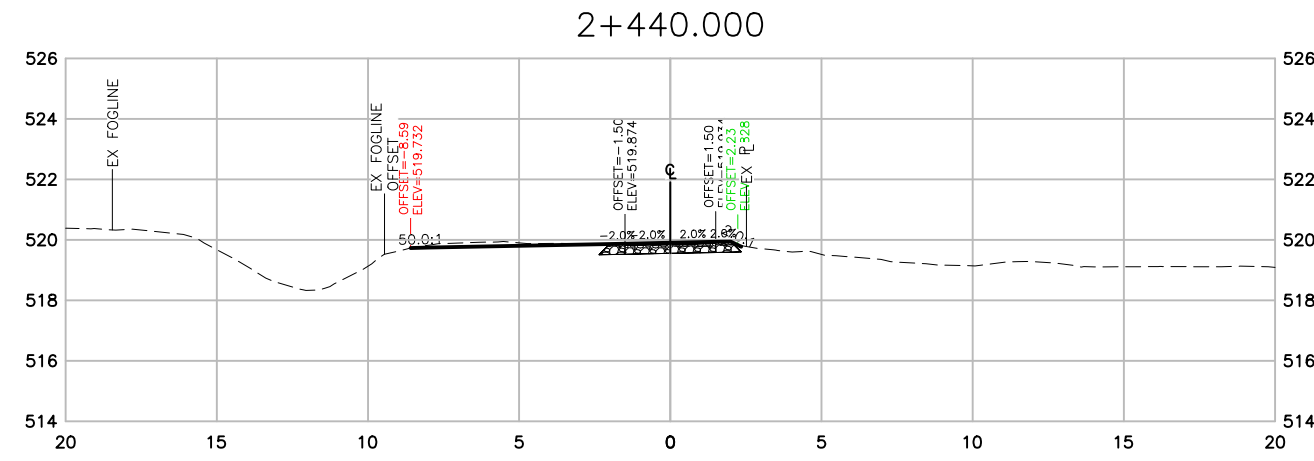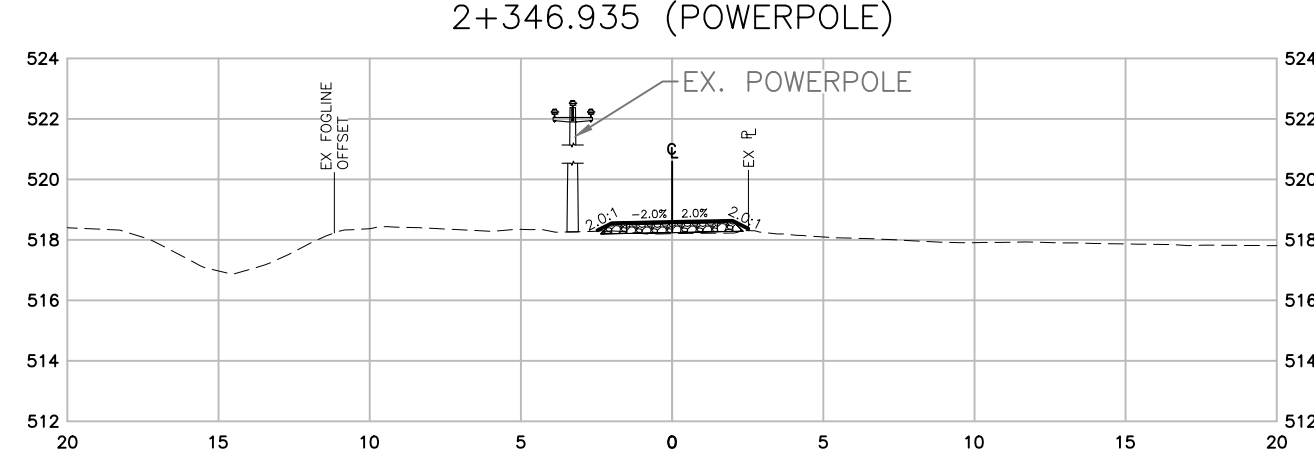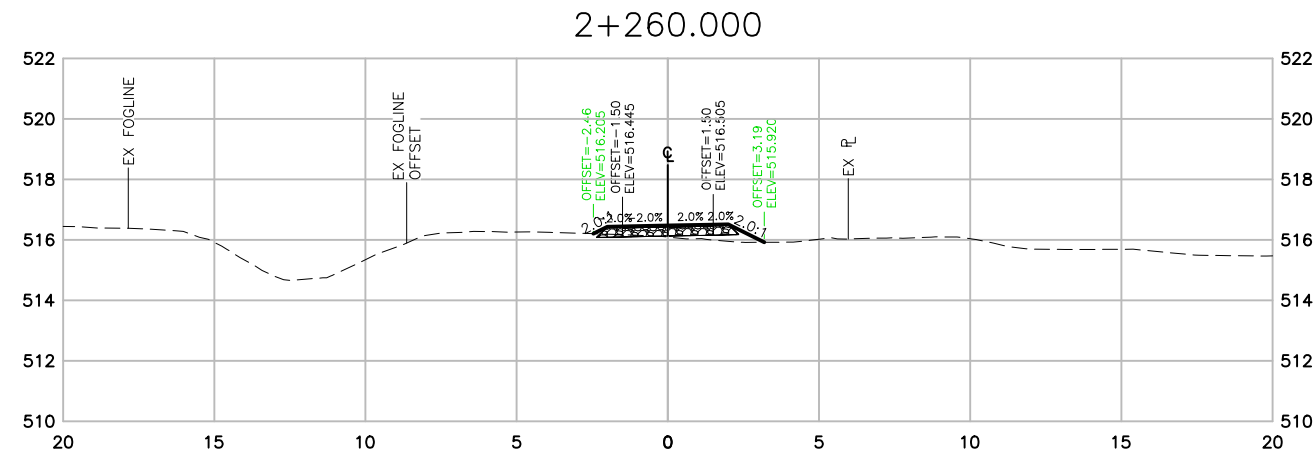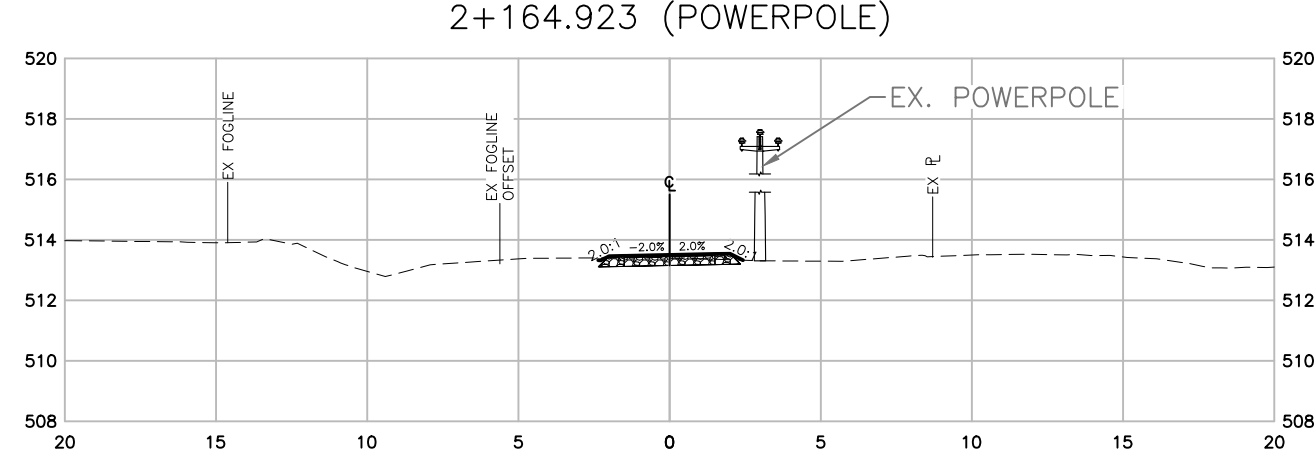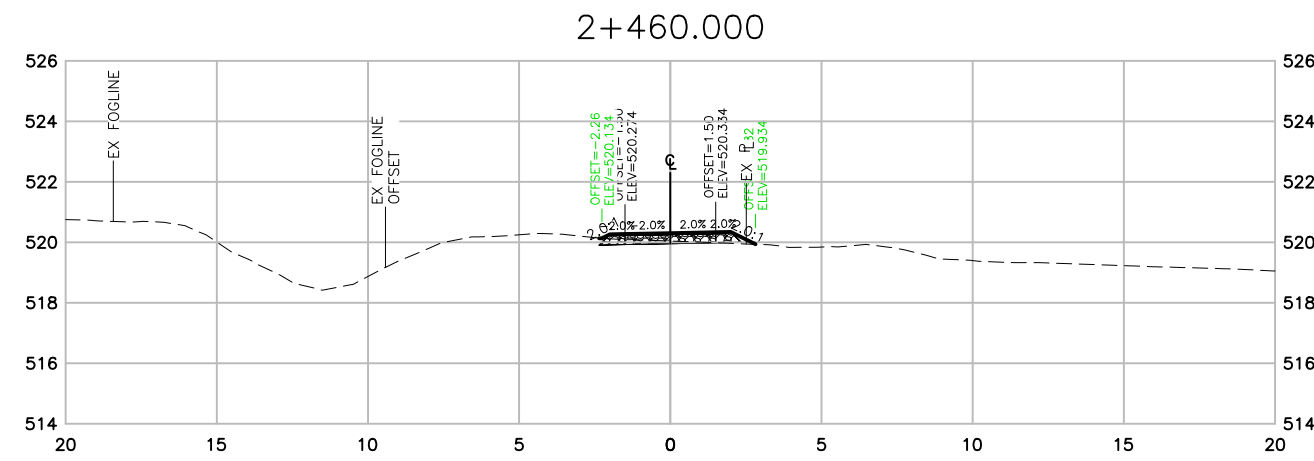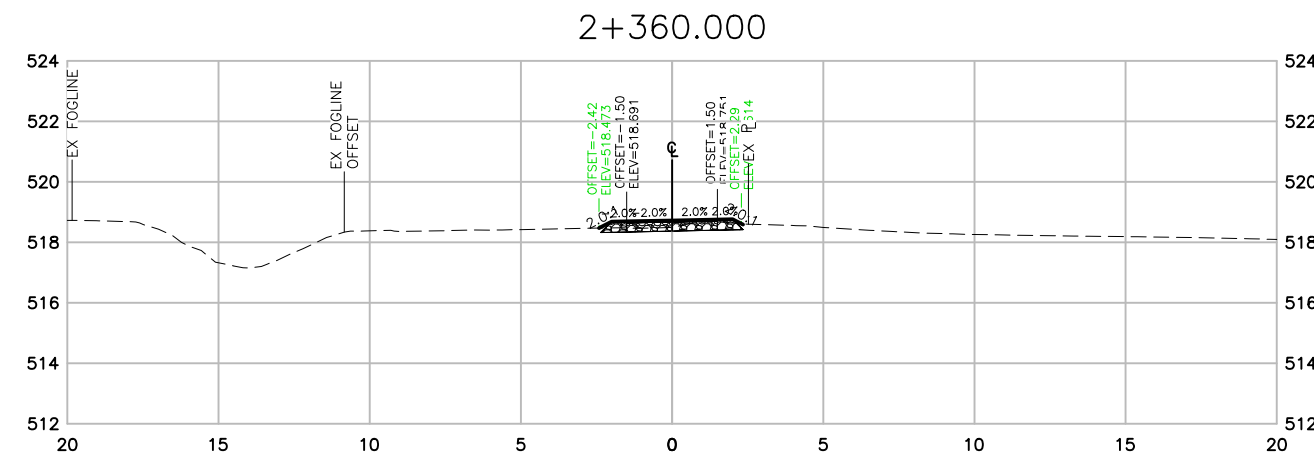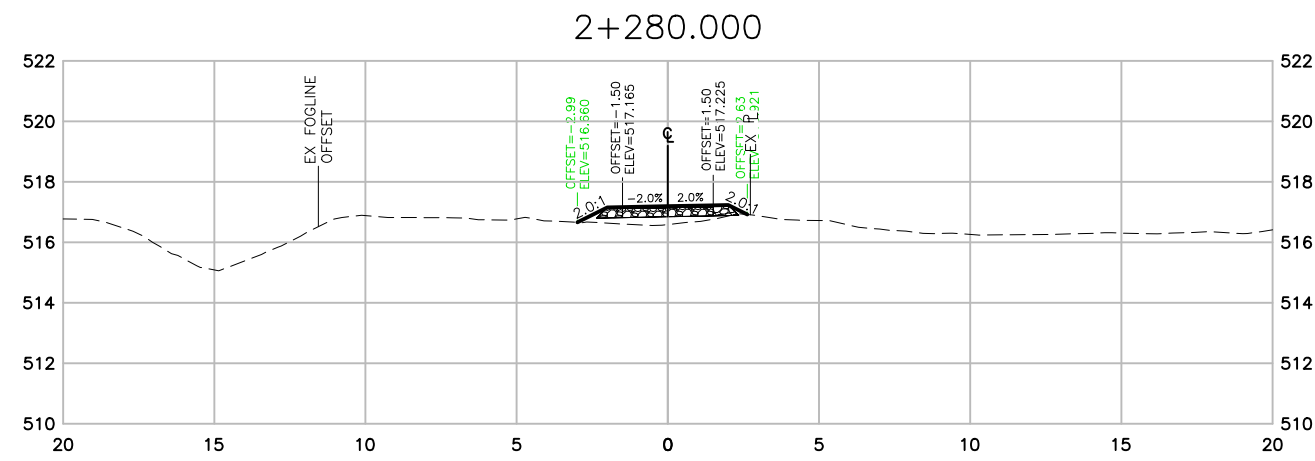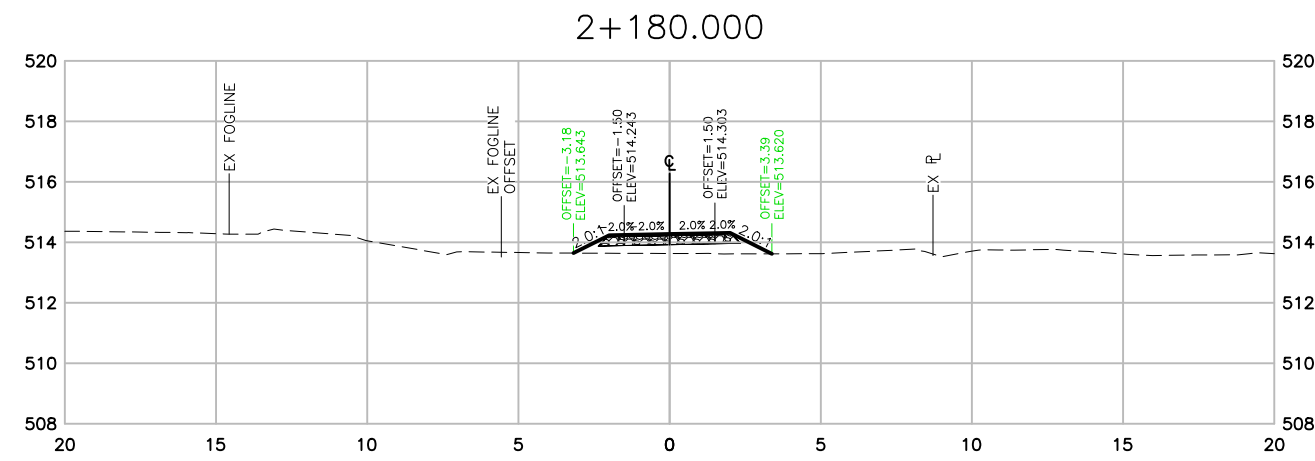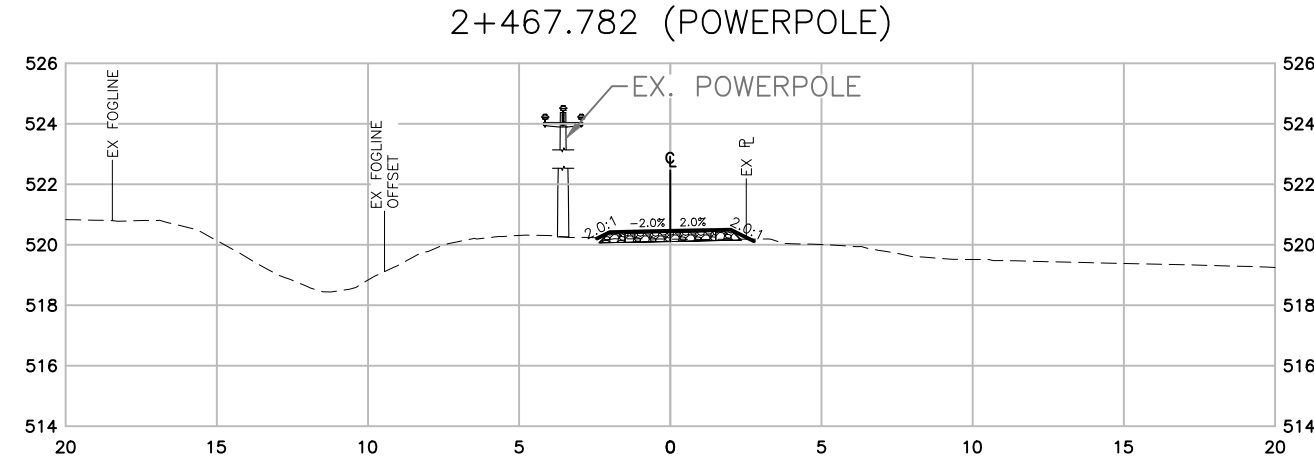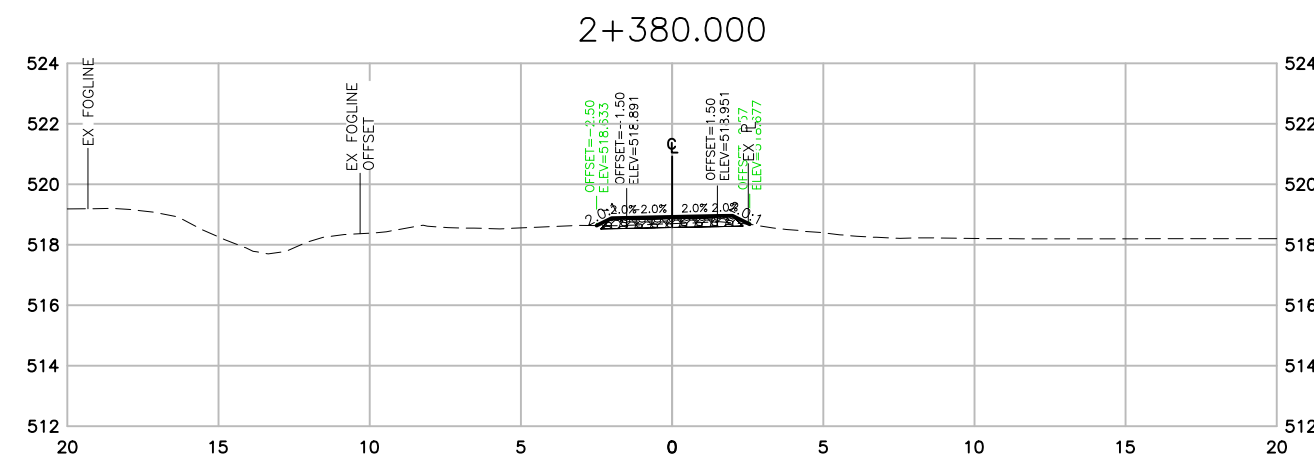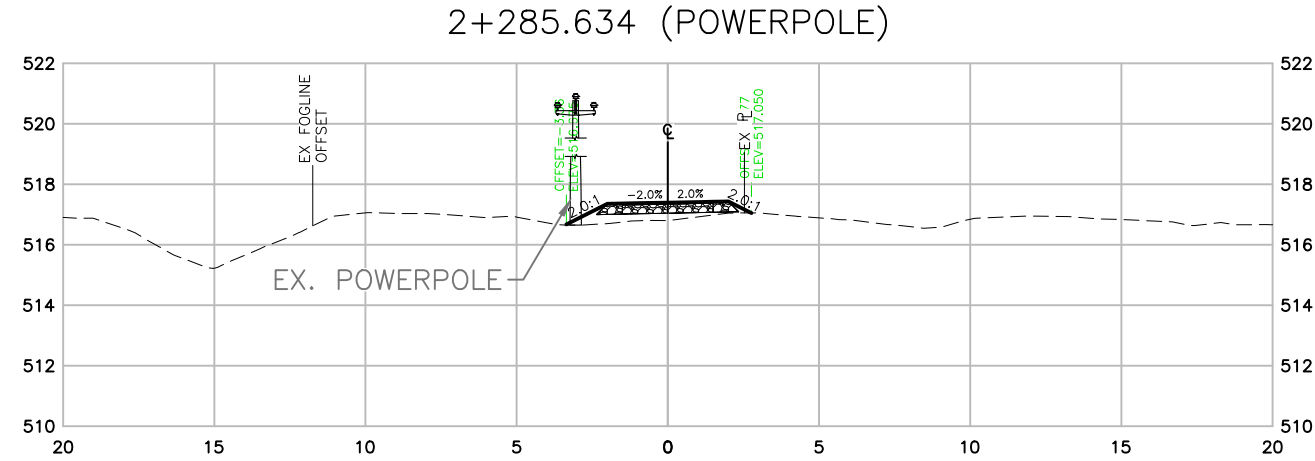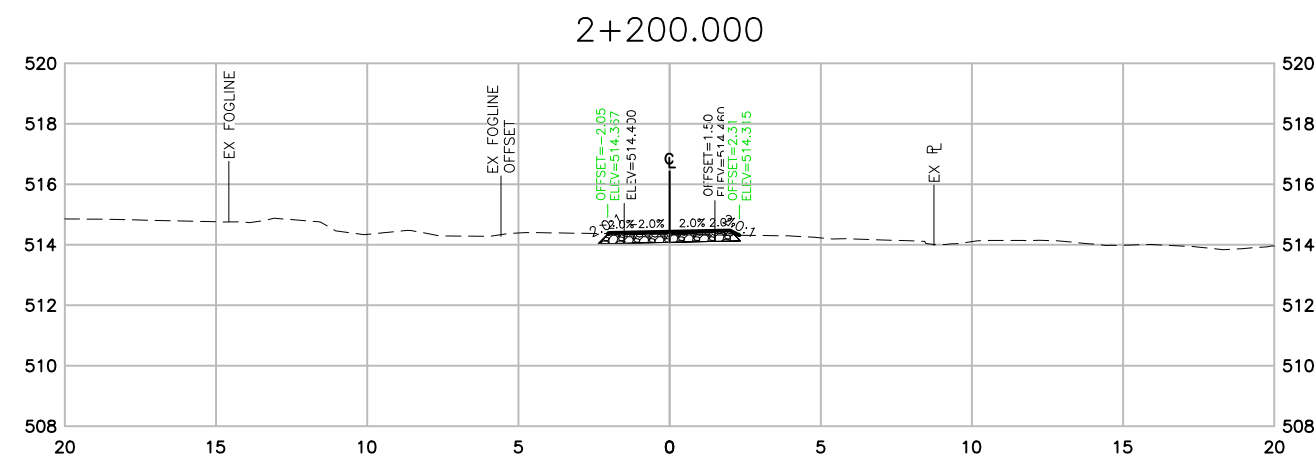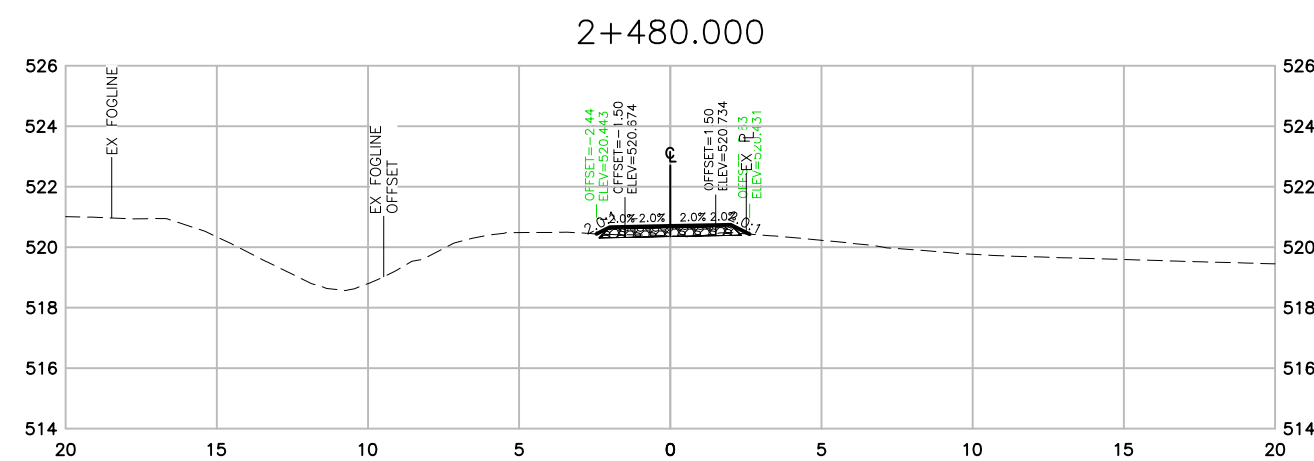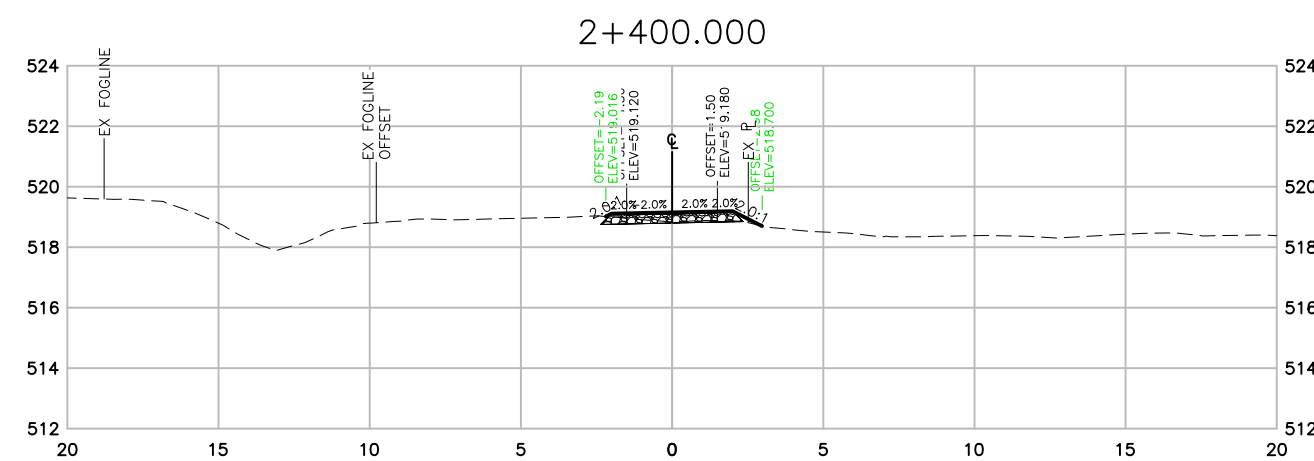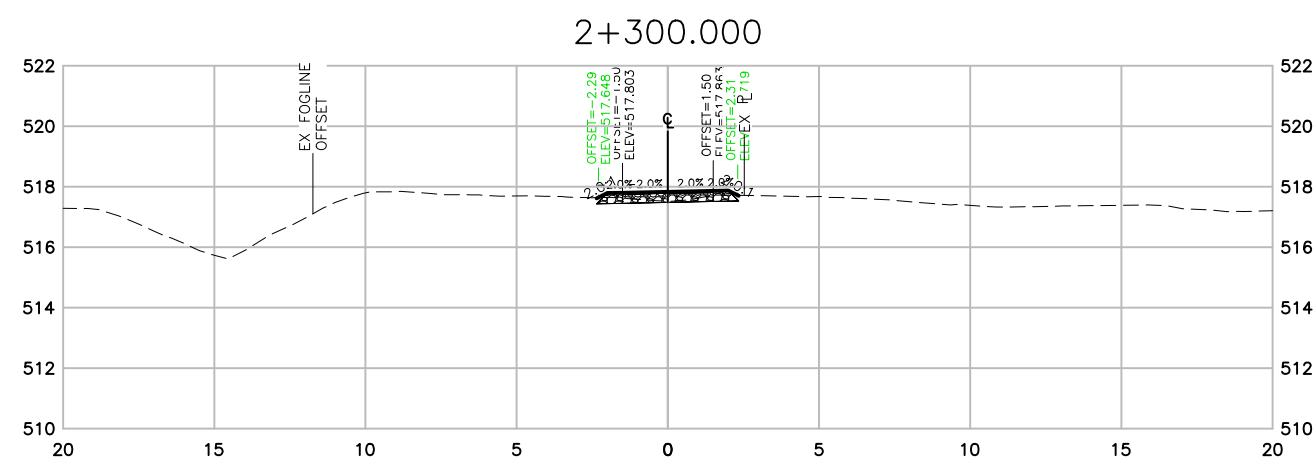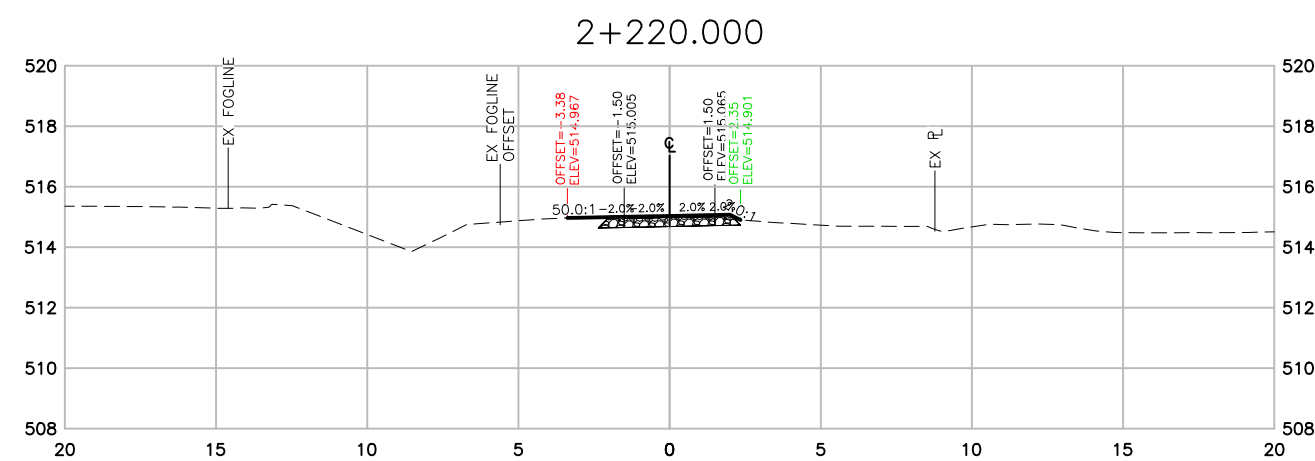

SECTIONS



THIS DRAWING AND DESIGN IS PROTECTED UNDER COPYRIGHT, AND ANY USE, REPRODUCTION OR REVISION IS STRICTLY PROHIBITED WITHOUT THE WRITTEN PERMISSION OF WSP. THE ENGINEER DOES NOT GUARANTEE THE ACCURACY OF THE INFORMATION PROVIDED BY OTHERS. THE DRAWINGS HAVE BEEN FORWARDED ONLY FOR GENERAL CONFORMANCE TO THE DRAWING STANDARDS AND INTENT OF THE DESIGN. THE ENGINEER DOES NOT ACCEPT RESPONSIBILITY FOR THEIR ACCURACY. PRIOR TO AND DURING CONSTRUCTION THE CONTRACTOR SHALL VERIFY THE LOCATION, DEPTH, SIZE, CONDITION AND TYPE OF EXISTING UTILITIES ON THIS DRAWING (INCLUDING UNDERGROUND, SURFICIAL AND OVERHEAD) AS WELL AS UTILITIES NOT SHOWN. ANY DISCREPANCIES FOUND SHALL BE REPORTED IMMEDIATELY TO THE ENGINEER. THE CONTRACTOR WILL BE RESPONSIBLE FOR ANY AND ALL DAMAGE TO UTILITIES.





















DATE	REV	DESCRIPTION	BY	APPR.	DATE	REV	DESCRIPTION	BY	APPR.
2021-05-12	A	FOR REVIEW - 90%	AIP	AK					
2021-08-11	B	FOR APPROVAL - 100%	AIP	AK					

SCALE 1:250
DATE 2021-08-11
APPROVED AK
DESIGN BY AIP
DRAWN BY AIP
CHECKED BY AK

wsp
#1-3772, 4TH AVENUE, SMITHERS, BC, V0J 2N0
PHONE (250) 847-1913
MINISTRY OF TRANSPORTATION AND INFRASTRUCTURE
CYCLE 16 DETAILED DESIGN - PHASE 1
SECTIONS - STA 2+140 TO 2+480

"NOT FOR CONSTRUCTION"
FOR APPROVAL 2021-08-11

REV. No. B
PROJECT No. 201-11400-01
DRAWING No. C308

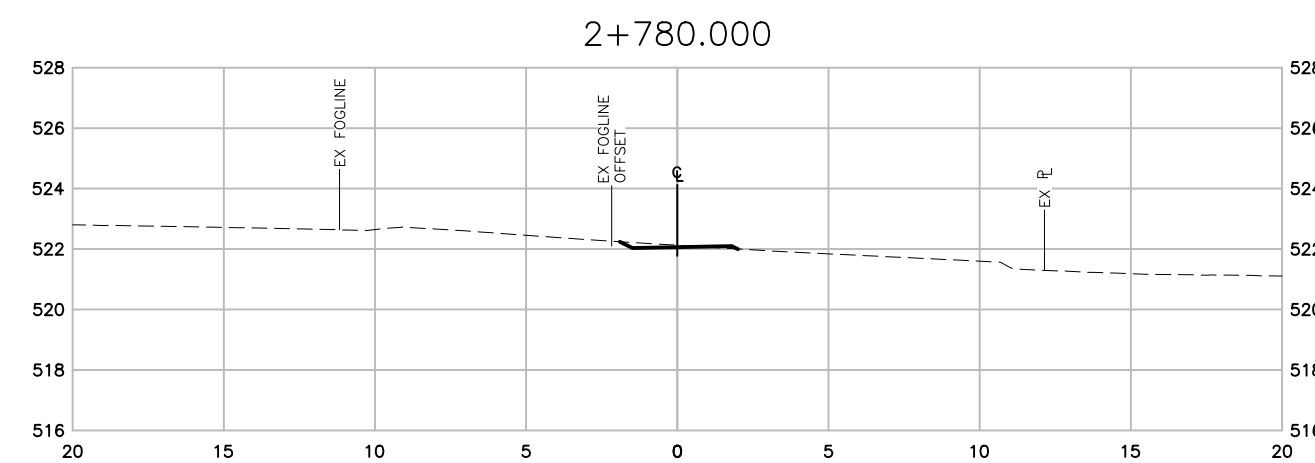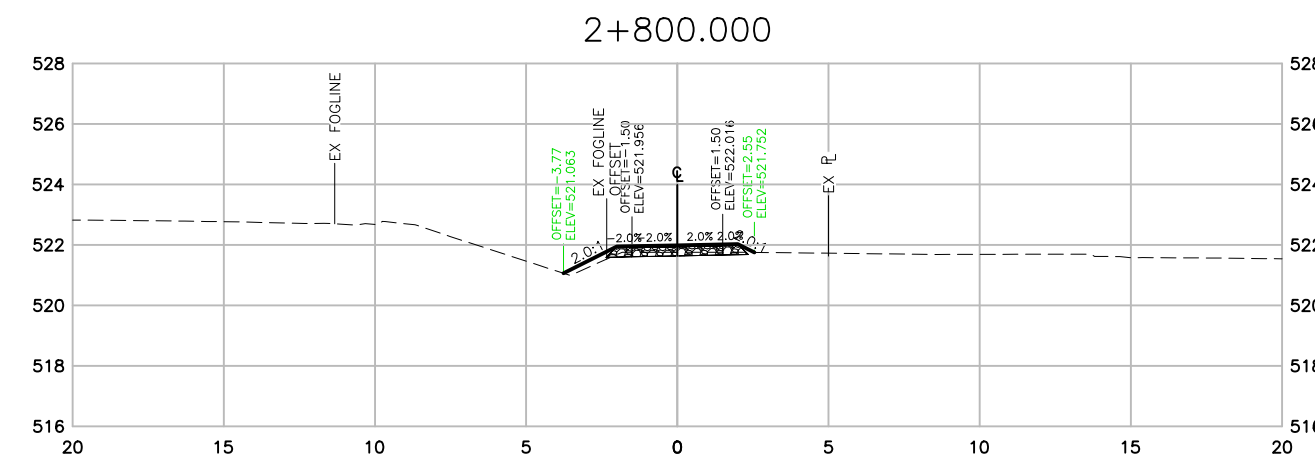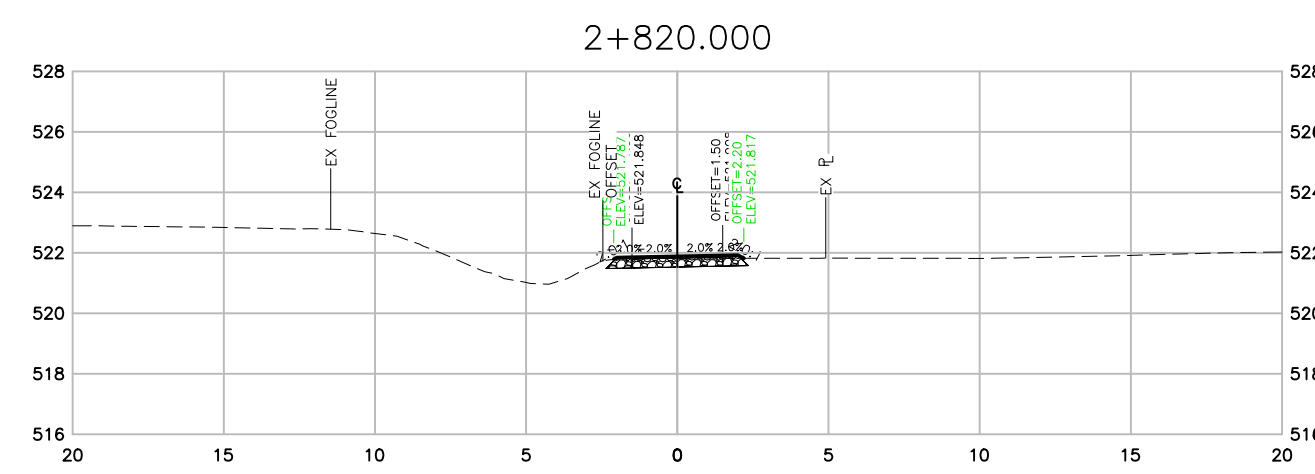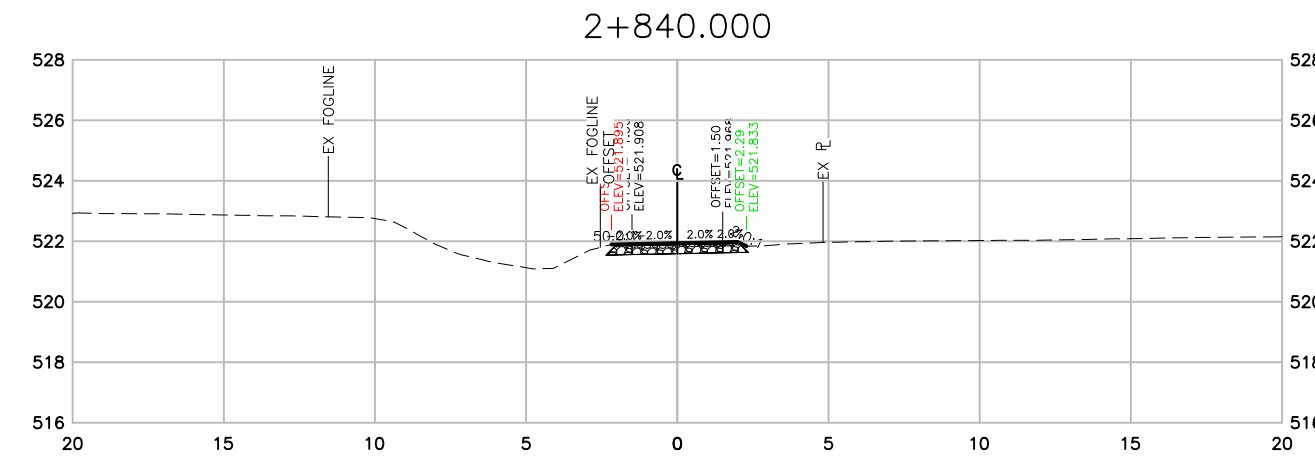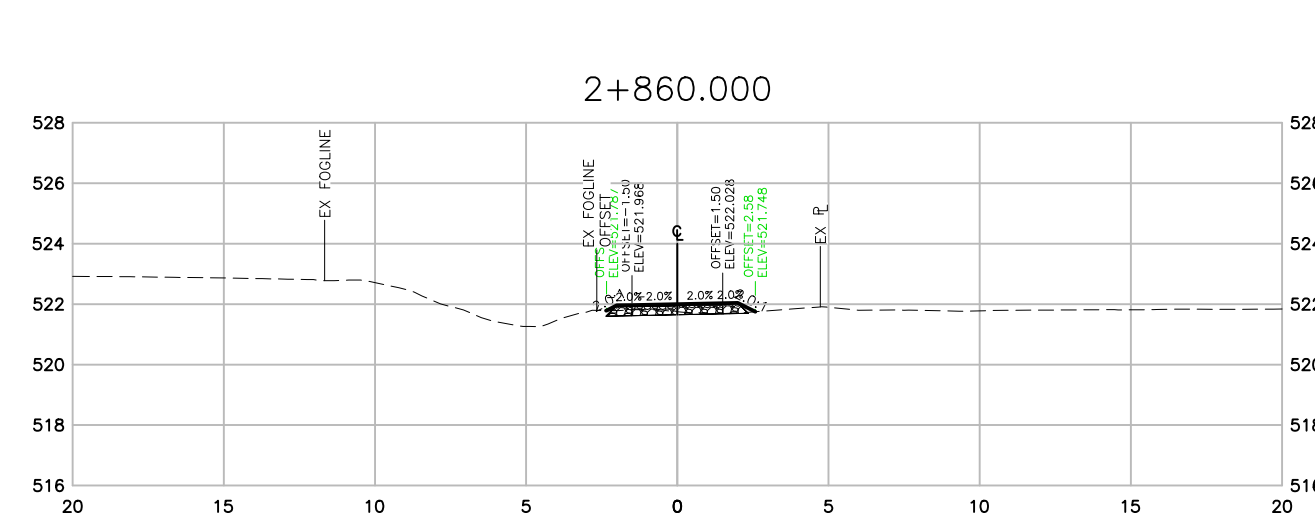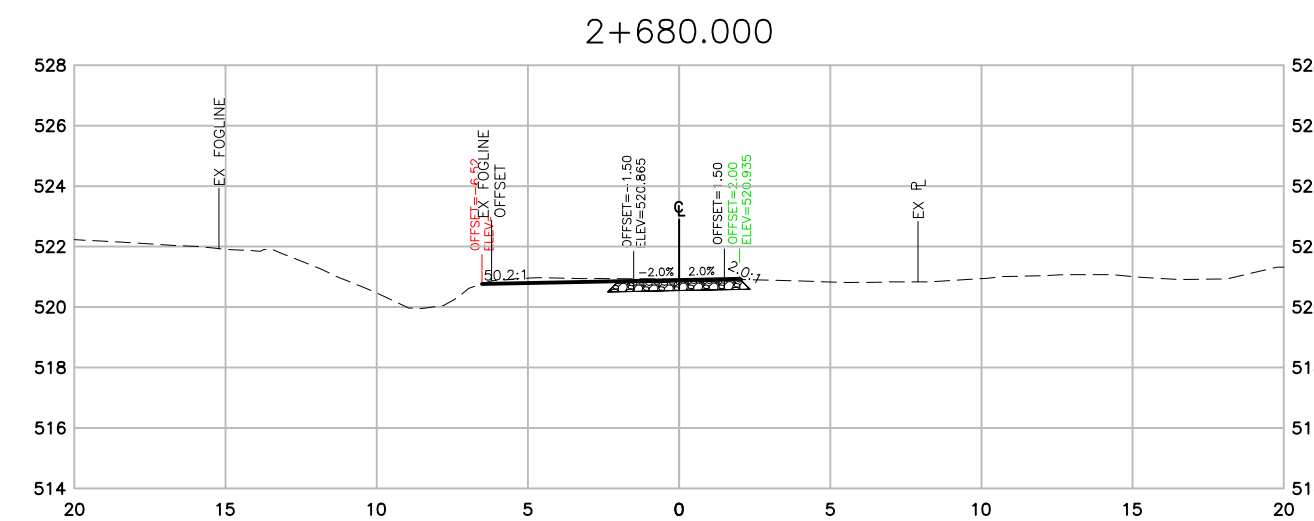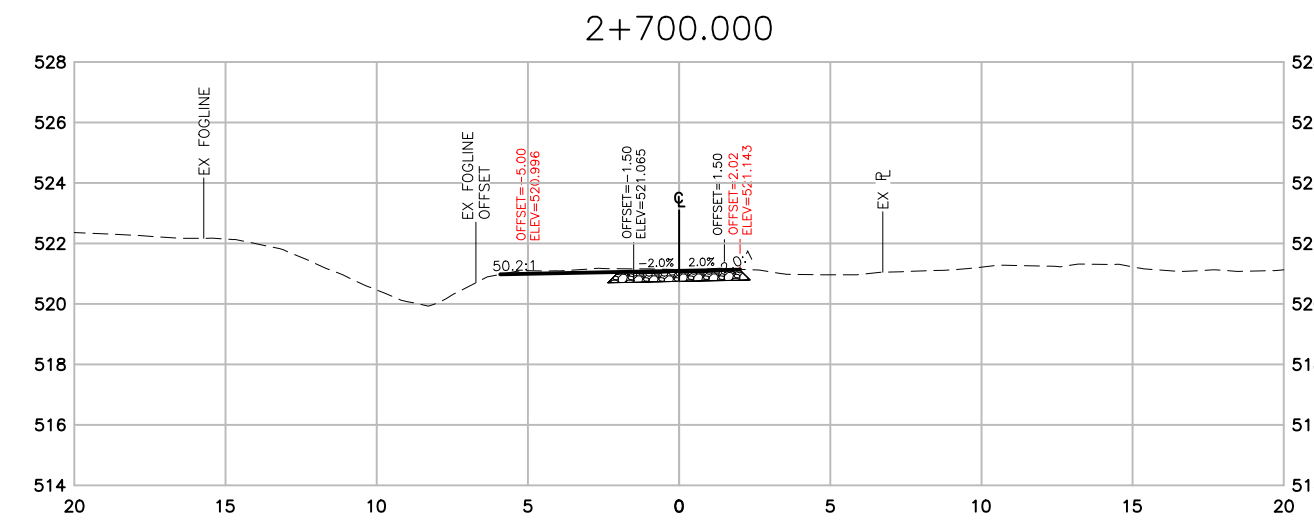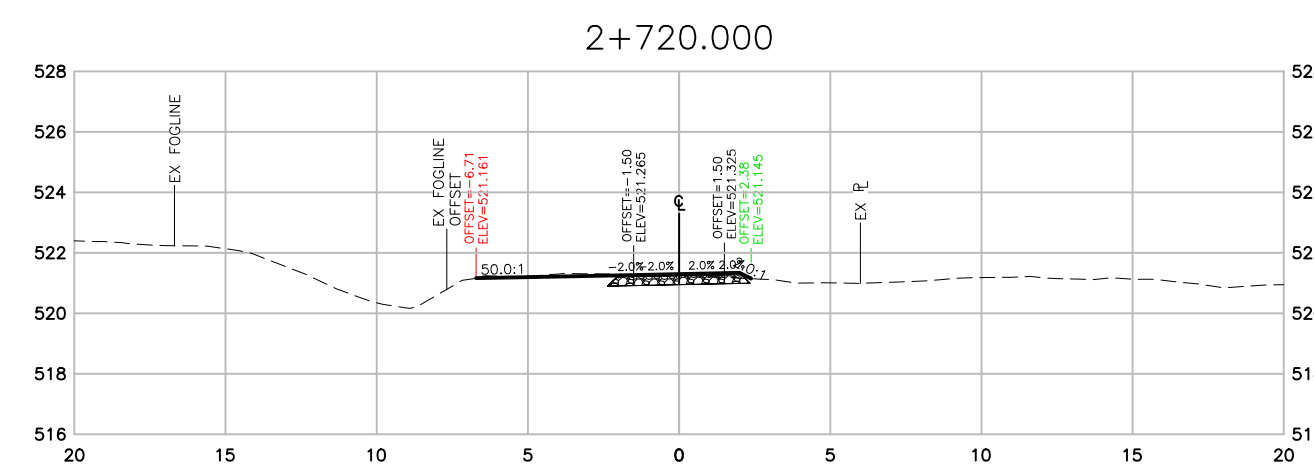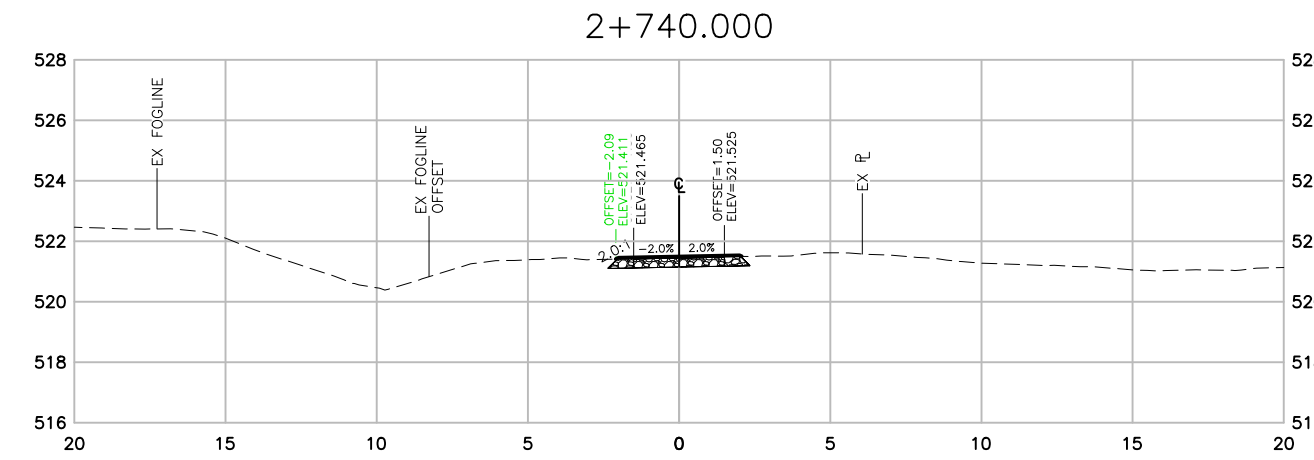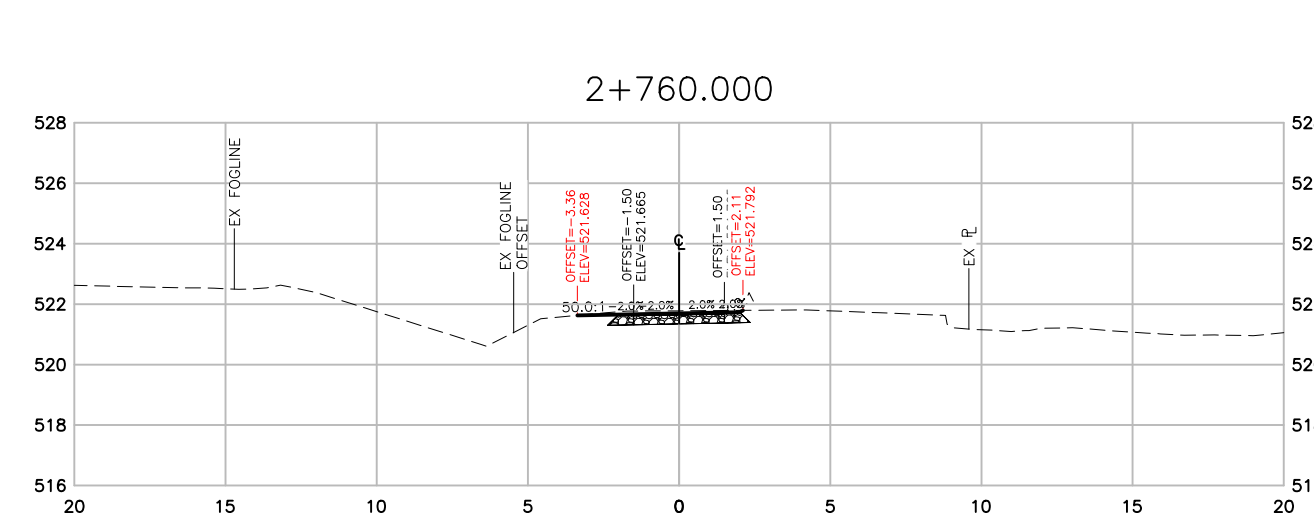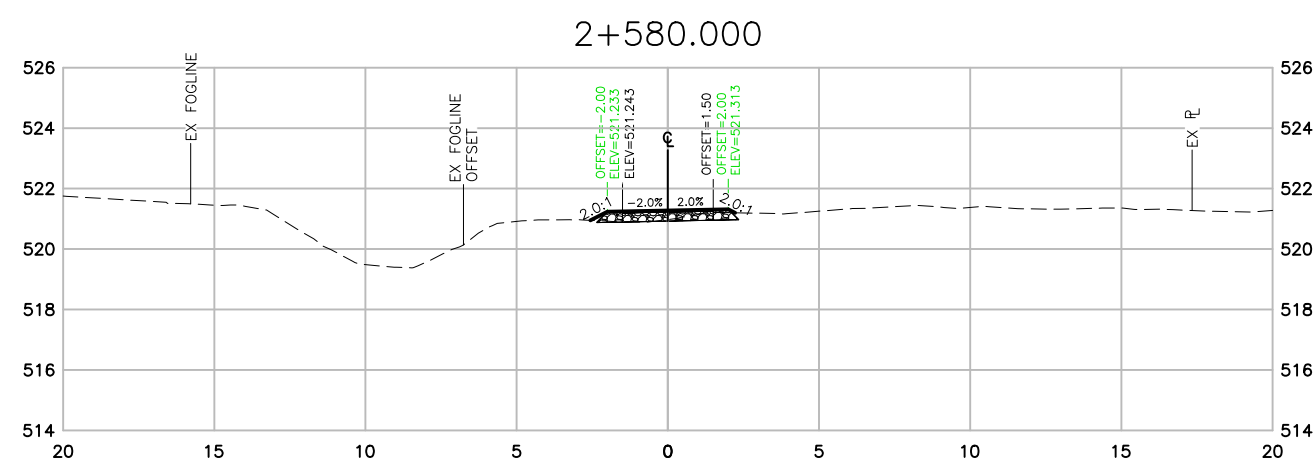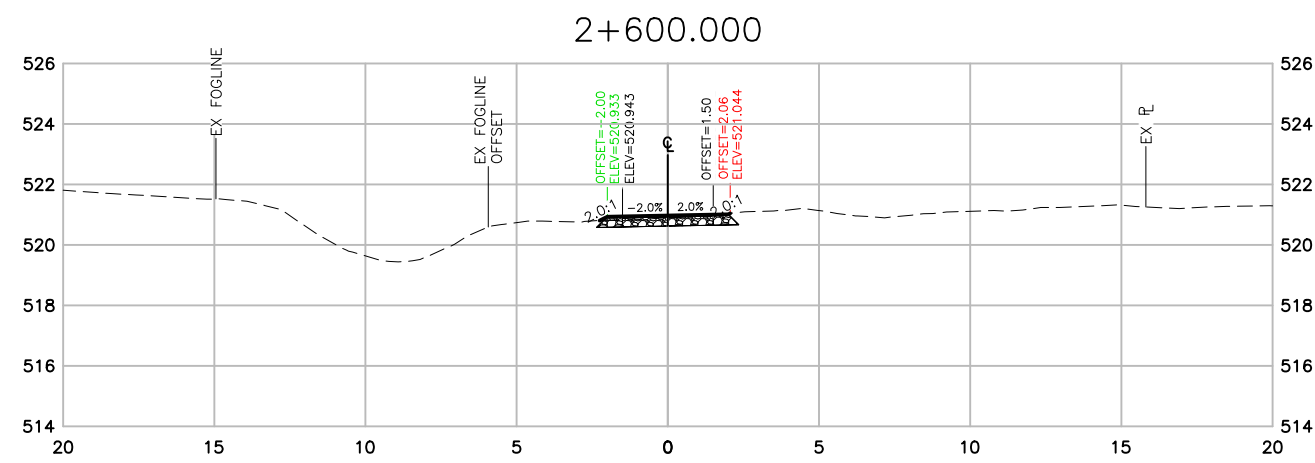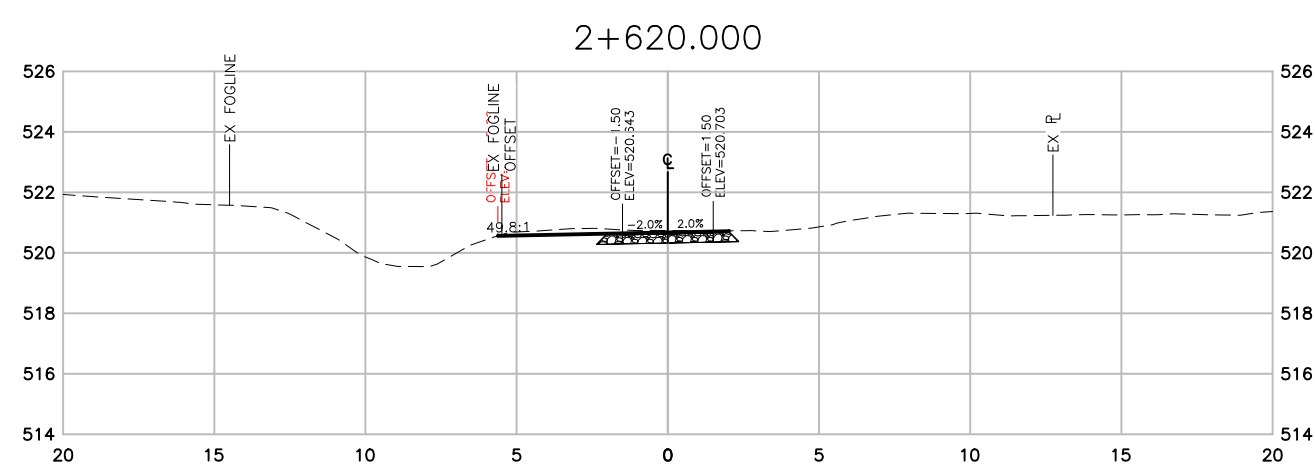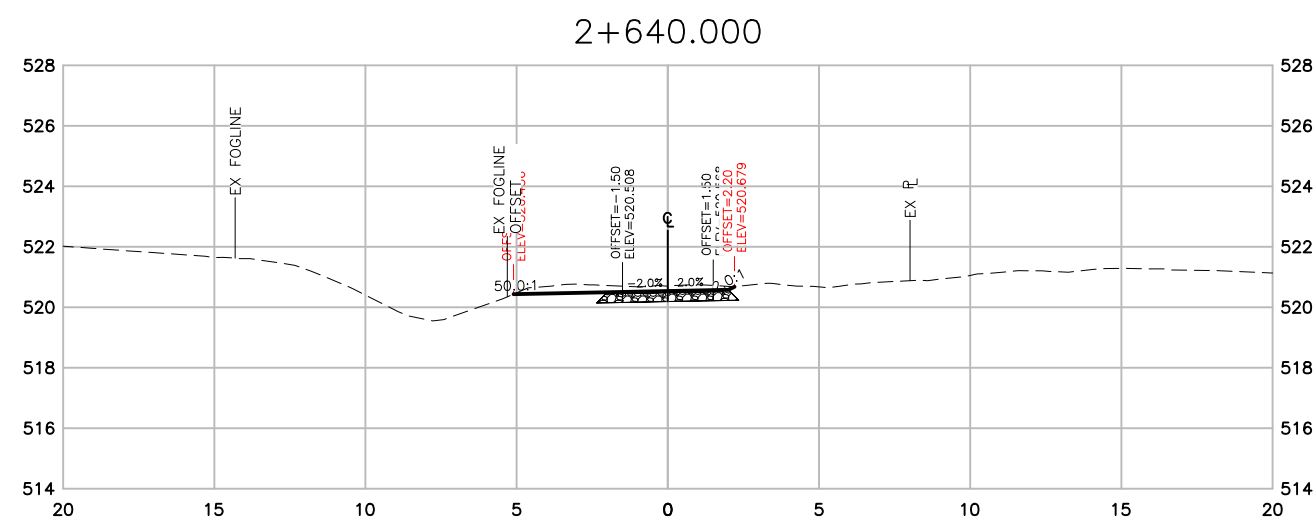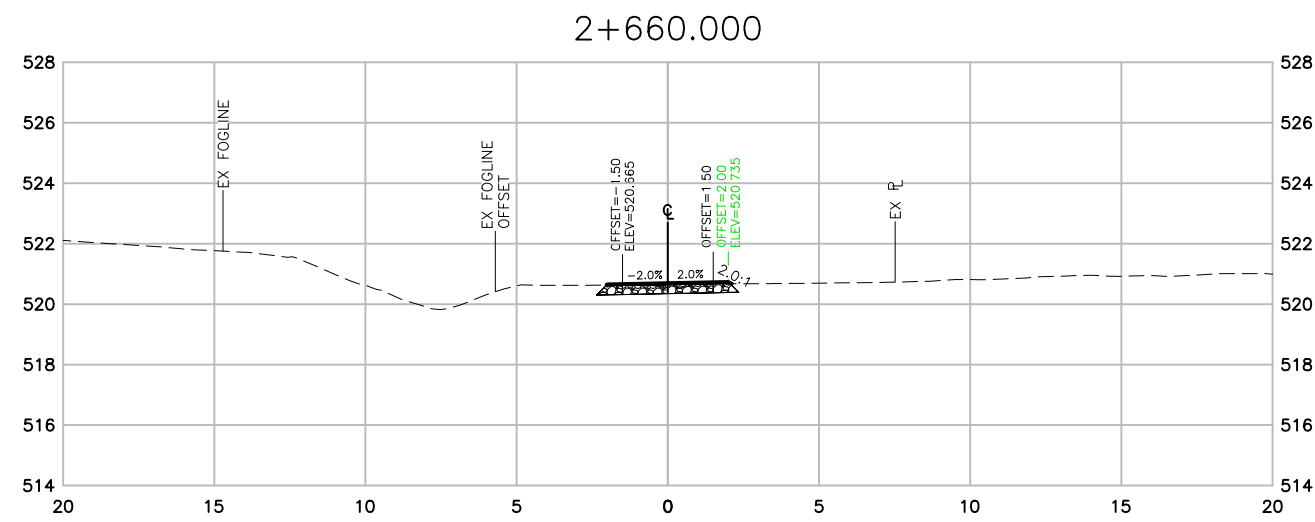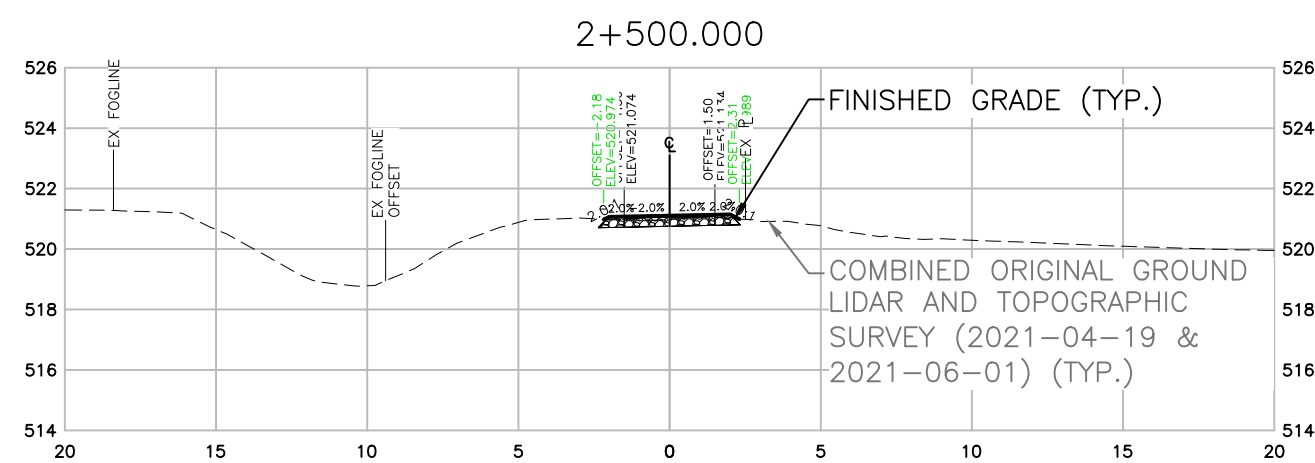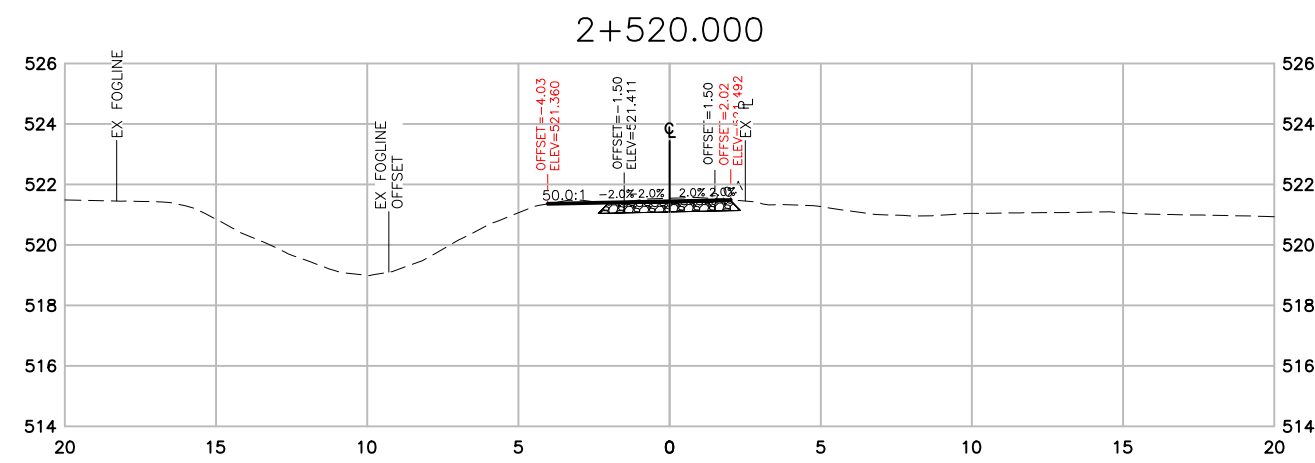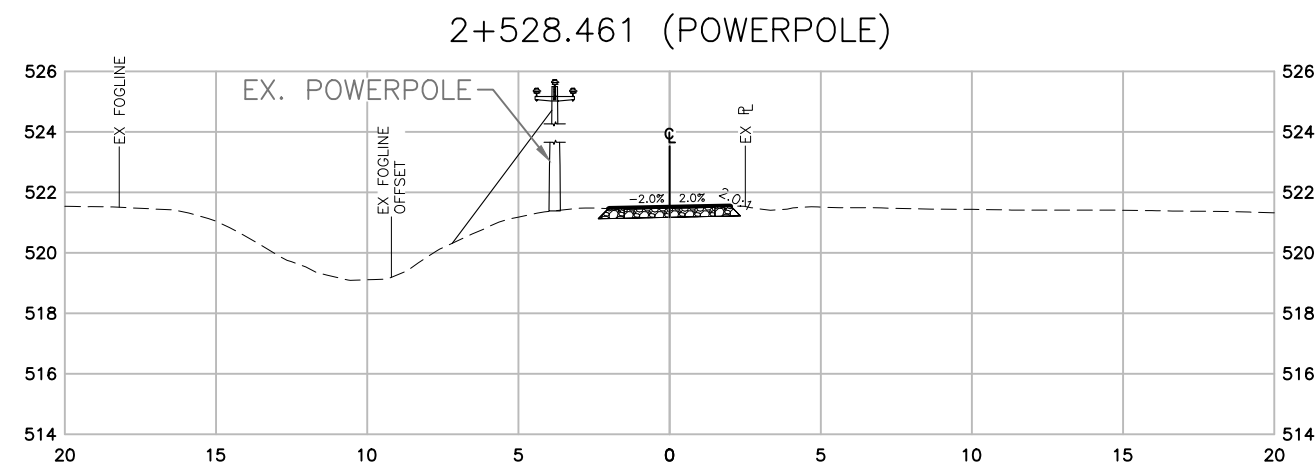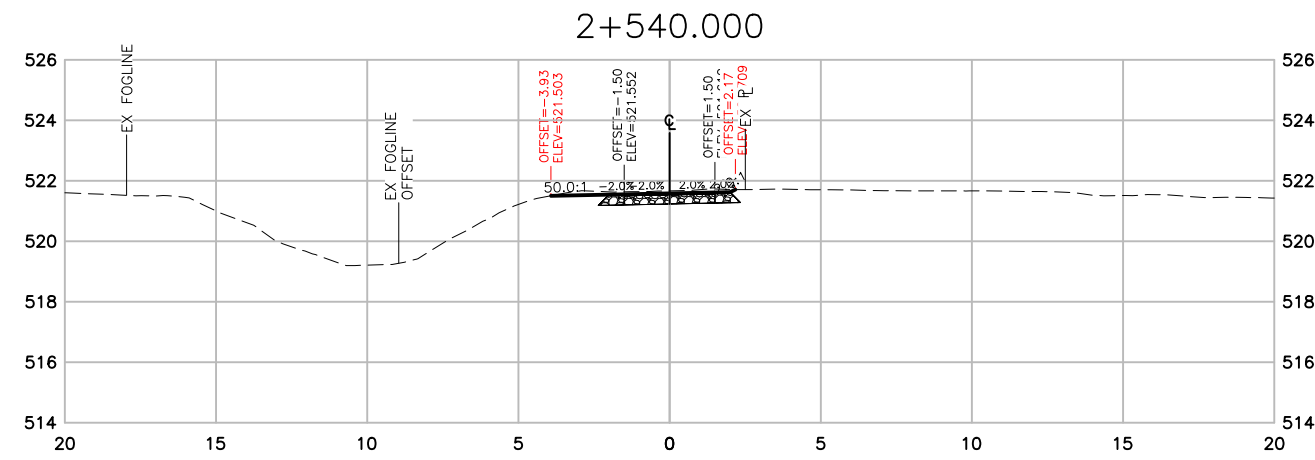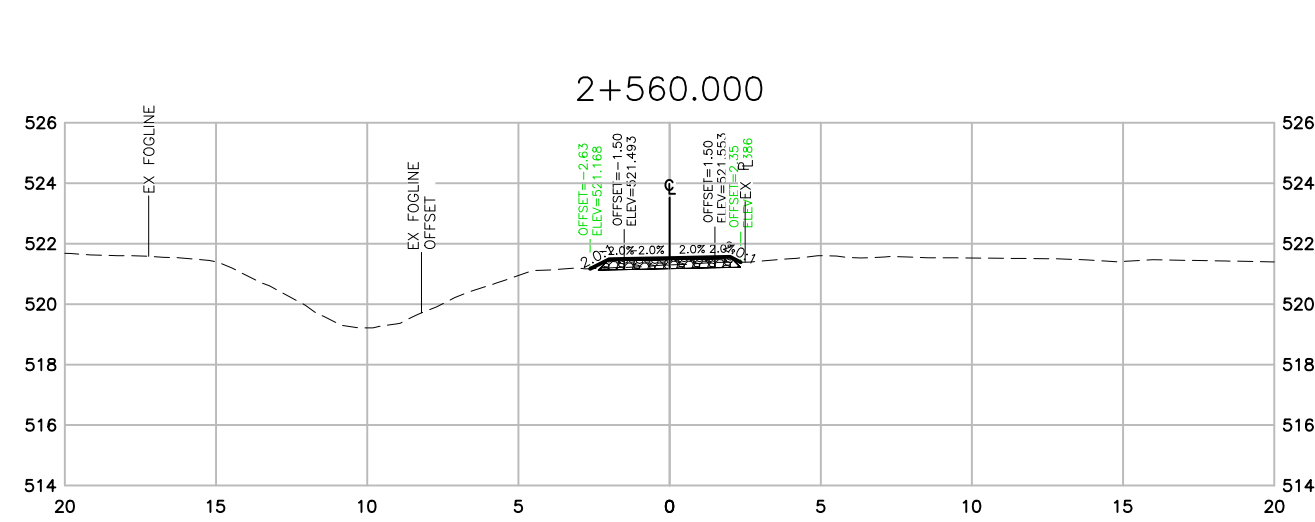

SECTIONS

0 5 15m
1:250

THIS DRAWING AND DESIGN IS PROTECTED UNDER COPYRIGHT, AND ANY USE, REPRODUCTION OR REVISION IS STRICTLY PROHIBITED WITHOUT THE WRITTEN PERMISSION OF WSP. THE ENGINEER DOES NOT GUARANTEE THE ACCURACY OF THE INFORMATION PROVIDED BY OTHERS. THE DRAWINGS HAVE BEEN PREPARED ONLY FOR GENERAL CONFORMANCE TO THE DRAWING STANDARDS AND INTENT OF THE DESIGN. THE ENGINEER DOES NOT ACCEPT RESPONSIBILITY FOR THEIR ACCURACY. PRIOR TO AND DURING CONSTRUCTION THE CONTRACTOR SHALL VERIFY THE LOCATION, DEPTH, SIZE, CONDITION AND TYPE OF EXISTING UTILITIES ON THIS DRAWING (INCLUDING UNDERGROUND, SURFICIAL AND OVERHEAD) AS WELL AS UTILITIES NOT SHOWN. ANY DISCREPANCIES FOUND SHALL BE REPORTED IMMEDIATELY TO THE ENGINEER. THE CONTRACTOR WILL BE RESPONSIBLE FOR ANY AND ALL DAMAGE TO UTILITIES.

"NOT FOR CONSTRUCTION"
FOR APPROVAL 2021-08-11

DATE	REV	DESCRIPTION	BY	APPR.
2021-05-12	A	FOR REVIEW - 90%	AIP	AK
2021-08-11	B	FOR APPROVAL - 100%	AIP	AK

DATE	REV	DESCRIPTION	BY	APPR.

DATE	REV	DESCRIPTION	BY	APPR.

























DATE	REV	DESCRIPTION	BY	APPR.

SCALE	1:250
DATE	2021-08-11
APPROVED	AK
DESIGN BY	AIP
DRAWN BY	AIP
CHECKED BY	AK

	#1-3772, 4TH AVENUE, SMITHERS, BC, V0J 2N0 PHONE (250) 847-1913
MINISTRY OF TRANSPORTATION AND INFRASTRUCTURE CYCLE 16 DETAILED DESIGN - PHASE 1 SECTIONS - STA 2+500 TO 2+860	

REV. No. B	PROJECT No. 201-11400-01
DRAWING No. C309	

N:\201-11400-01 Cycle 16 Trail\03 CofC\Cycle 16 Pathway Phase 1\201-11400-01 WD2 SECTIONS.dwg Plotted 11 August 2021

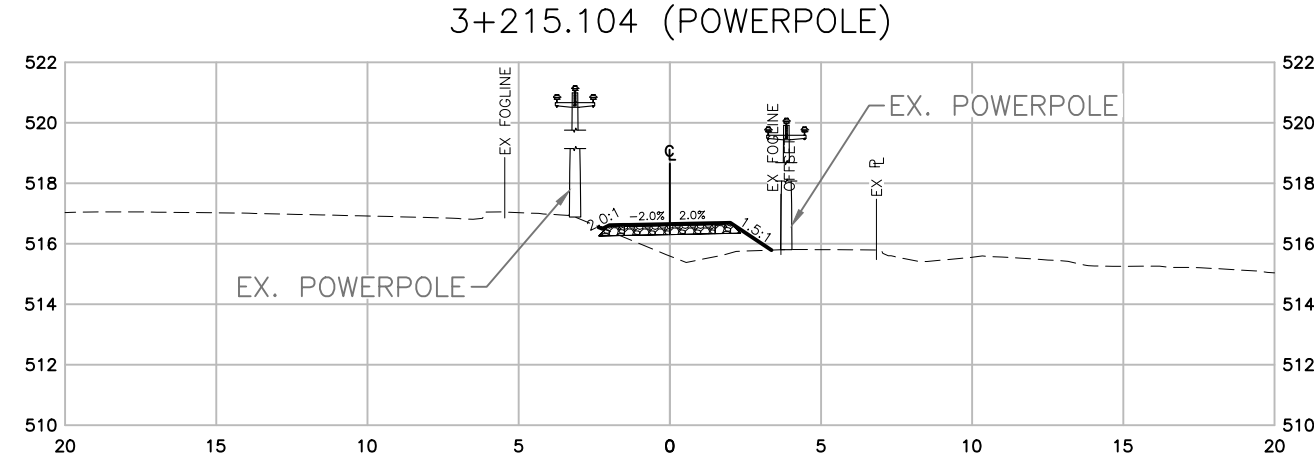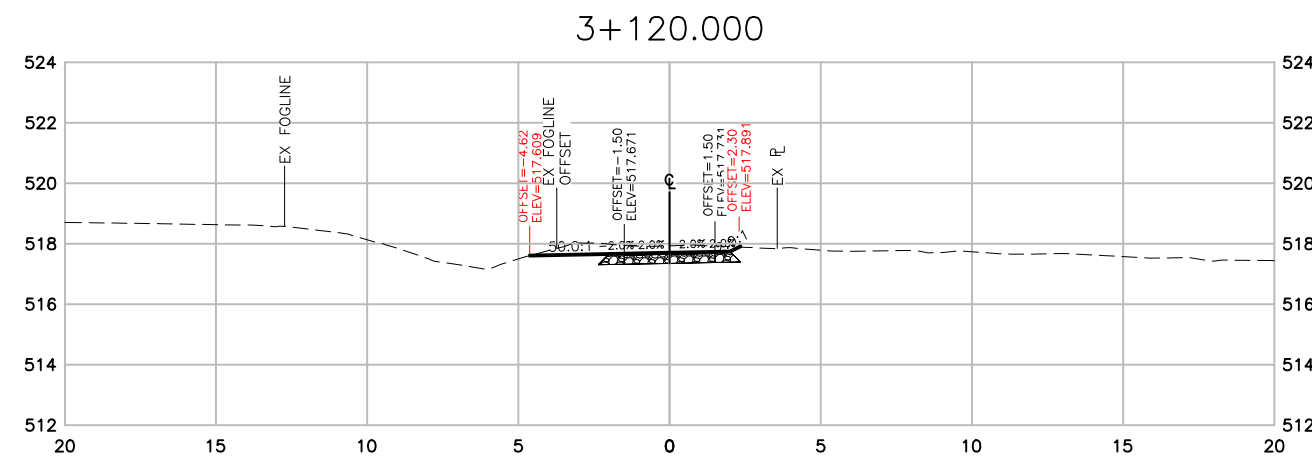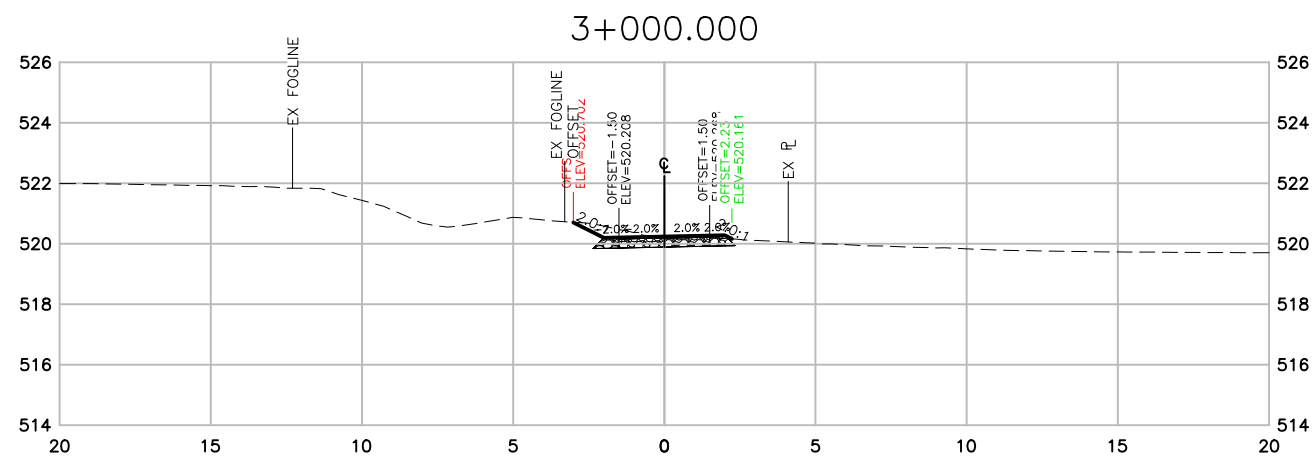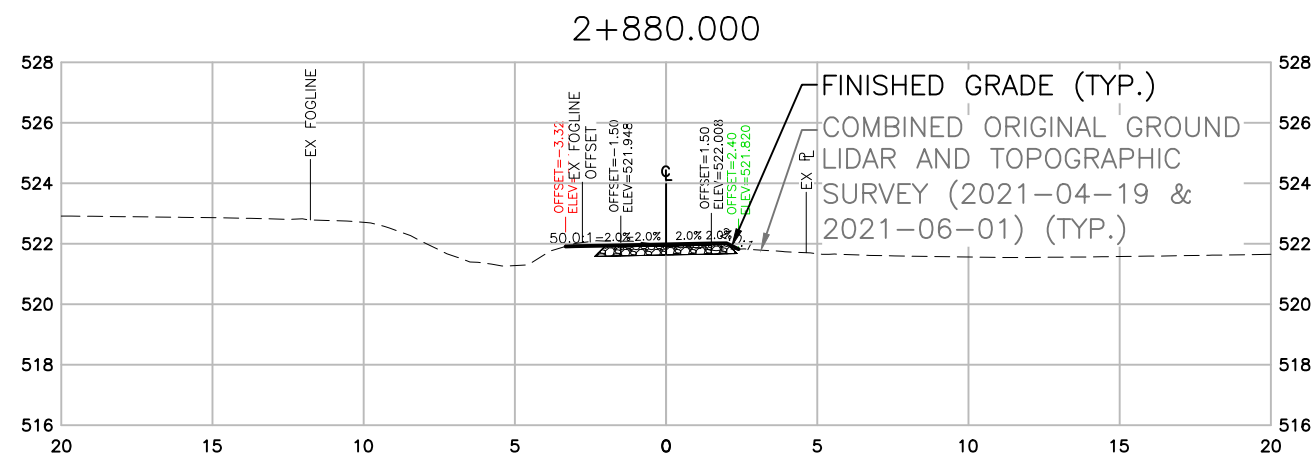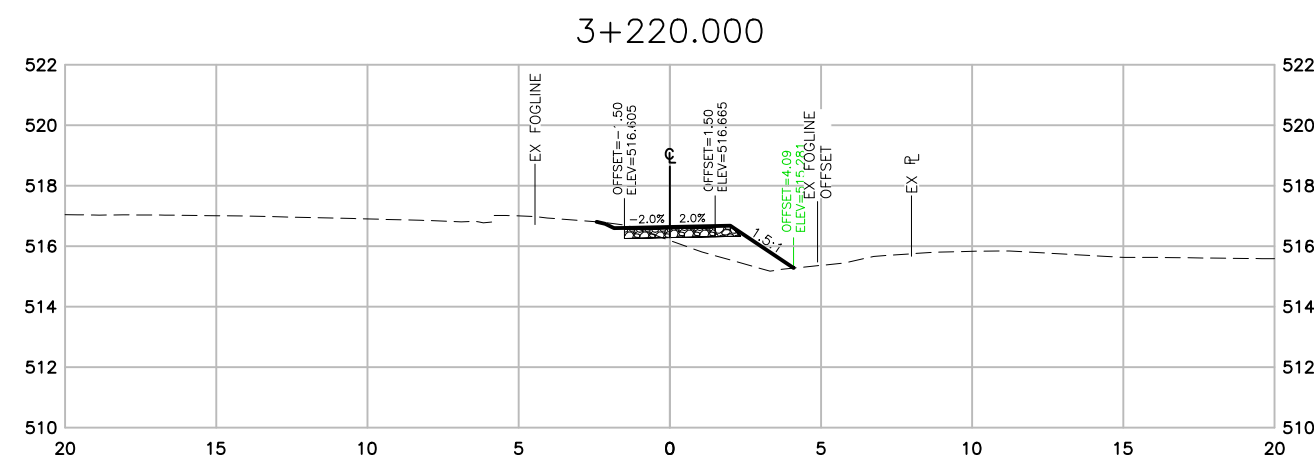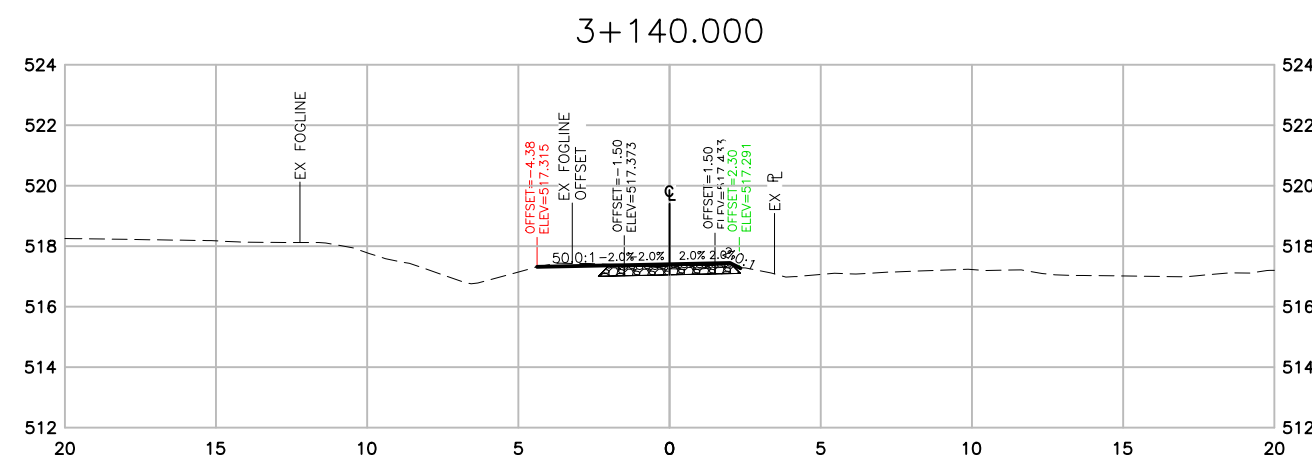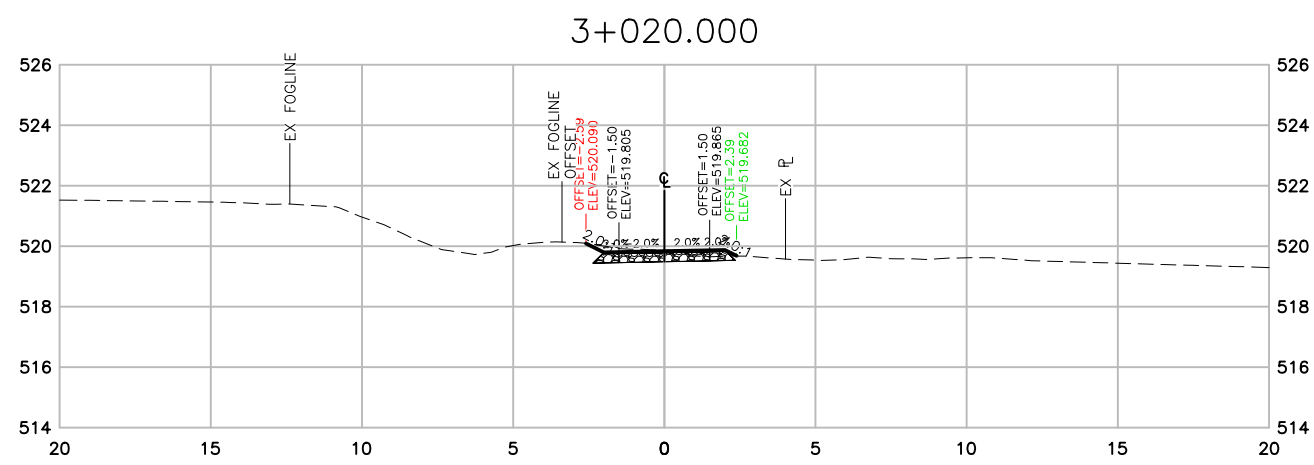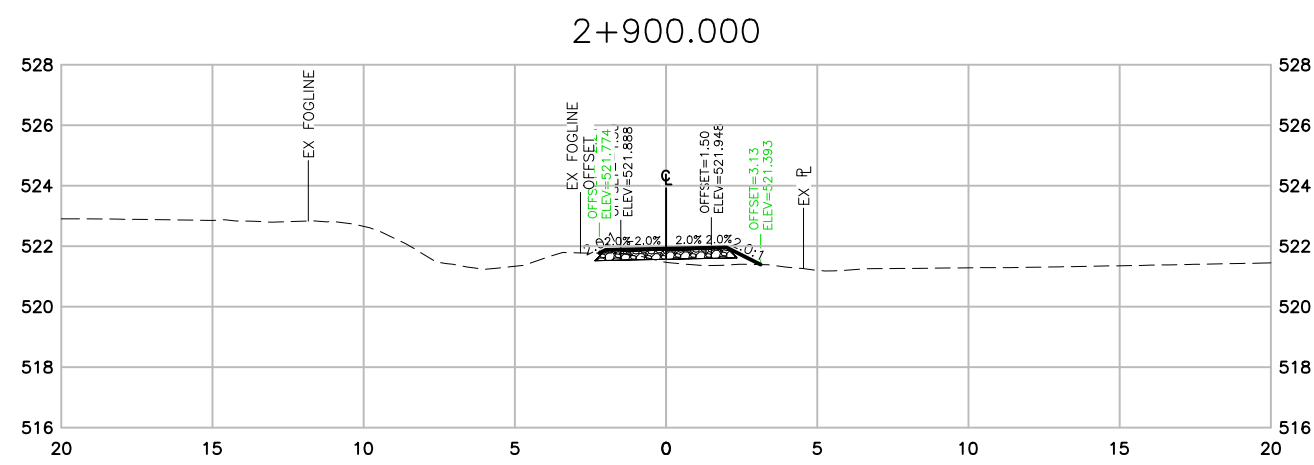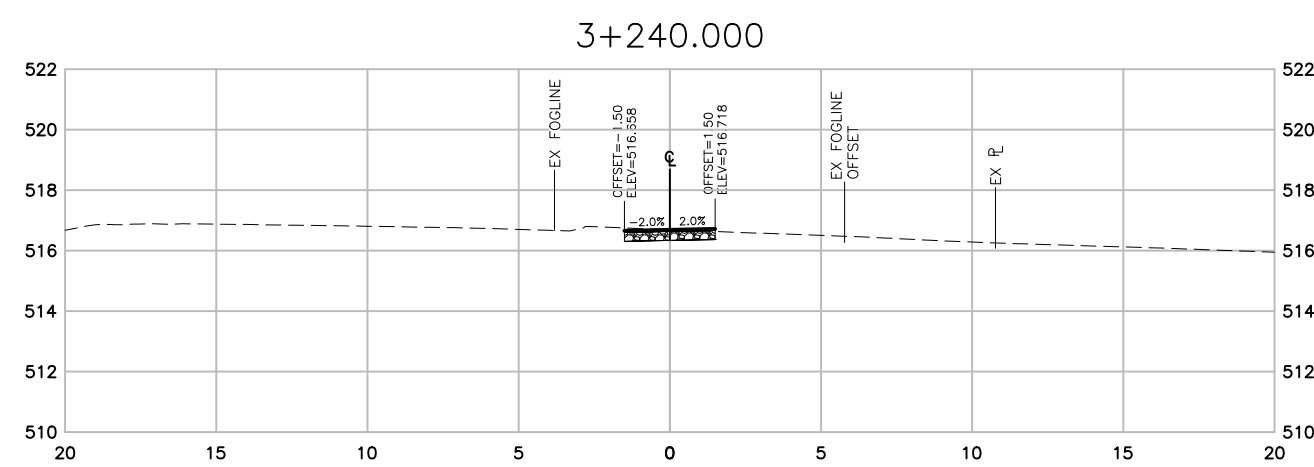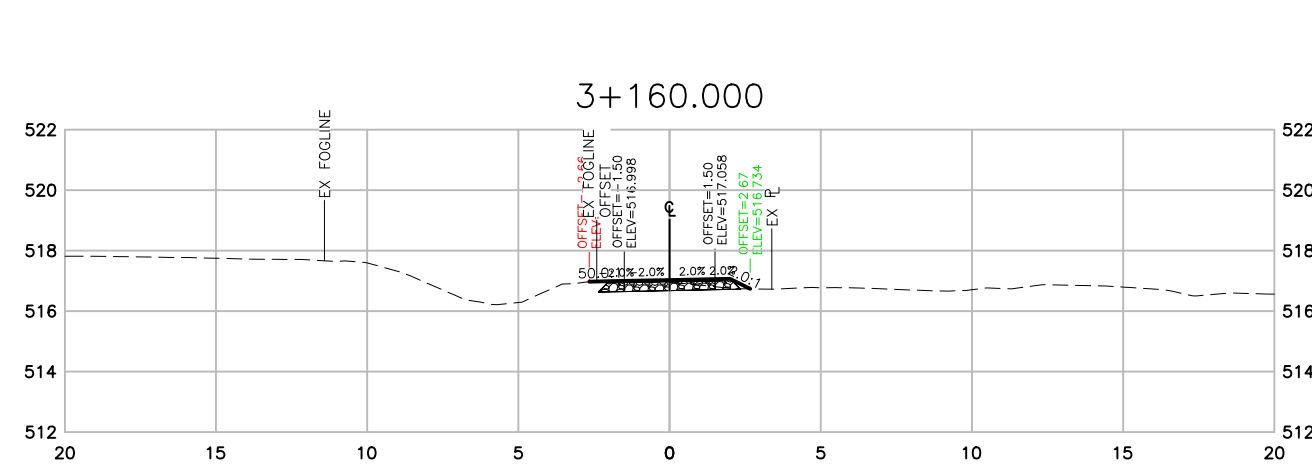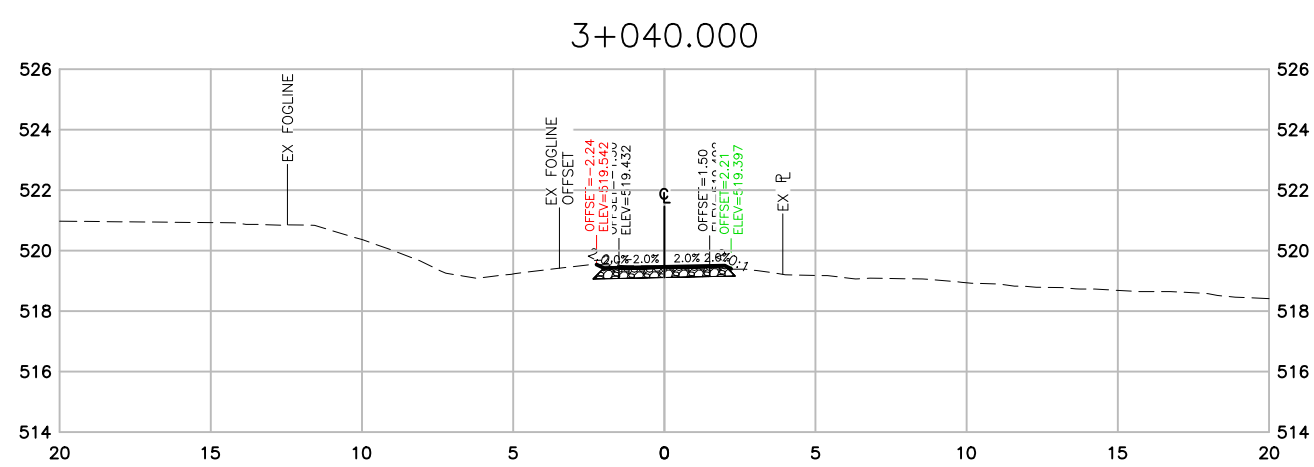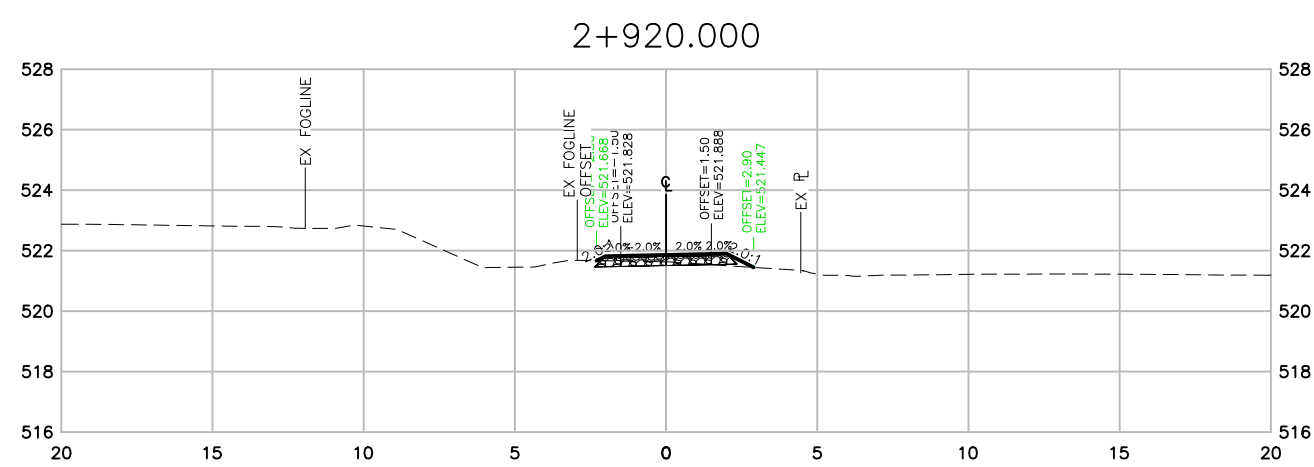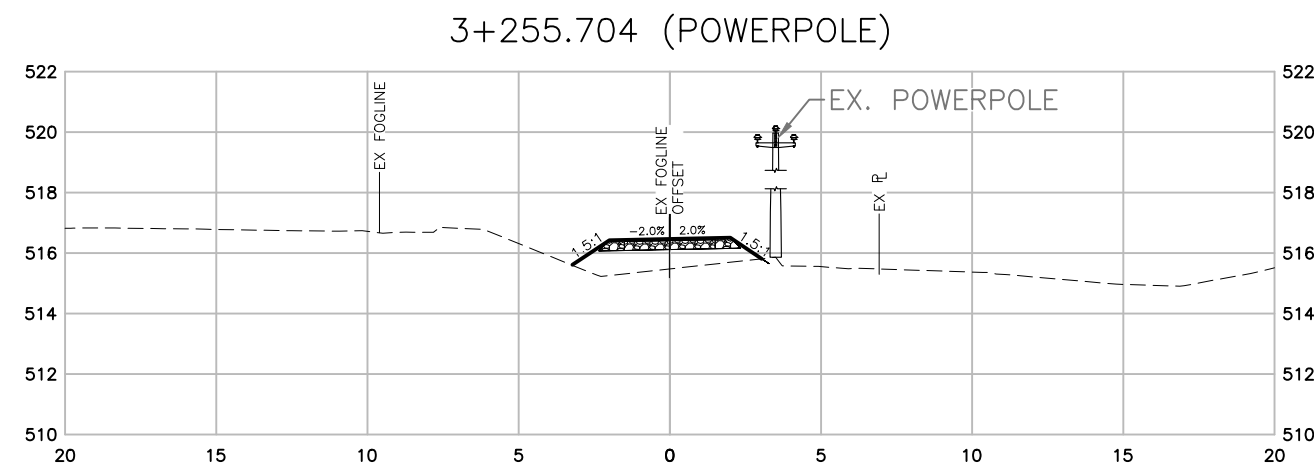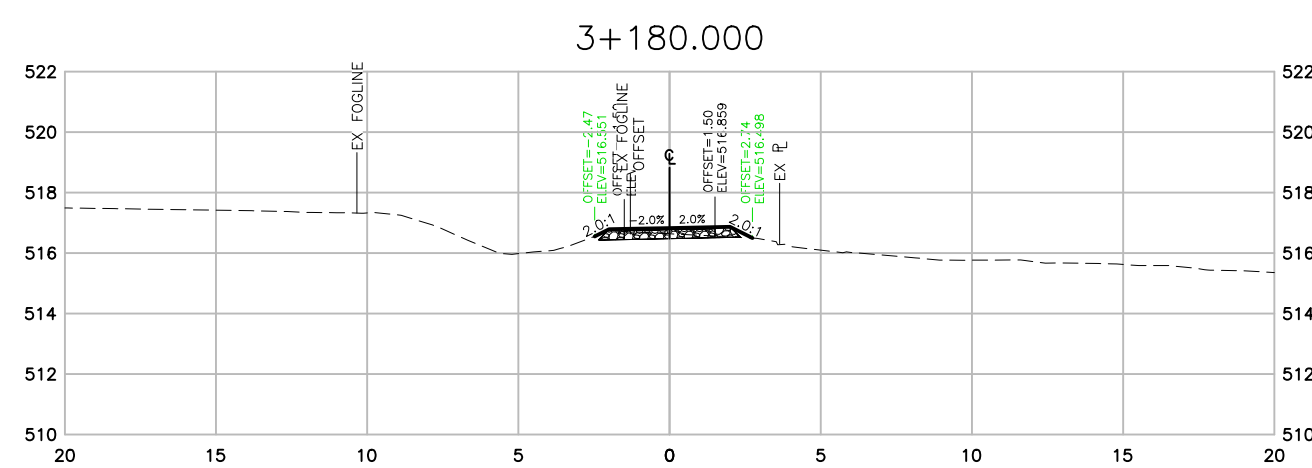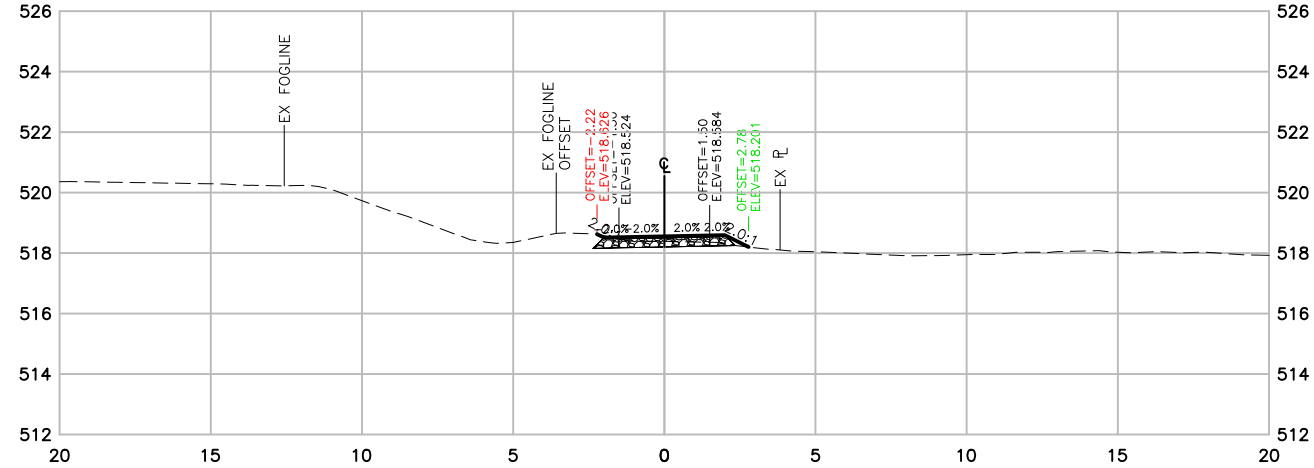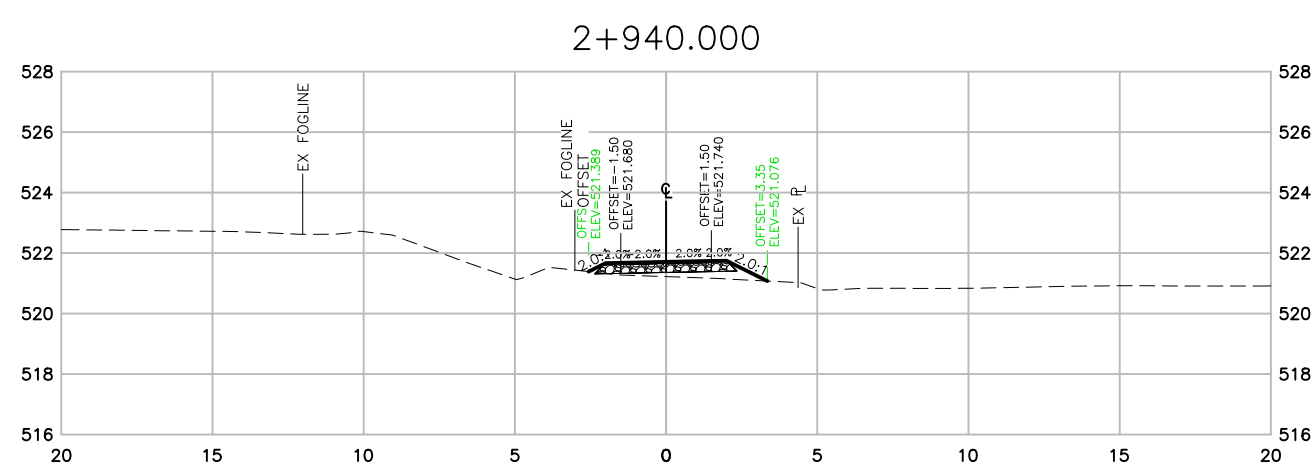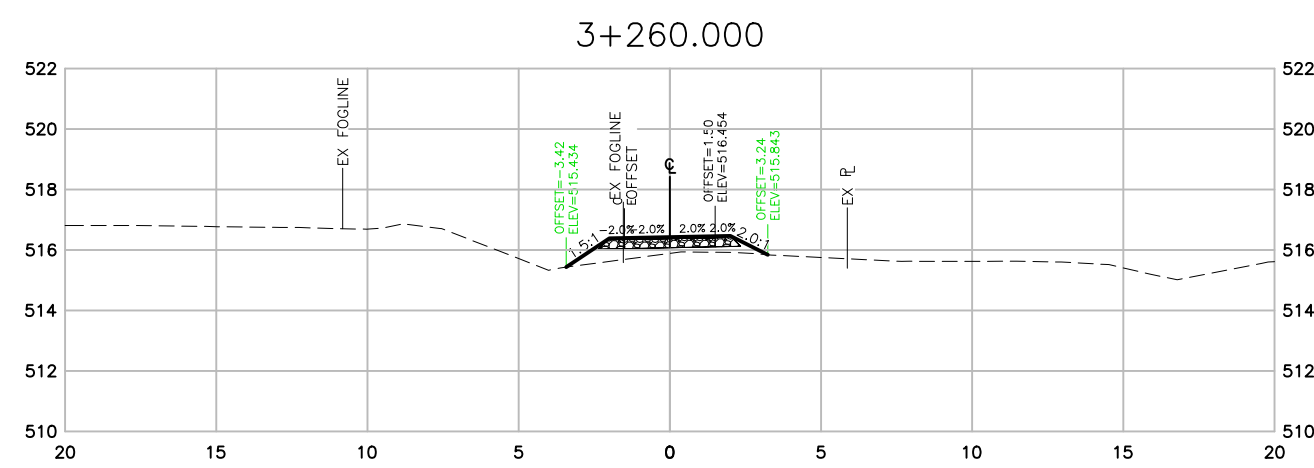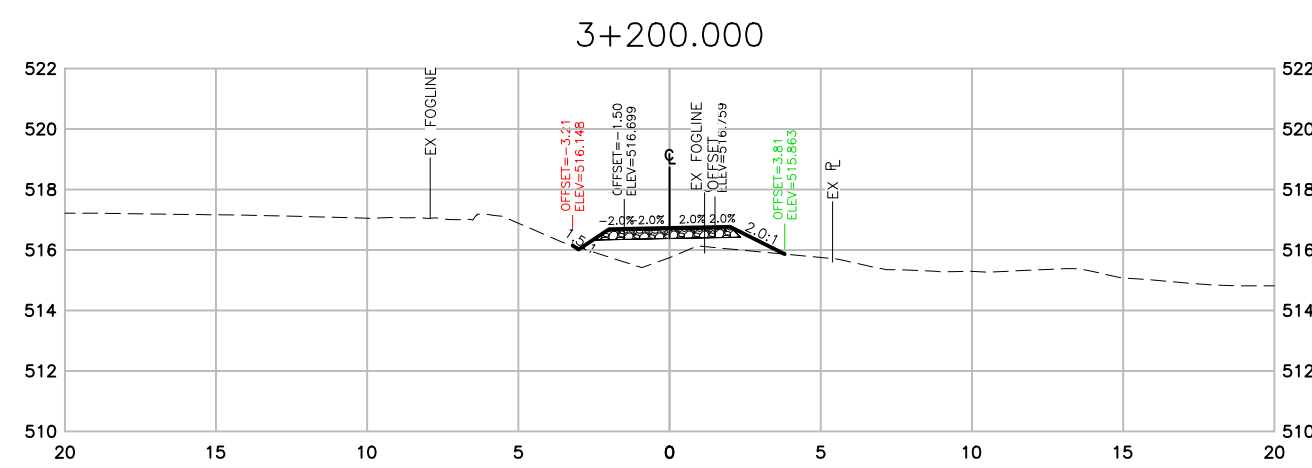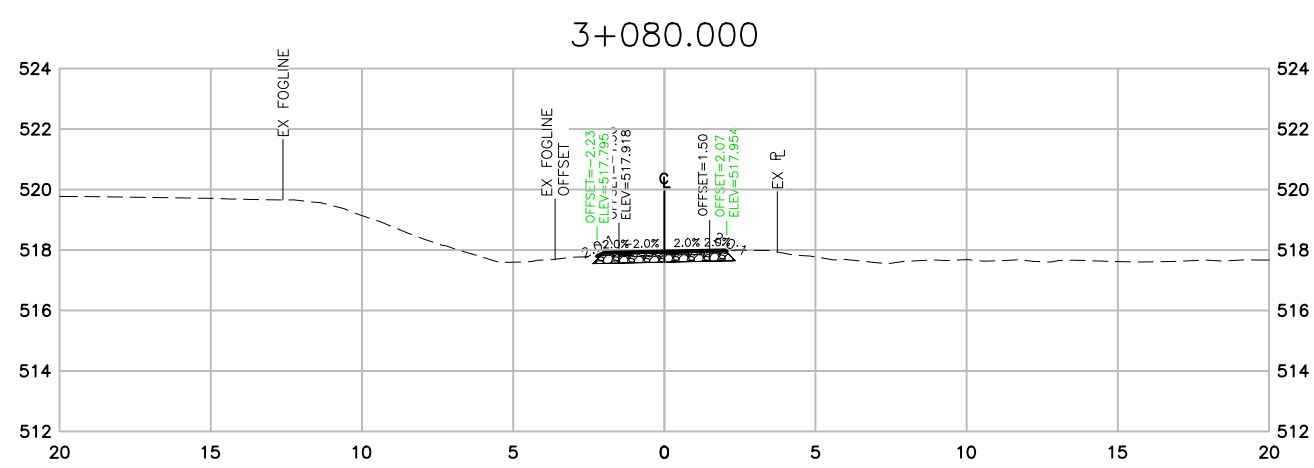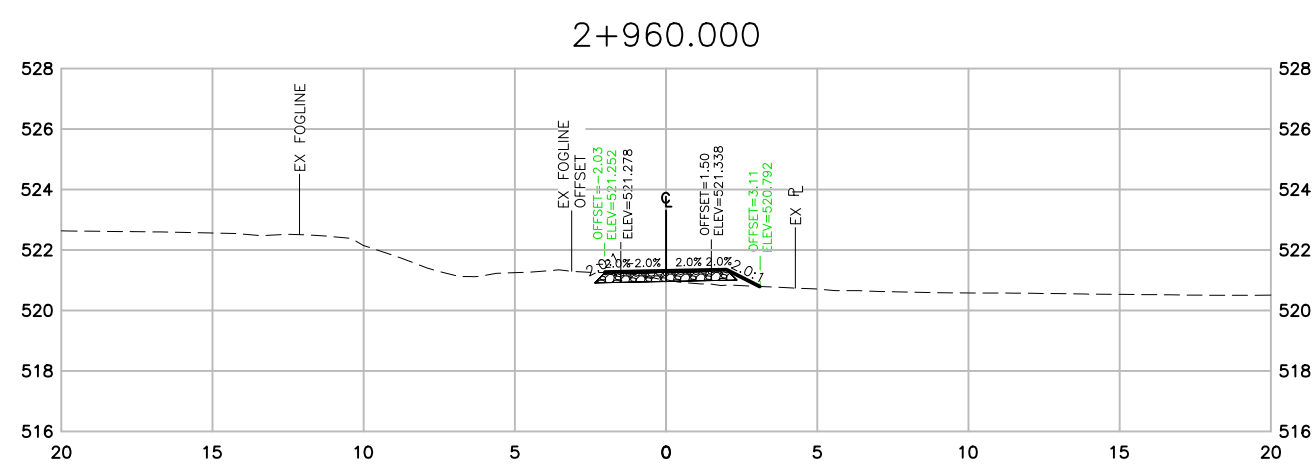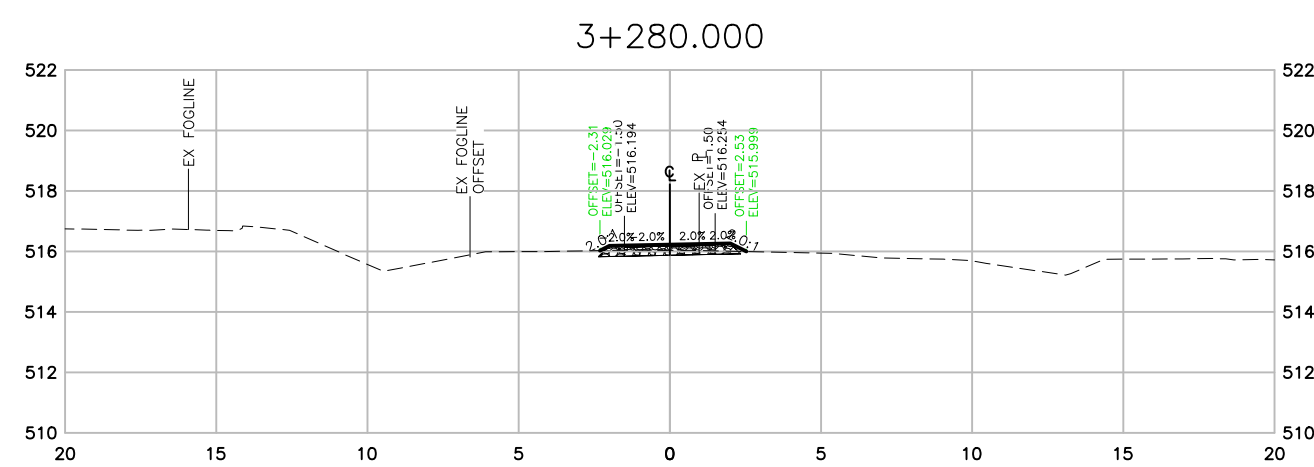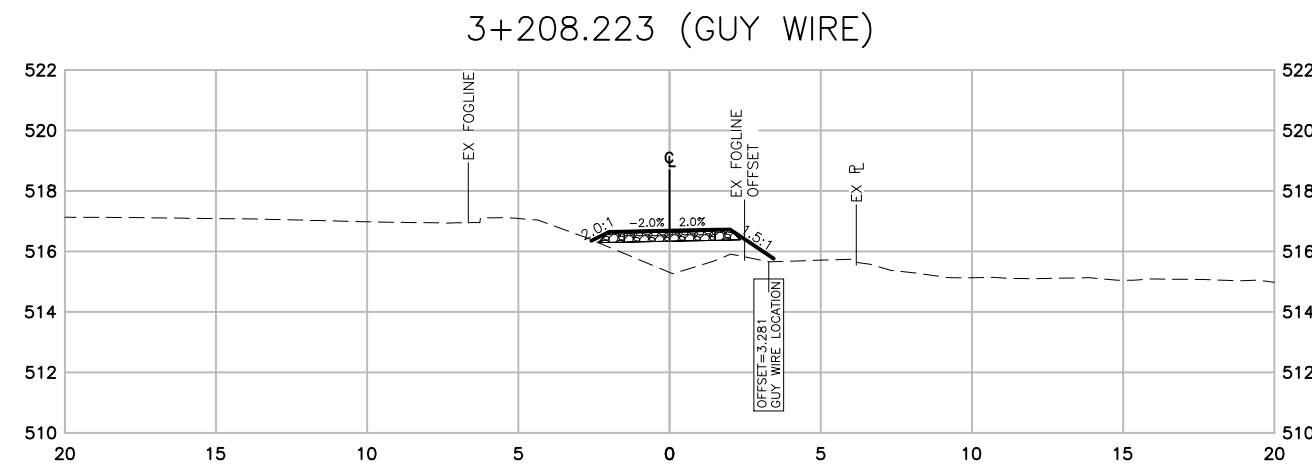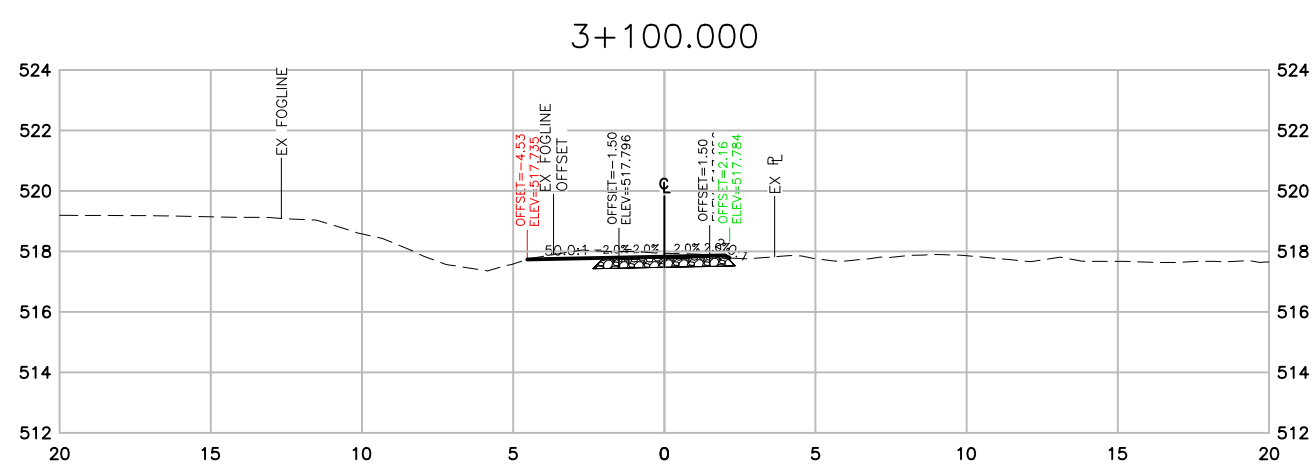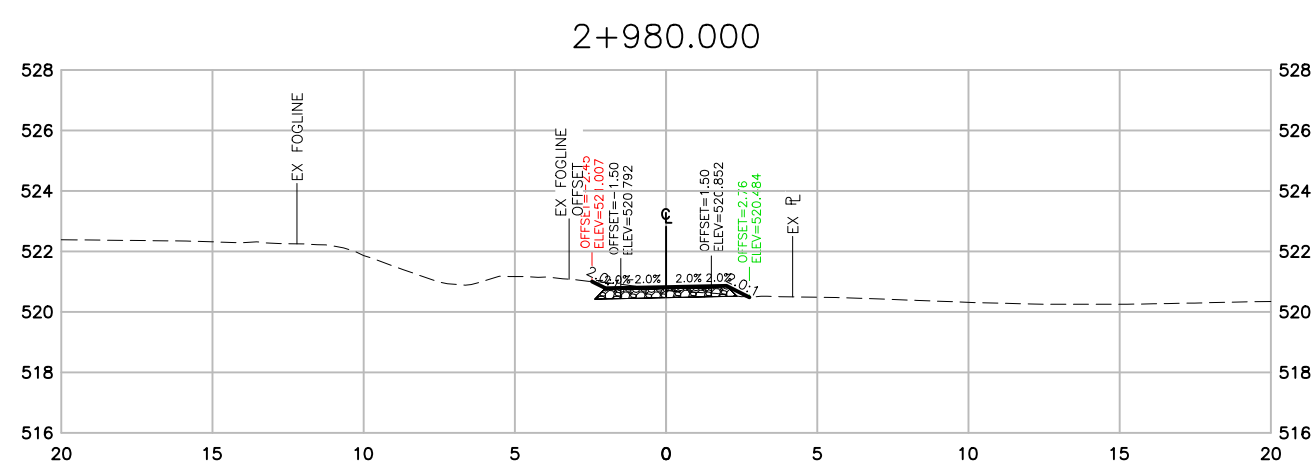

SECTIONS

0 5 15m
1:250

THIS DRAWING AND DESIGN IS PROTECTED UNDER COPYRIGHT, AND ANY USE, REPRODUCTION OR REVISION IS STRICTLY PROHIBITED WITHOUT THE WRITTEN PERMISSION OF WSP. THE ENGINEER DOES NOT GUARANTEE THE ACCURACY OF THE INFORMATION PROVIDED BY OTHERS. THE DRAWINGS HAVE BEEN PREPARED ONLY FOR GENERAL CONFORMANCE TO THE DRAWING STANDARDS AND INTENT OF THE DESIGN. THE ENGINEER DOES NOT ACCEPT RESPONSIBILITY FOR THEIR ACCURACY. PRIOR TO AND DURING CONSTRUCTION THE CONTRACTOR SHALL VERIFY THE LOCATION, DEPTH, SIZE, CONDITION AND TYPE OF EXISTING UTILITIES ON THIS DRAWING (INCLUDING UNDERGROUND, SURFICIAL AND OVERHEAD) AS WELL AS UTILITIES NOT SO SHOWN. ANY DISCREPANCIES FOUND SHALL BE REPORTED IMMEDIATELY TO THE ENGINEER. THE CONTRACTOR WILL BE RESPONSIBLE FOR ANY AND ALL DAMAGE TO UTILITIES.

DATE	REV	DESCRIPTION	BY	APPR.	DATE	REV	DESCRIPTION	BY	APPR.
2021-05-12	A	FOR REVIEW - 90%	AIP	AK					
2021-08-11	B	FOR APPROVAL - 100%	AIP	AK					

SCALE 1:250
DATE 2021-08-11
APPROVED AK
DESIGN BY AIP
DRAWN BY AIP
CHECKED BY AK



#1-3772, 4TH AVENUE, SMITHERS, BC, V0J 2N0
PHONE (250) 847-1913

MINISTRY OF TRANSPORTATION AND INFRASTRUCTURE
CYCLE 16 DETAILED DESIGN - PHASE 1

SECTIONS - STA 2+880 TO 3+280

REV. No.





















B

PROJECT No.
201-11400-01

DRAWING No.
C310


"NOT FOR CONSTRUCTION"
FOR APPROVAL 2021-08-11

N:\201-11400-01 Cycle 16 Trail\03 Cof\Cycle 16 Pathway Phase 1\201-11400-01 WD2 SECTIONS.dwg Plotted 11 August 2021

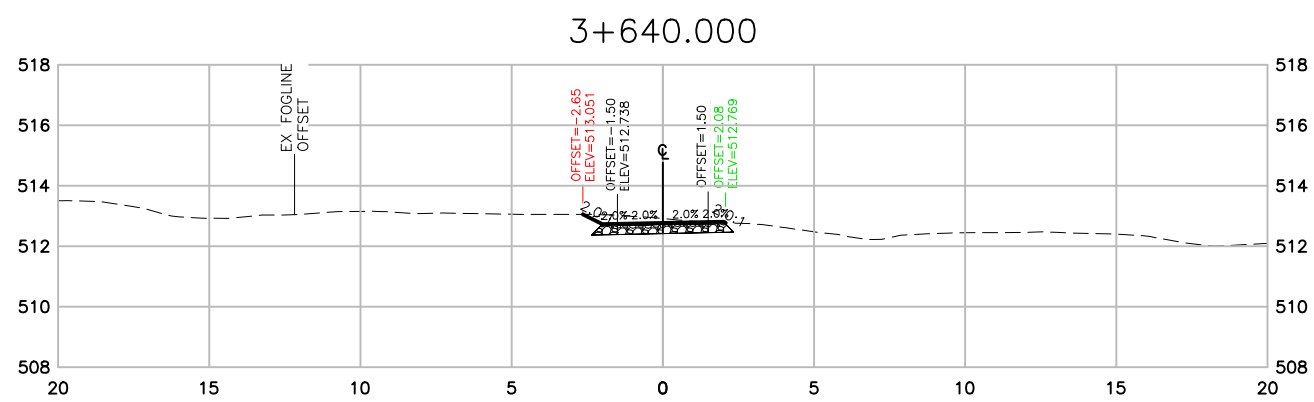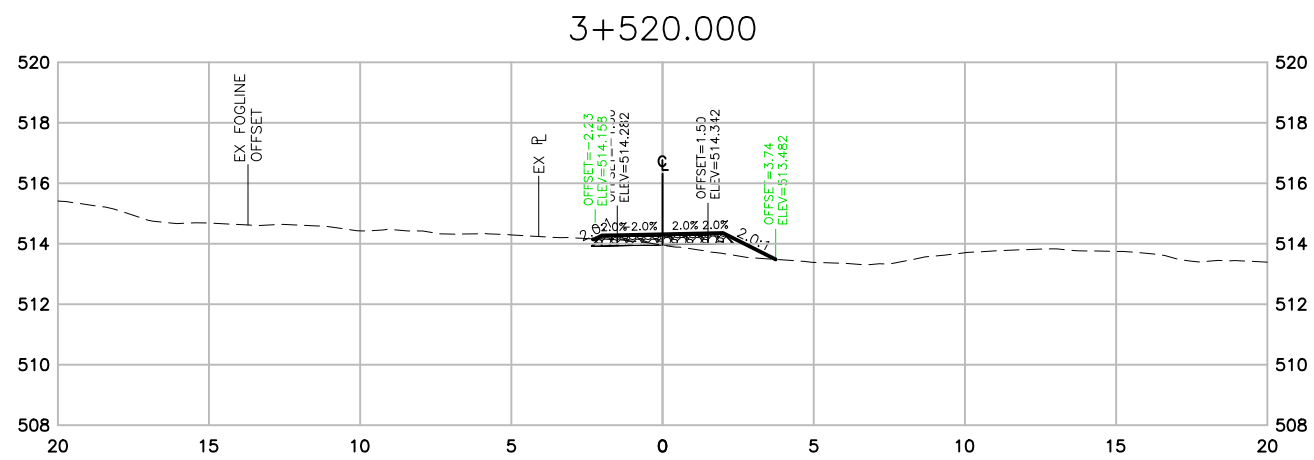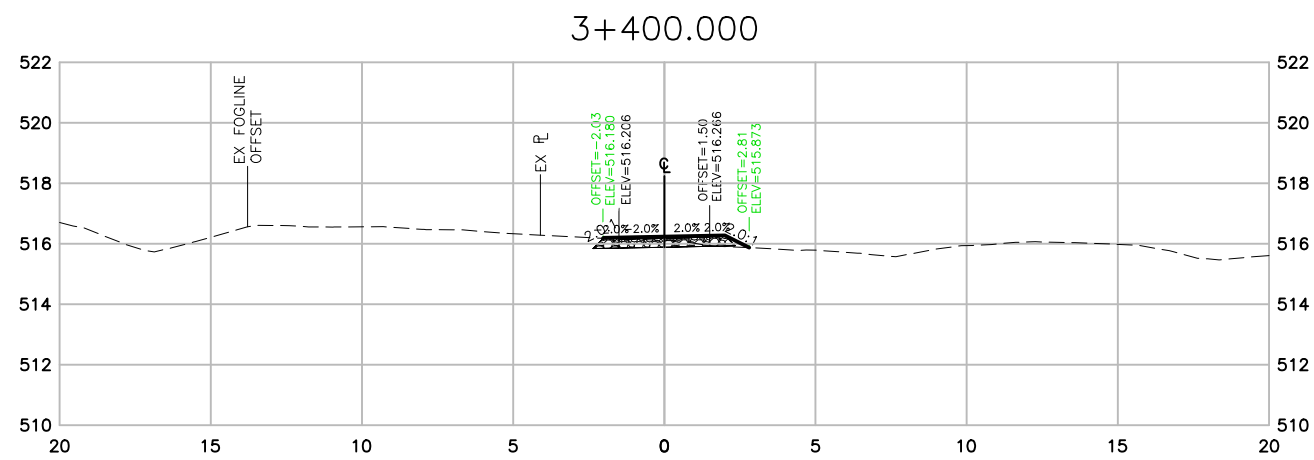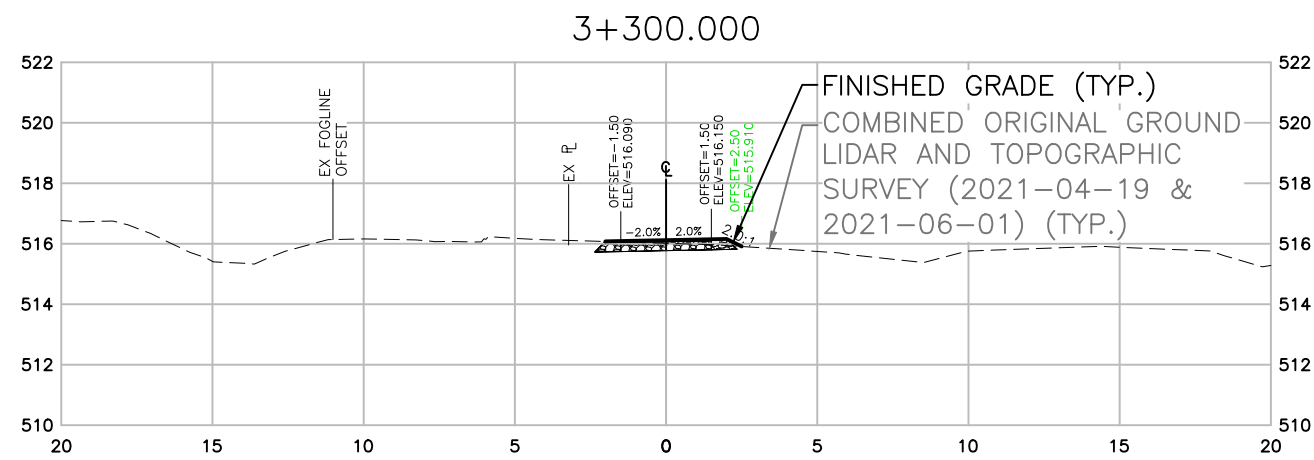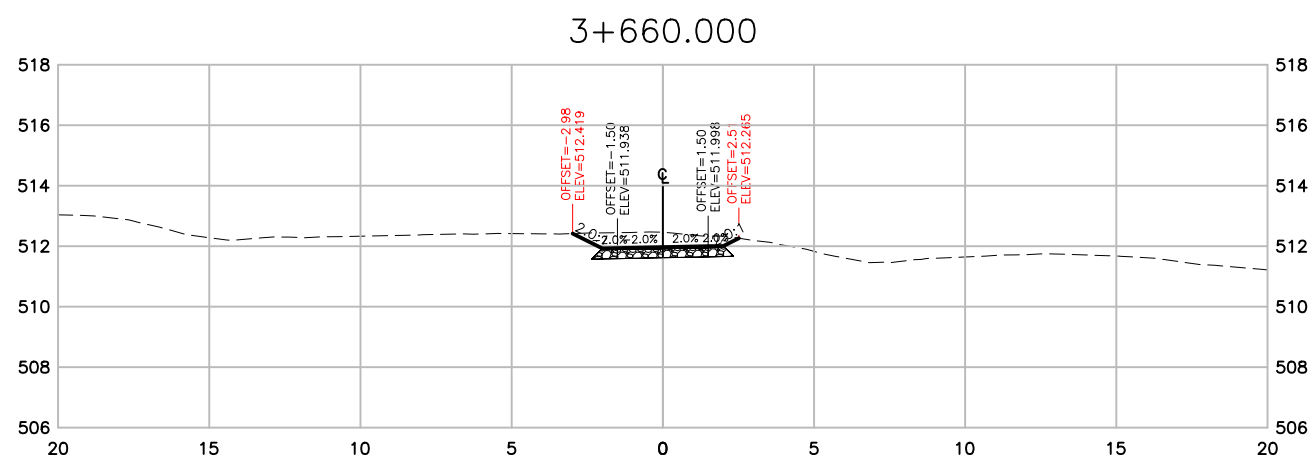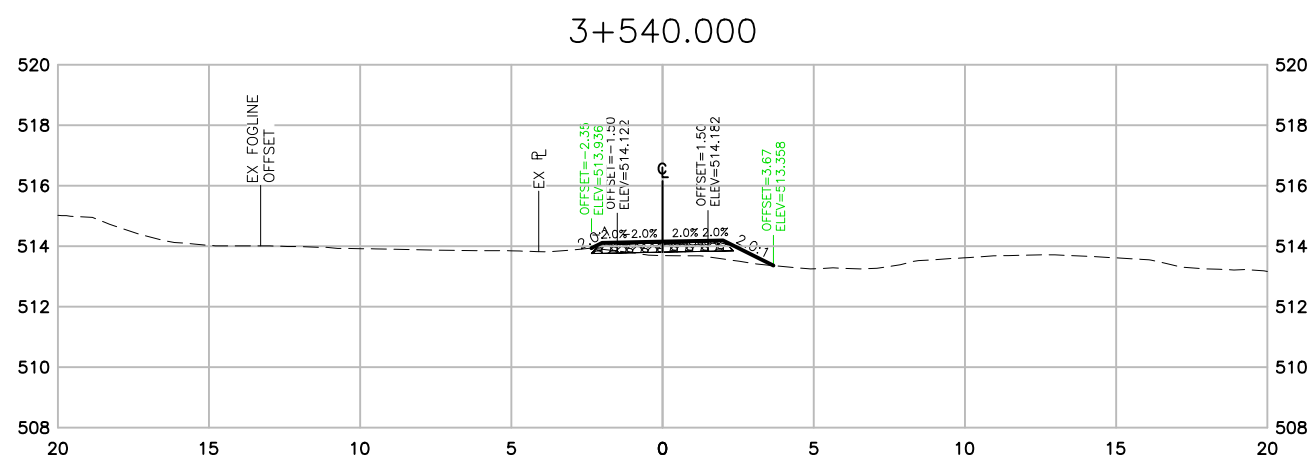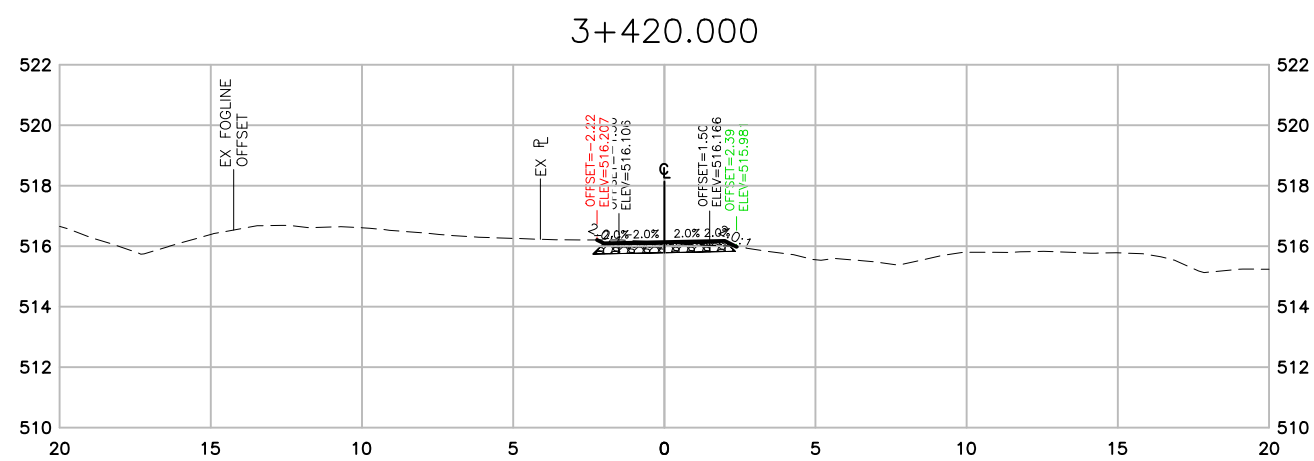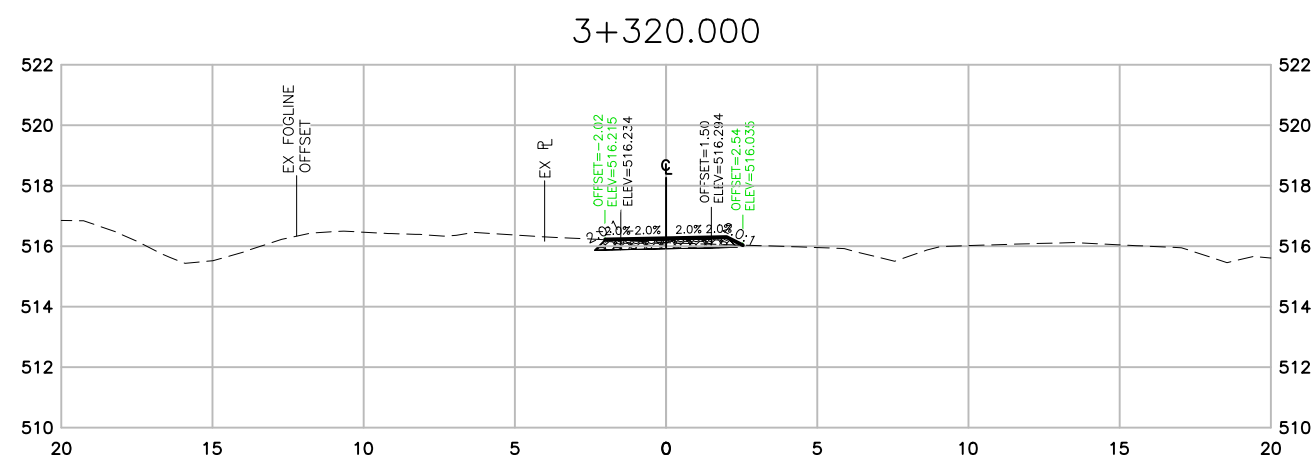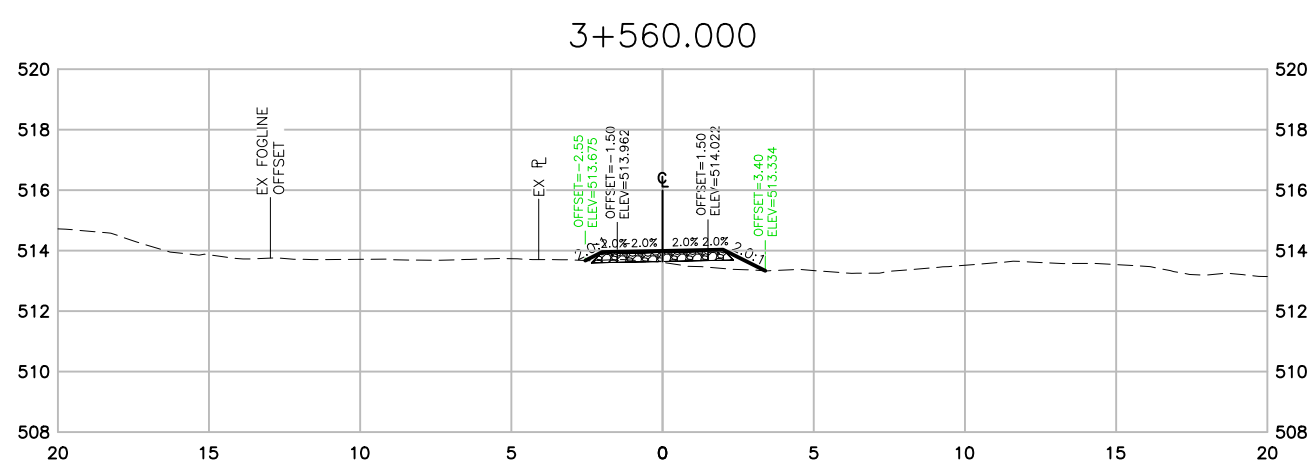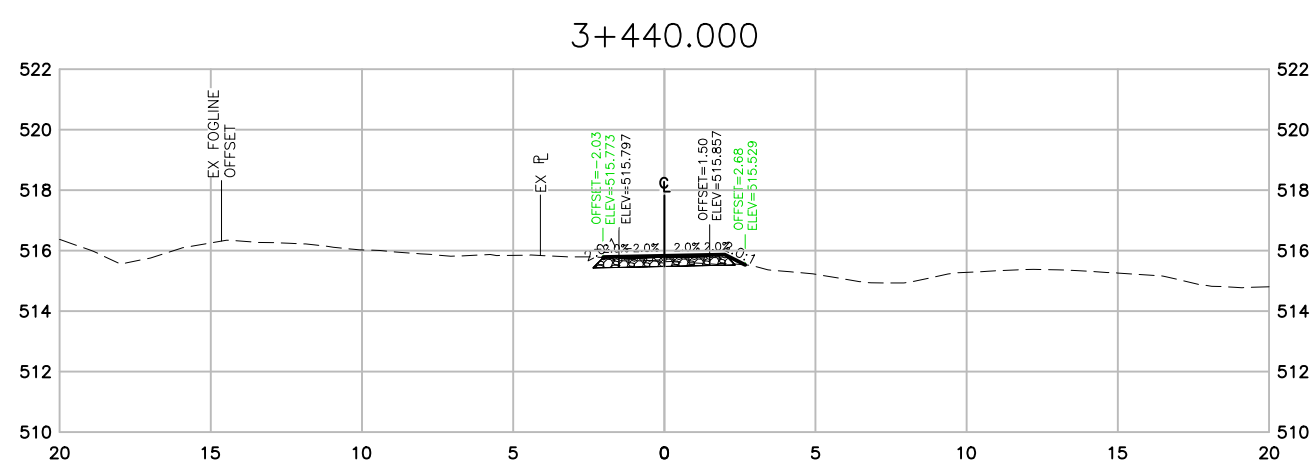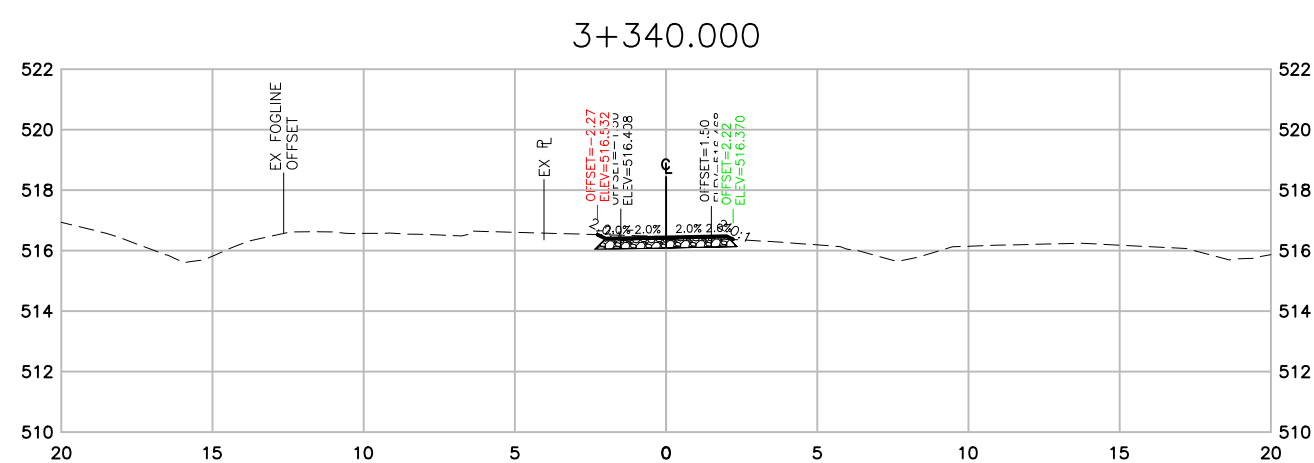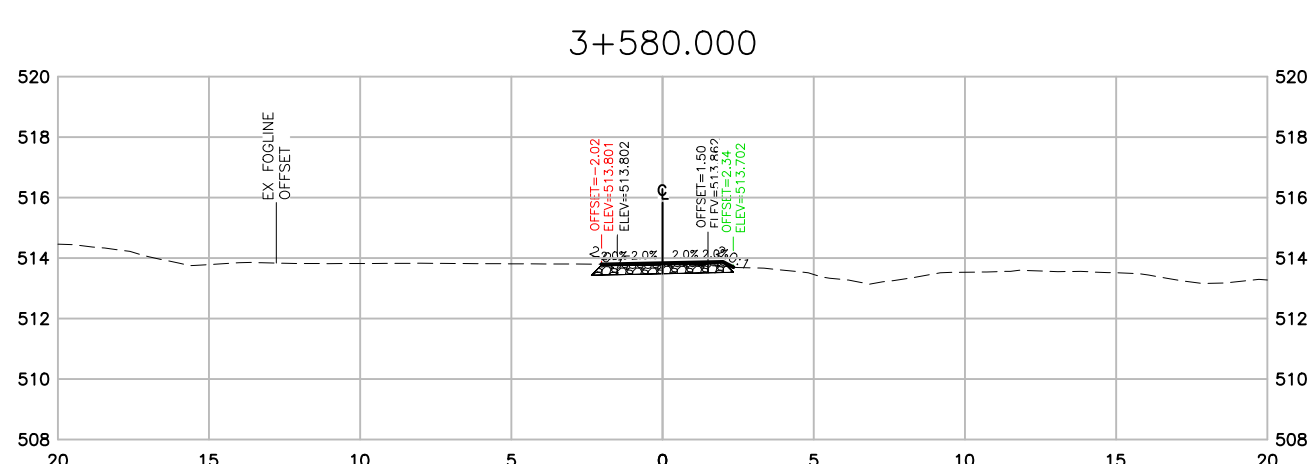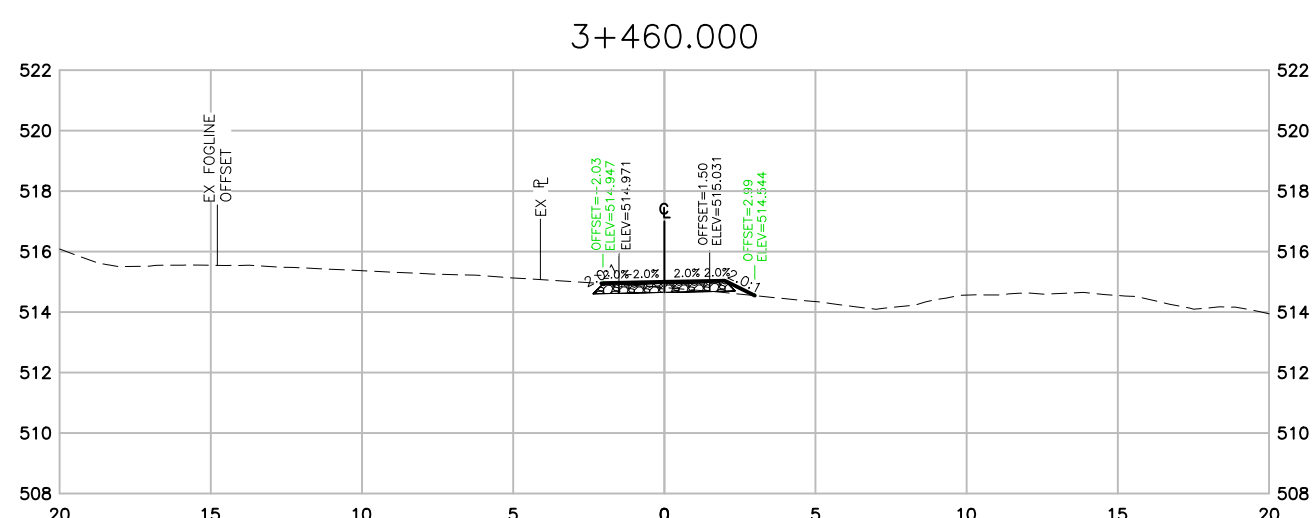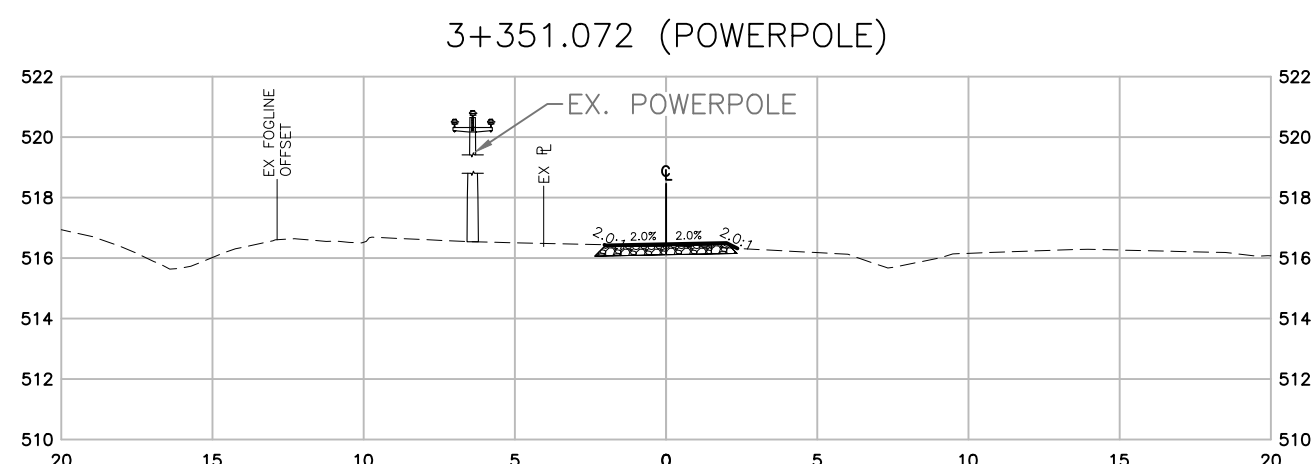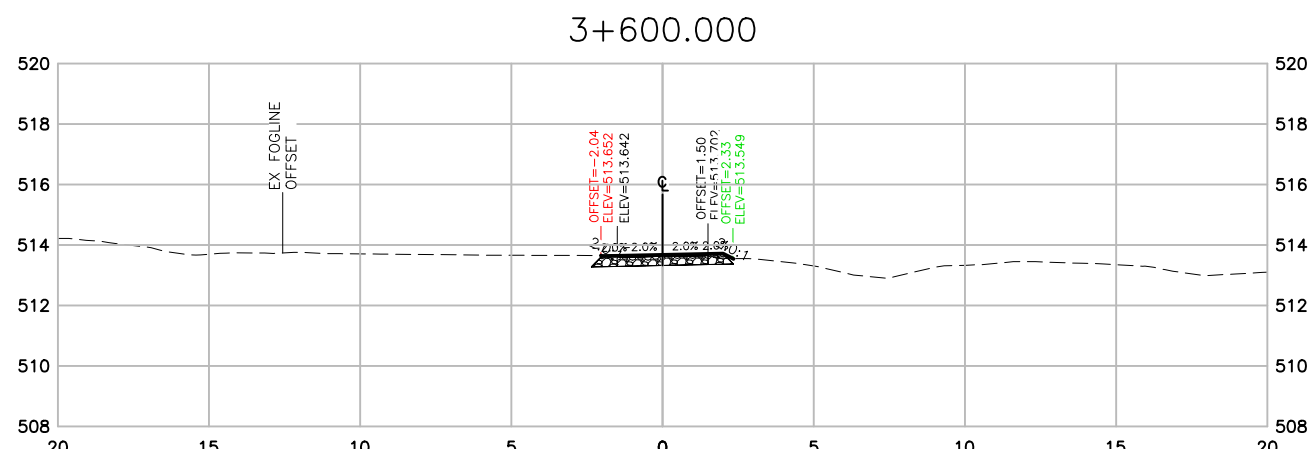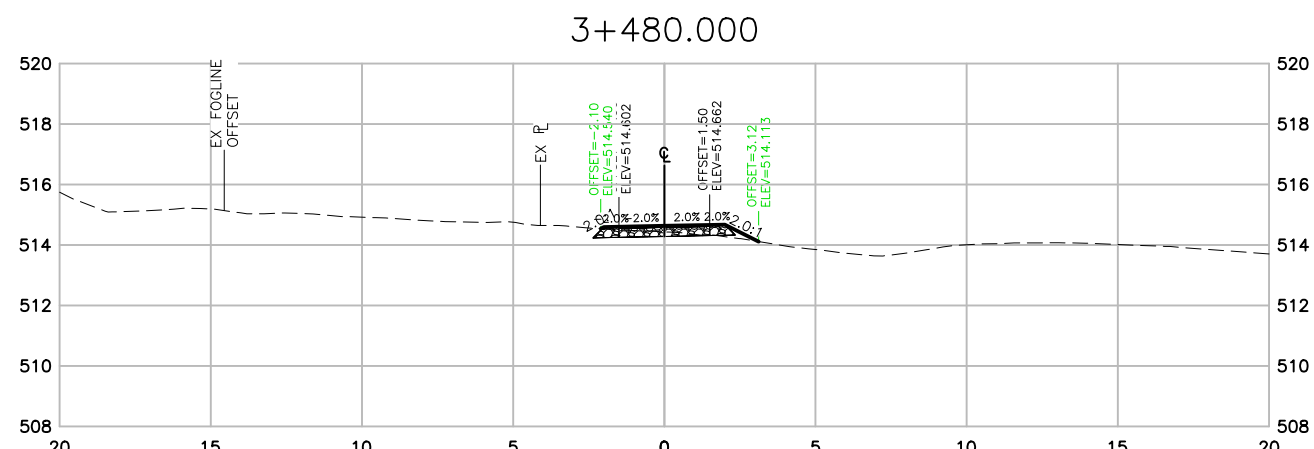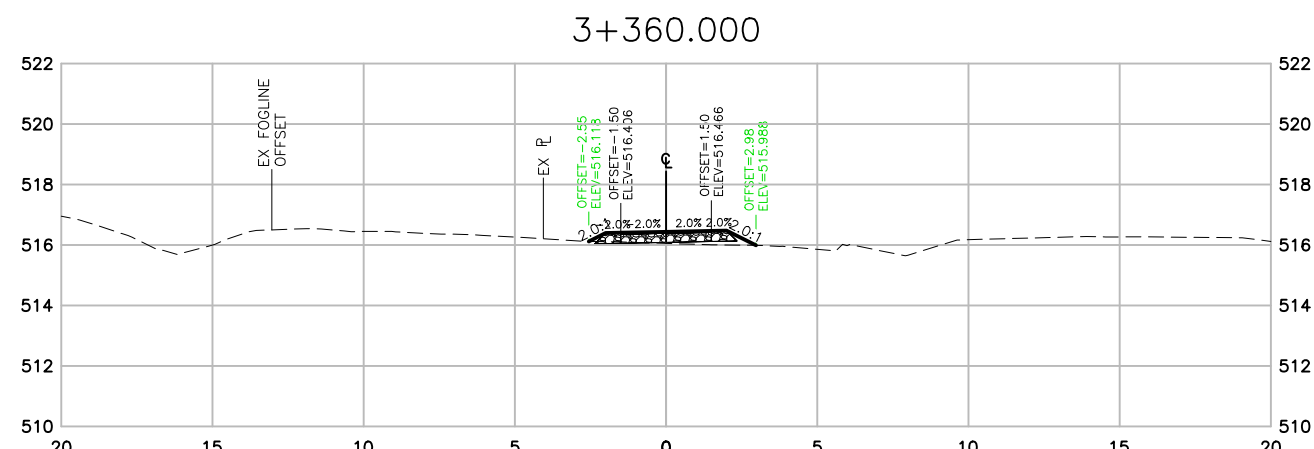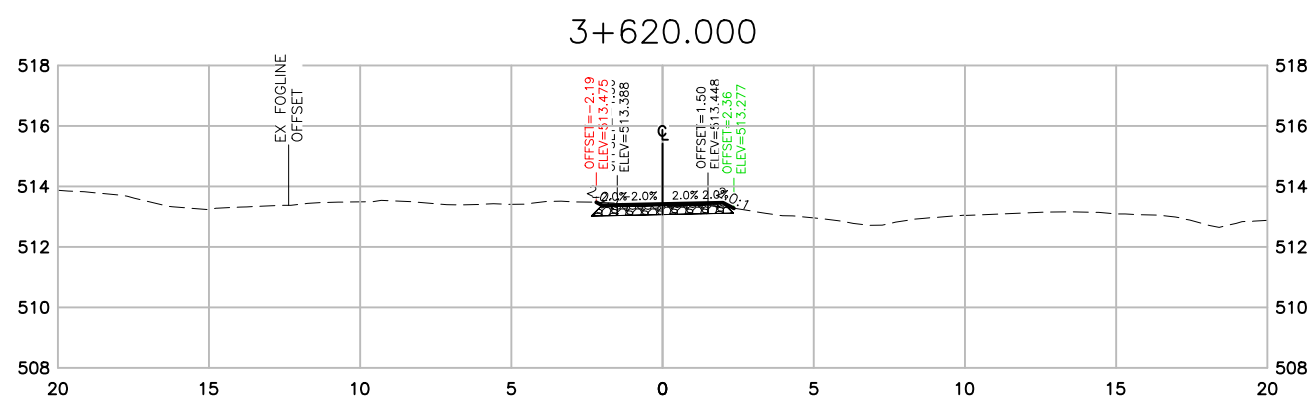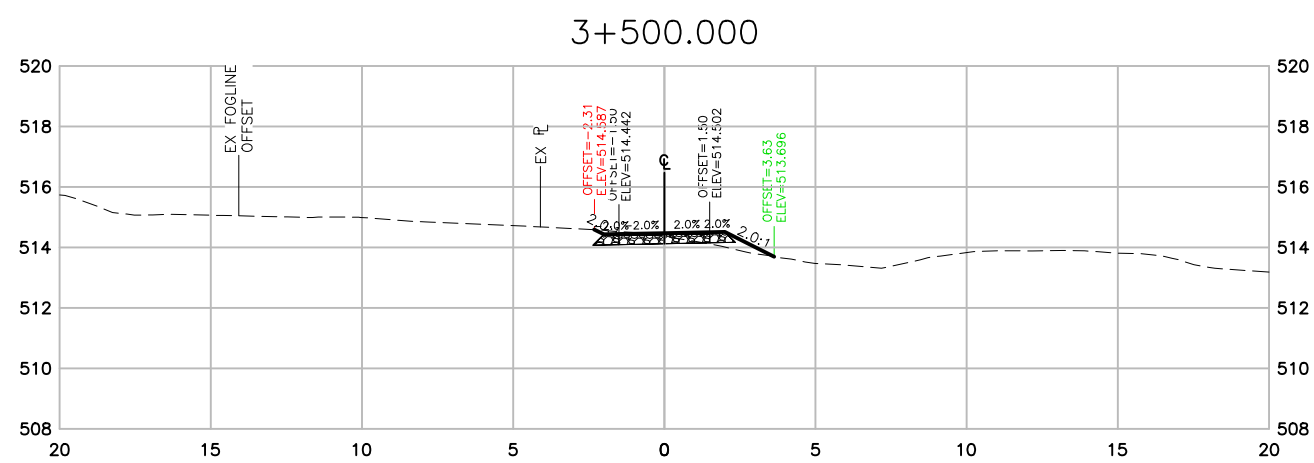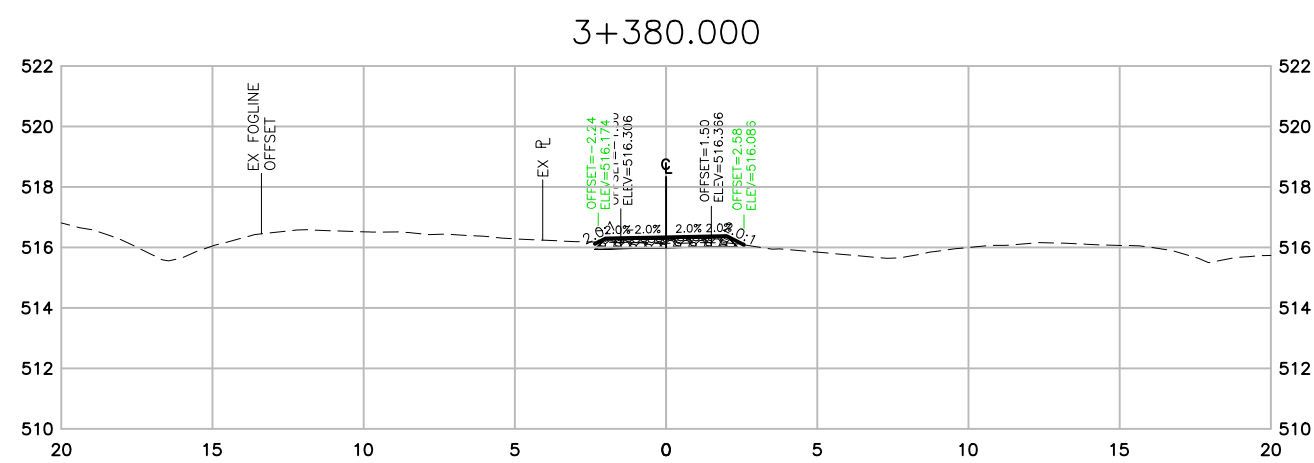

THIS DRAWING AND DESIGN IS PROTECTED UNDER COPYRIGHT, AND ANY USE, REPRODUCTION OR REVISION IS STRICTLY PROHIBITED WITHOUT THE WRITTEN PERMISSION OF WSP. THE ENGINEER DOES NOT GUARANTEE THE ACCURACY OF THE INFORMATION PROVIDED BY OTHERS. THE DRAWINGS HAVE BEEN PREPARED ONLY FOR GENERAL CONFORMANCE TO THE DRAWING STANDARDS AND INTENT OF THE DESIGN. THE ENGINEER DOES NOT ACCEPT RESPONSIBILITY FOR THEIR ACCURACY. PRIOR TO AND DURING CONSTRUCTION THE CONTRACTOR SHALL VERIFY THE LOCATION, DEPTH, SIZE, CONDITION AND TYPE OF EXISTING UTILITIES ON THIS DRAWING (INCLUDING UNDERGROUND, SURFICIAL AND OVERHEAD) AS WELL AS UTILITIES NOT SHOWN. ANY DISCREPANCIES FOUND SHALL BE REPORTED IMMEDIATELY TO THE ENGINEER. THE CONTRACTOR WILL BE RESPONSIBLE FOR ANY AND ALL DAMAGE TO UTILITIES.

SECTIONS

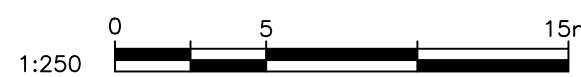

"NOT FOR CONSTRUCTION"
FOR APPROVAL 2021-08-11

DATE	REV	DESCRIPTION	BY	APPR.	DATE	REV	DESCRIPTION	BY	APPR.
2021-05-12	A	FOR REVIEW - 90%	AIP	AK					
2021-08-11	B	FOR APPROVAL - 100%	AIP	AK					

SCALE 1:250
DATE 2021-08-11
APPROVED AK
DESIGN BY AIP
DRAWN BY AIP
CHECKED BY








#1-3772, 4TH AVENUE, SMITHERS, BC, V0J 2N0
PHONE (250) 847-1913

MINISTRY OF TRANSPORTATION AND INFRASTRUCTURE
CYCLE 16 DETAILED DESIGN - PHASE 1

SECTIONS - STA 3+300 TO 3+660

REV. No.
B
PROJECT No.
201-11400-01
DRAWING No.
C311

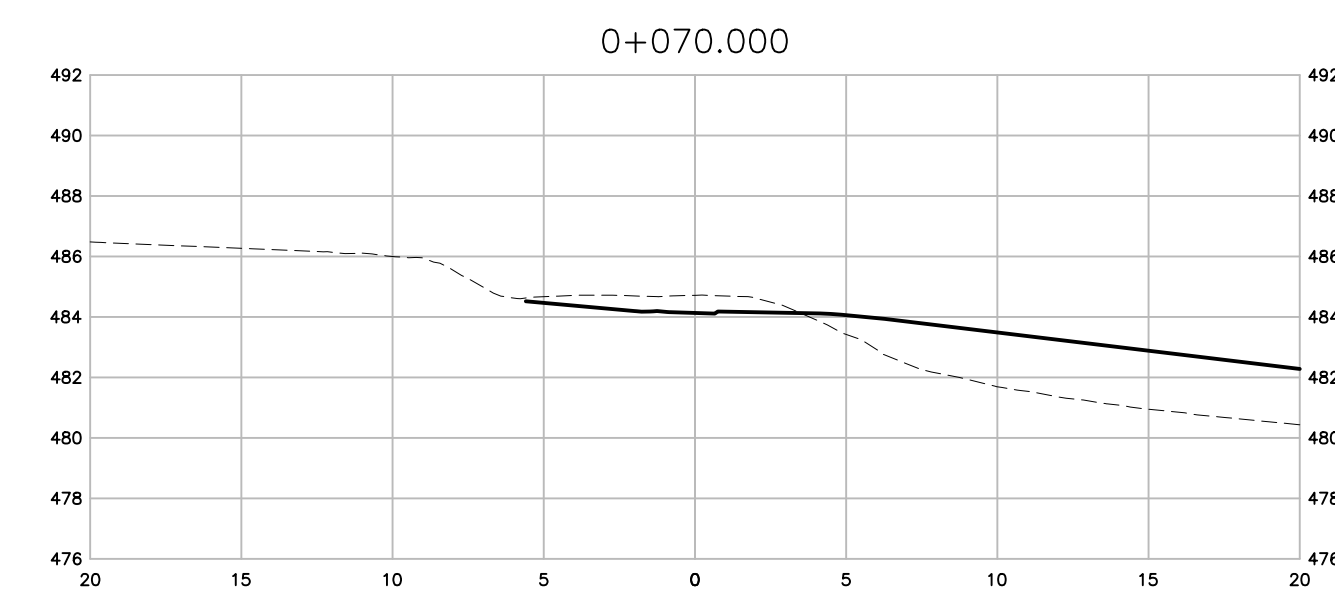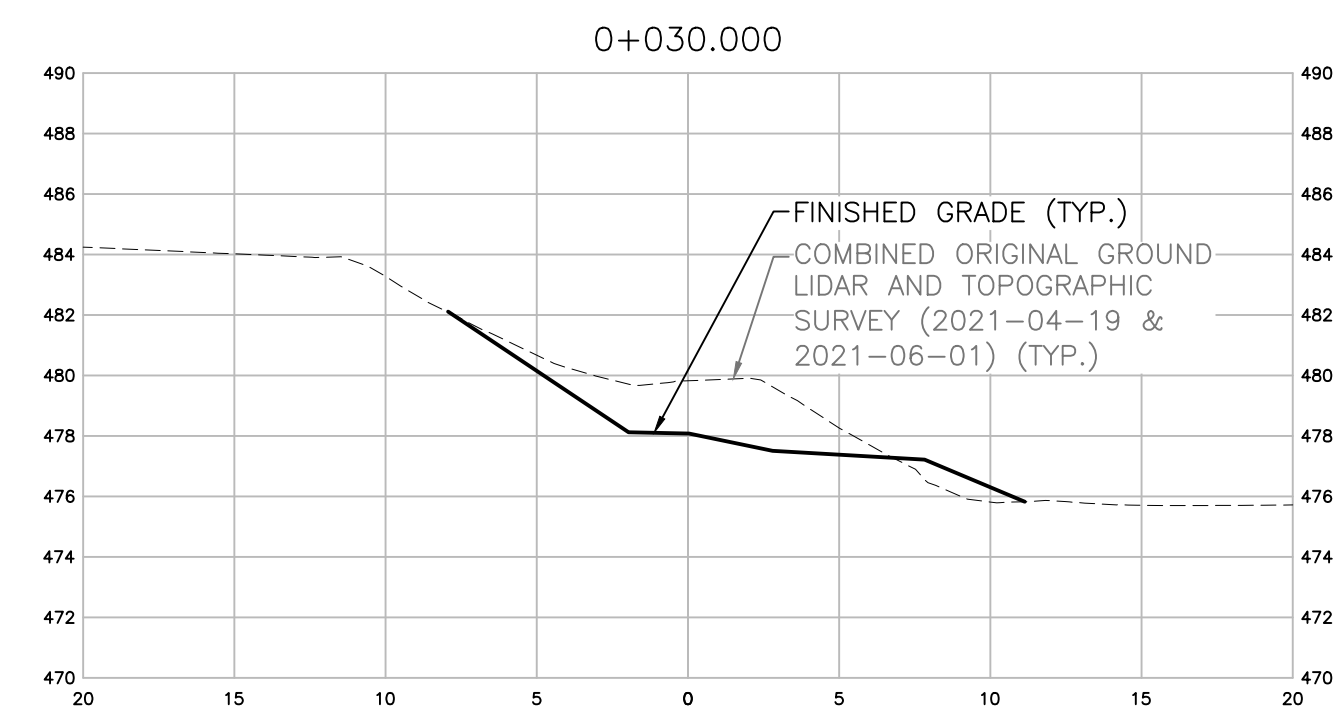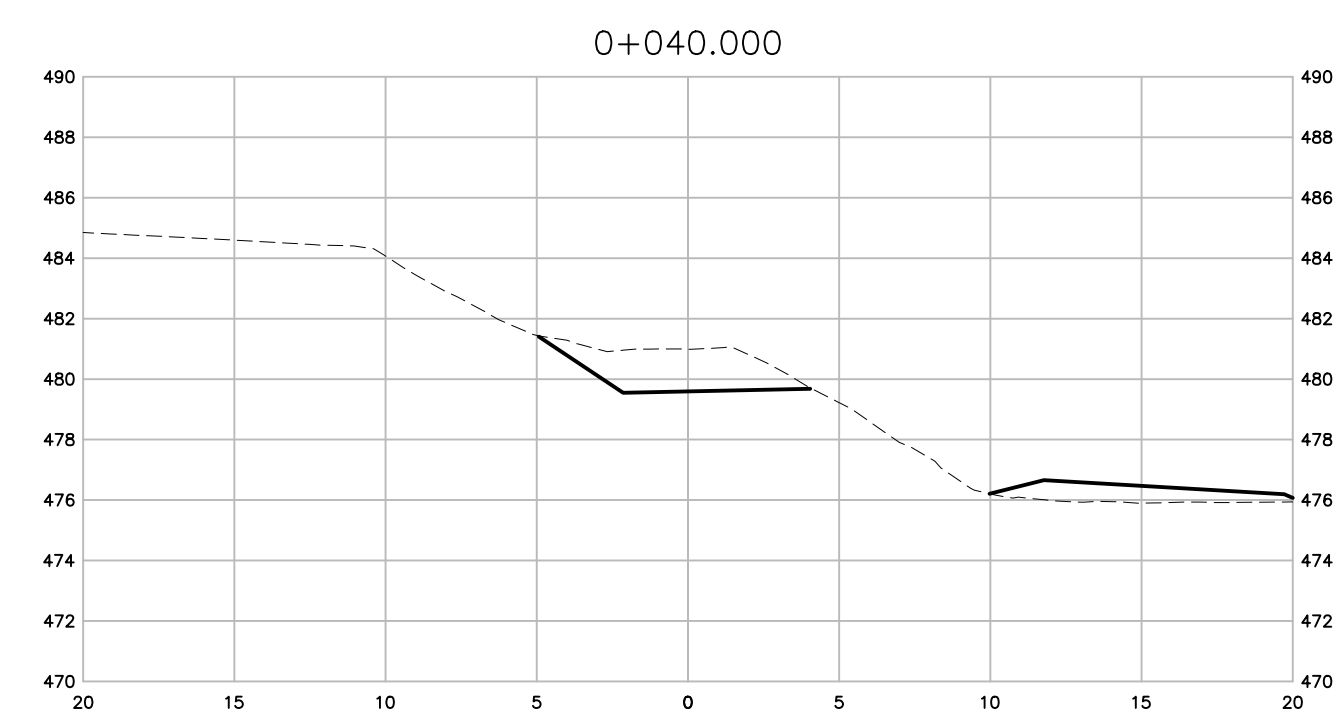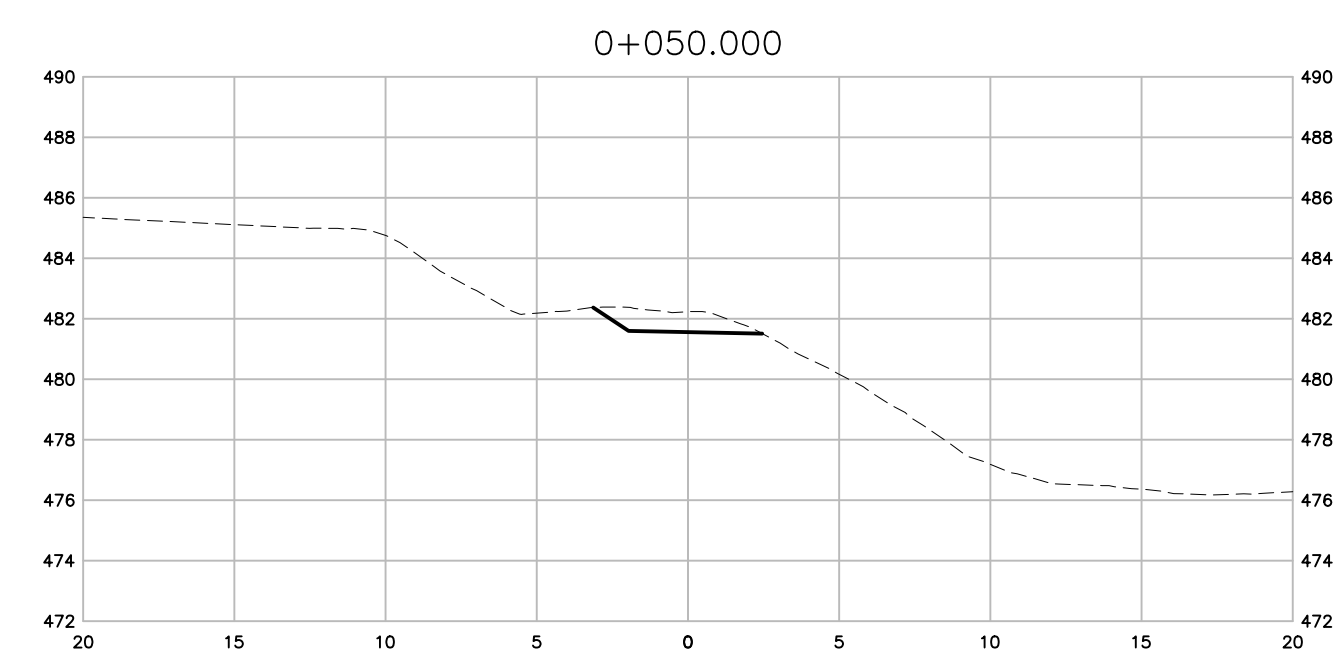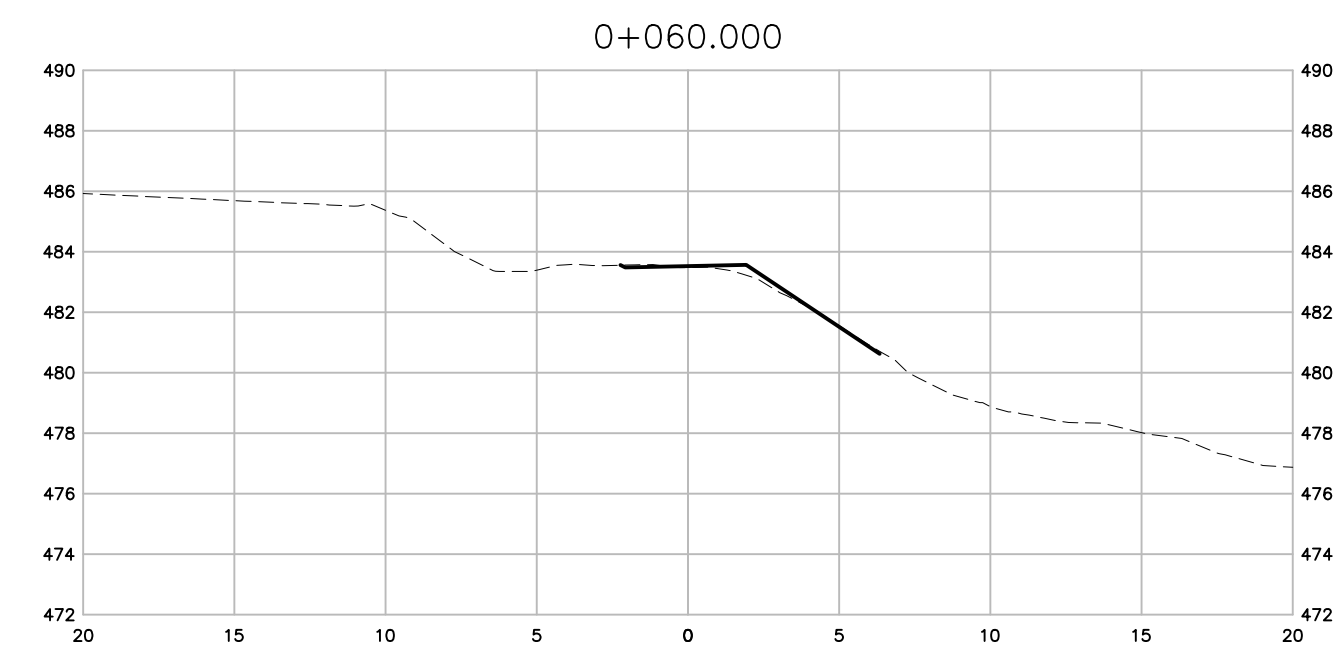

SECTIONS



THIS DRAWING AND DESIGN IS PROTECTED UNDER COPYRIGHT, AND ANY USE, REPRODUCTION OR REVISION IS STRICTLY PROHIBITED WITHOUT THE WRITTEN PERMISSION OF AISC. THE ENGINEER DOES NOT GUARANTEE THE ACCURACY OF THE INFORMATION PROVIDED. THE DRAWINGS HAVE BEEN REVIEWED ONLY FOR GENERAL CONFORMITY TO THE DRAWING STANDARDS AND INTENT OF THE DESIGN. THE ENGINEER DOES NOT ACCEPT RESPONSIBILITY FOR THEIR ACCURACY. PRIOR TO AND DURING CONSTRUCTION THE CONTRACTOR SHALL FIELD VERIFY THE LOCATIONS, DEPTHS, SIZES, CONDITIONS AND TYPES OF EXISTING UTILITIES ON THIS DRAWING (INCLUDING UNDERGROUND, SURFICIAL AND OVERHEAD) AS WELL AS UTILITIES NOT SO SHOWN. ANY DISCREPANCIES FOUND SHALL BE REPORTED IMMEDIATELY TO THE ENGINEER. THE CONTRACTOR WILL BE RESPONSIBLE FOR ANY AND ALL DAMAGE TO UTILITIES.

[illegible]

SCALE	1:250
DATE	2021-08-11
APPROVED	AK
DESIGN BY	AIP
DRAWN BY	AIP
CHECKED BY	AK

WSP

#1-3772 4TH AVENUE, SMITHERS, BC, V0J 2N0
PHONE (250) 847-1913

MINISTRY OF TRANSPORTATION AND INFRASTRUCTURE
CYCLE 16 DETAILED DESIGN – PHASE 1

CYCLE 16 DETAILED DESIGN – PHASE 1

SECTIONS – HYDRO ACCESS ROAD

IV. No.

3












PROJECT No.

01-11400-01 |

DRAWING No.

312

N:\201-11400-01 Cycle 16 Trail\03 Cof\Cycle 16 Pathway Phase 1_Sheets\C202 DETAILS - CATTLE CROSSING.dwg Plotted 11 August 2021

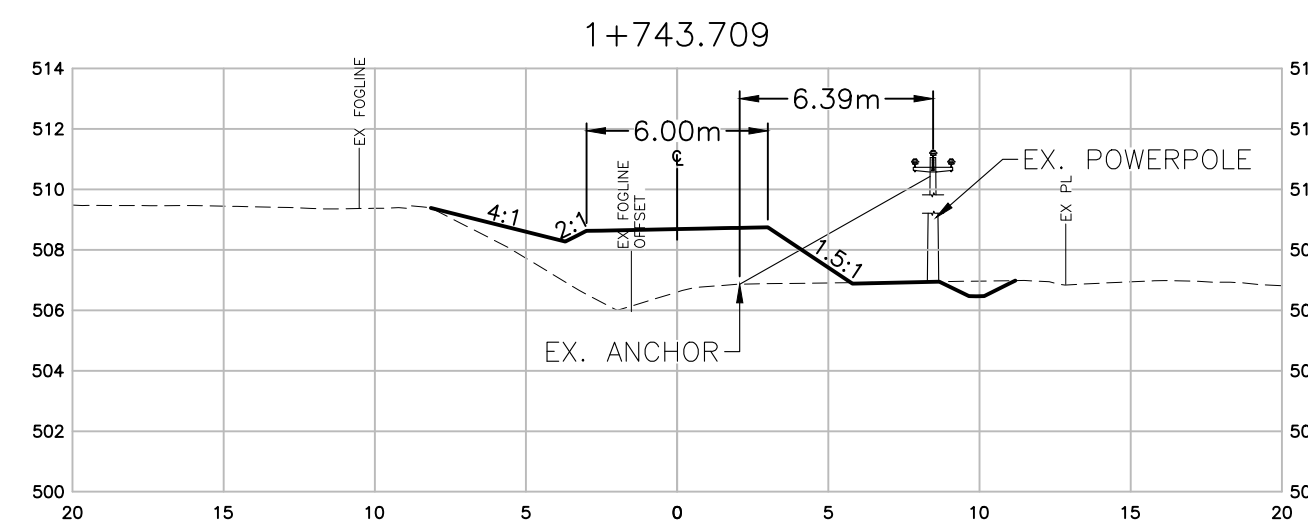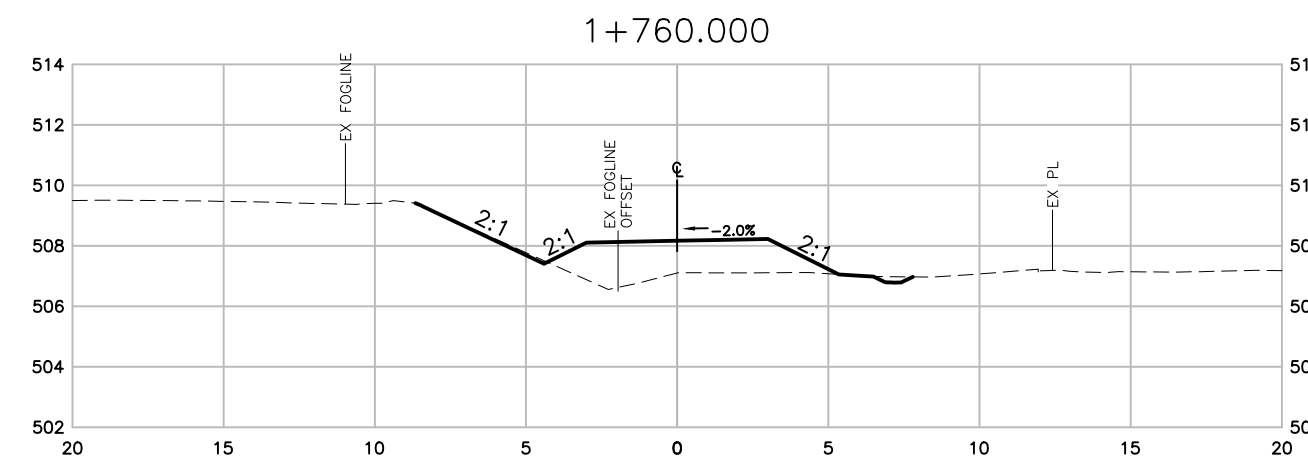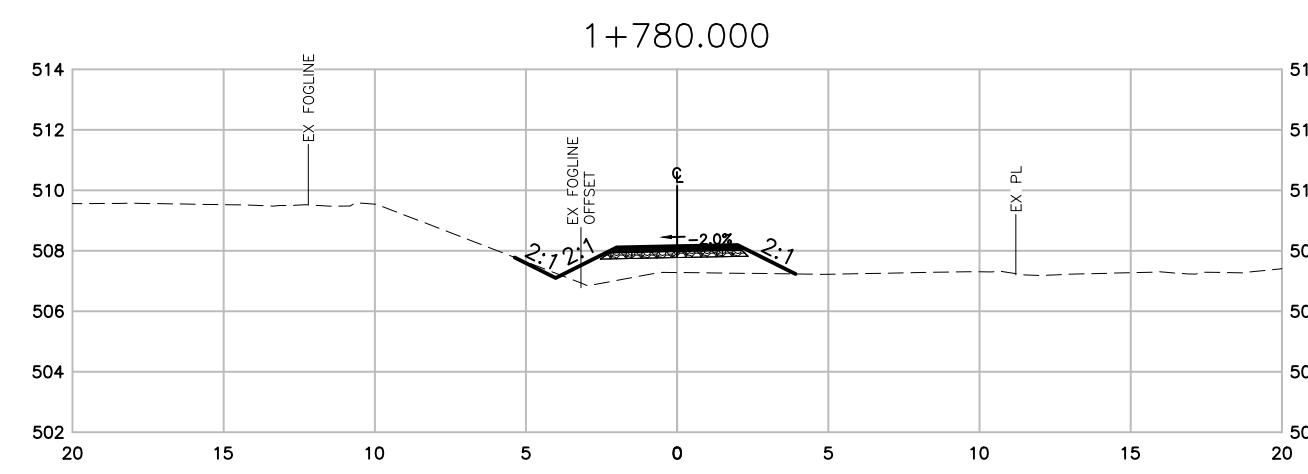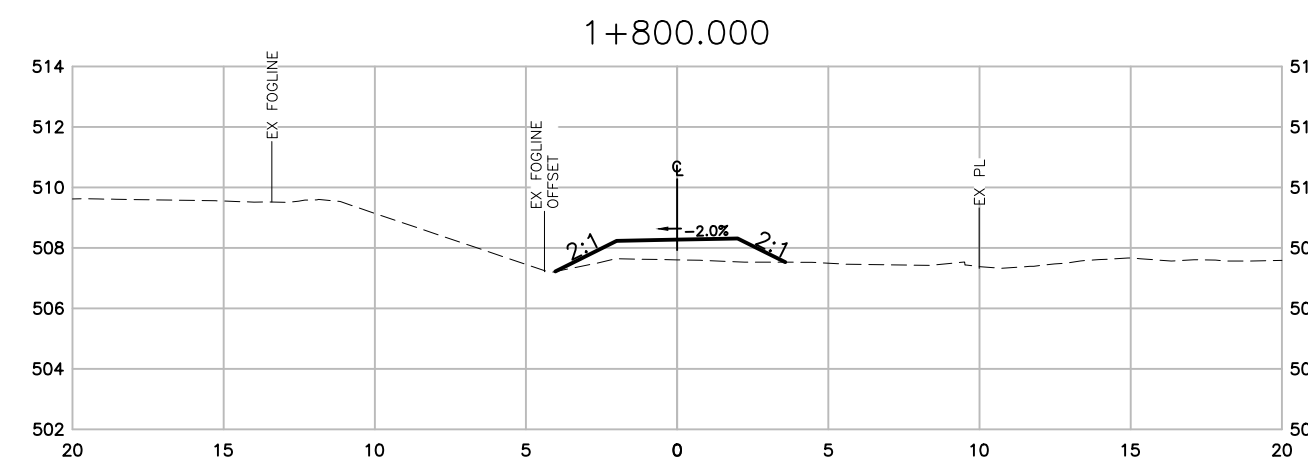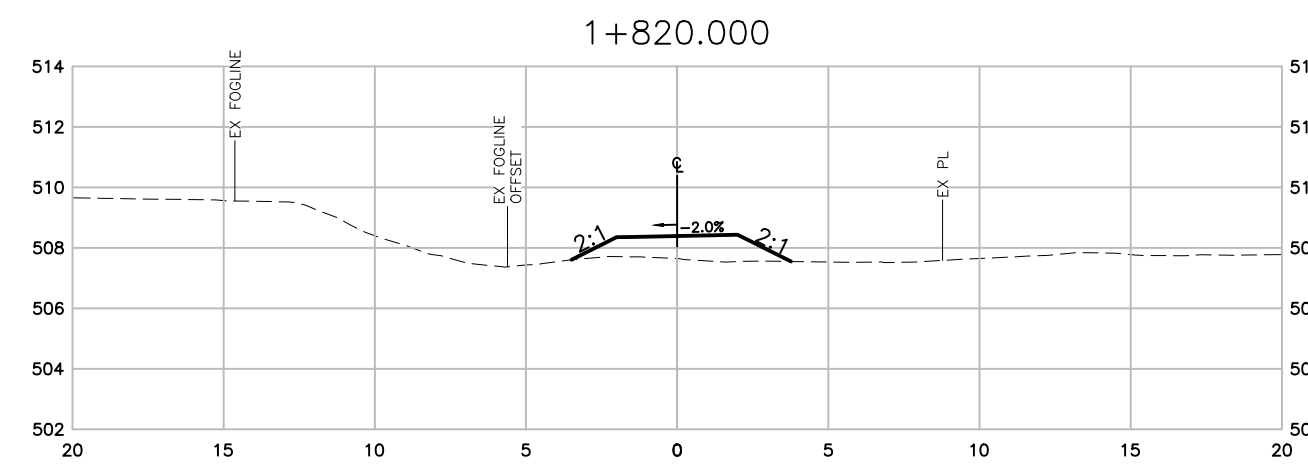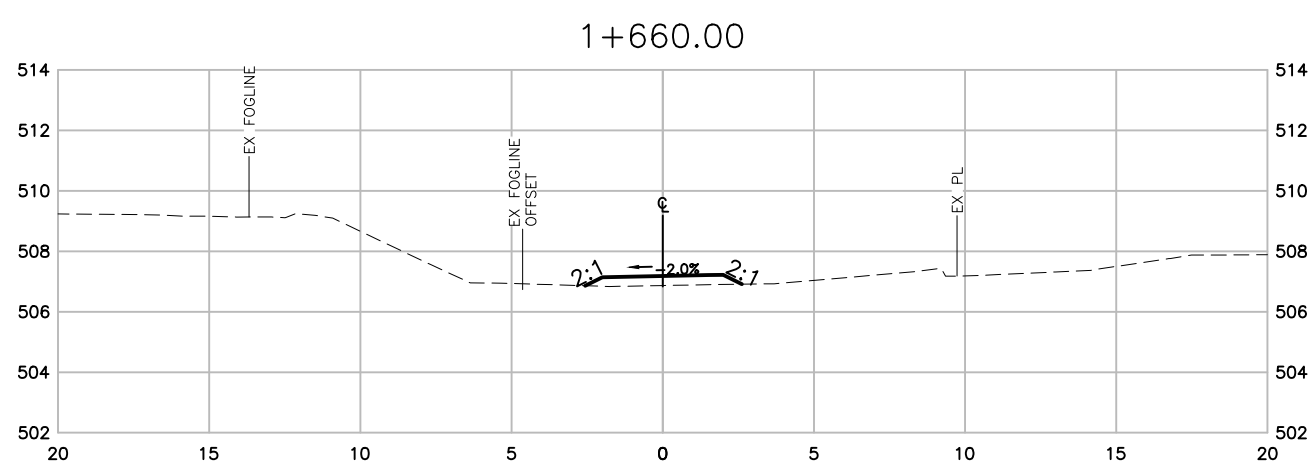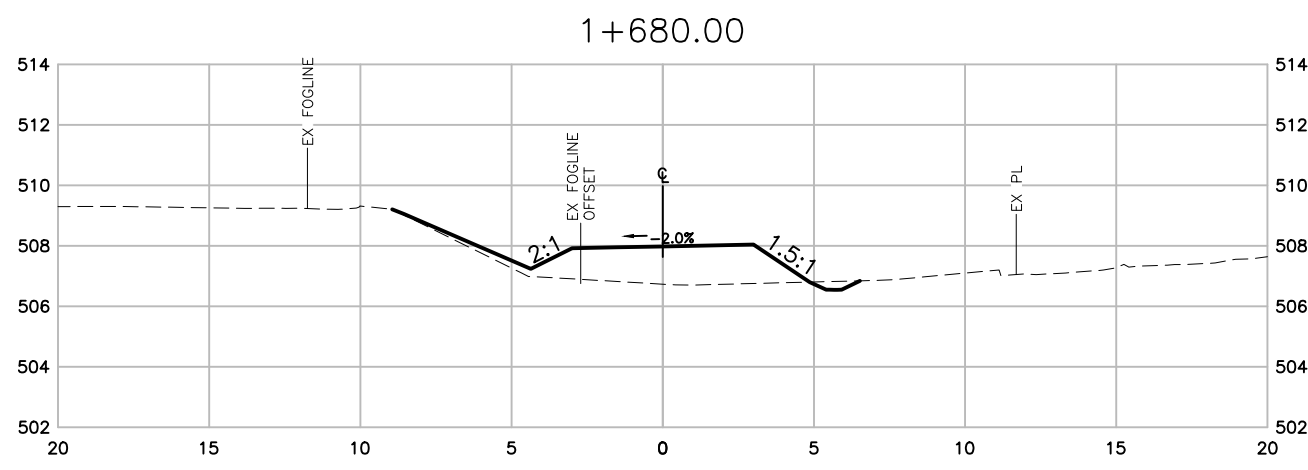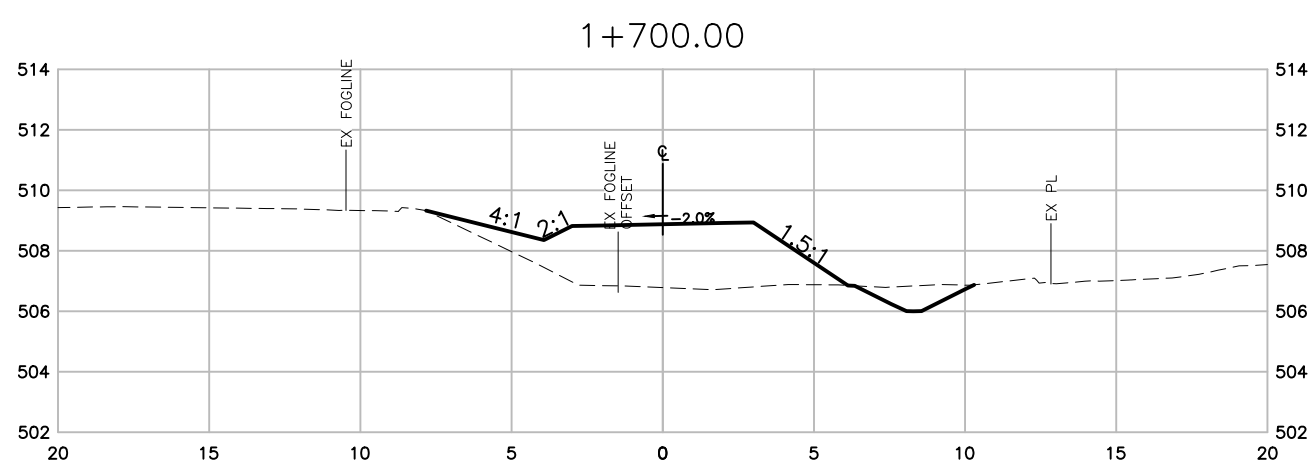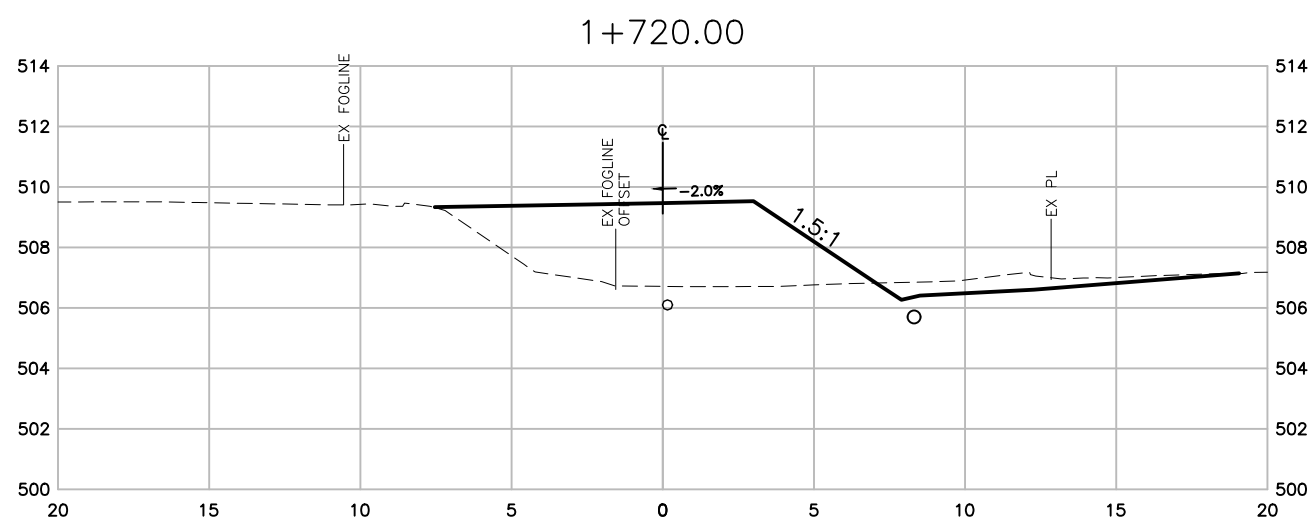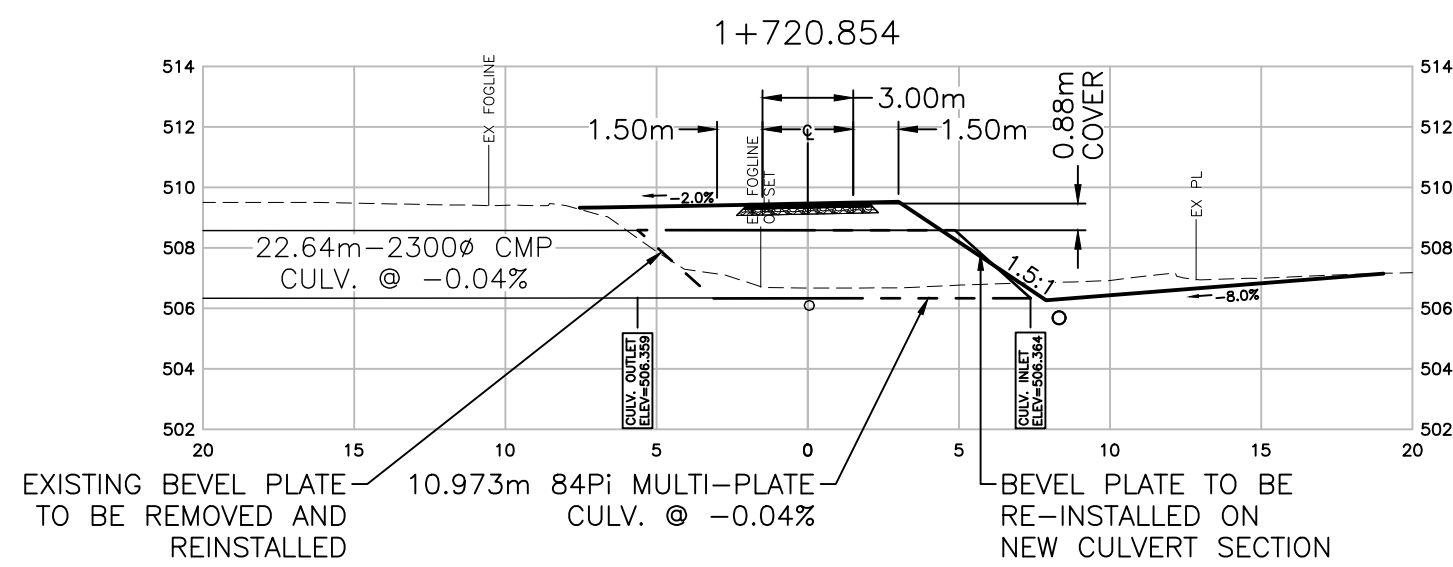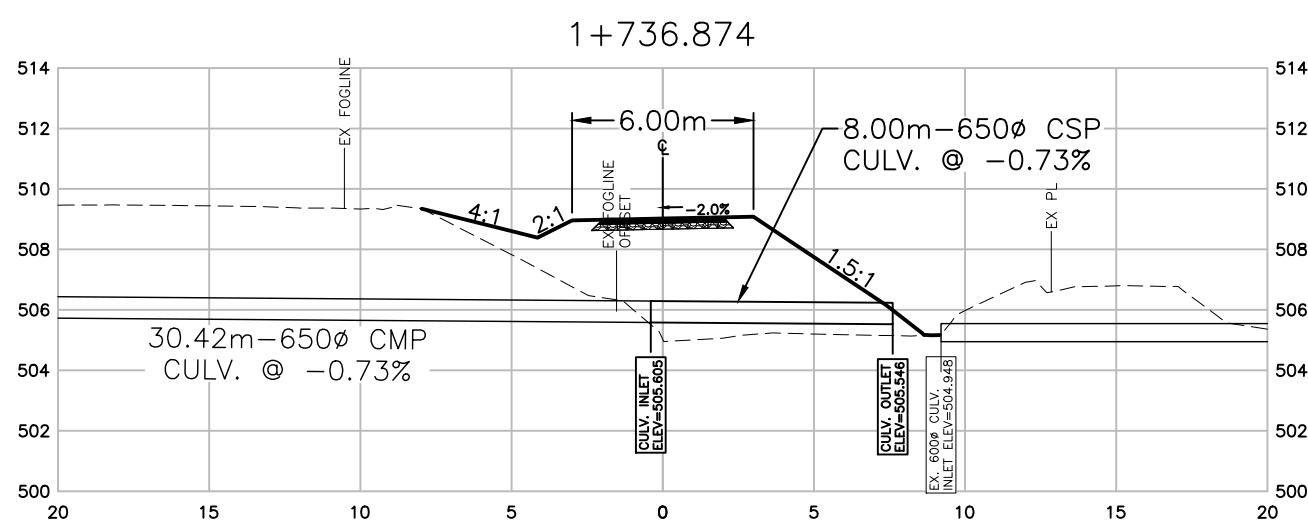

THIS DRAWING AND DESIGN IS PROTECTED UNDER COPYRIGHT, AND ANY USE, REPRODUCTION OR REVISION IS STRICTLY PROHIBITED WITHOUT THE WRITTEN PERMISSION OF WSP. THE ENGINEER DOES NOT GUARANTEE THE ACCURACY OF THE INFORMATION PROVIDED BY OTHERS. THE DRAWINGS HAVE BEEN FORWARDED ONLY FOR GENERAL CONFORMANCE TO THE DRAWING STANDARDS AND INTENT OF THE DESIGN. THE ENGINEER DOES NOT ACCEPT RESPONSIBILITY FOR THEIR ACCURACY. PRIOR TO AND DURING CONSTRUCTION THE CONTRACTOR SHALL VERIFY THE LOCATIONS, DEPTHS, SIZES, CONDITIONS AND TYPES OF EXISTING UTILITIES ON THIS DRAWING (INCLUDING UNDERGROUND, SURFICIAL AND OVERHEAD) AS WELL AS UTILITIES NOT SO SHOWN. ANY DISCREPANCIES FOUND SHALL BE REPORTED IMMEDIATELY TO THE ENGINEER. THE CONTRACTOR WILL BE RESPONSIBLE FOR ANY AND ALL DAMAGE TO UTILITIES.

DATE	REV	DESCRIPTION	BY	APPR.	DATE	REV	DESCRIPTION	BY	APPR.
2021-08-11	B	FOR APPROVAL - 100%	AIP	AK					

DATE	REV	DESCRIPTION	BY	APPR.

DATE	REV	DESCRIPTION	BY	APPR.

wsp		#420-301 VICTORIA STREET, KAMLOOPS, BC, V2C 2A3 PHONE (250) 374-5252 FAX (250) 372-8336		REV. No. B
MINISTRY OF TRANSPORTATION AND INFRASTRUCTURE		CYCLE 16 DETAILED DESIGN - PHASE 1		PROJECT No. 201-11400-01
SECTIONS - CATTLE CROSSING				DRAWING No. C313

"NOT FOR CONSTRUCTION"
FOR APPROVAL 2021-08-11